


SECTION
Scale 1:10


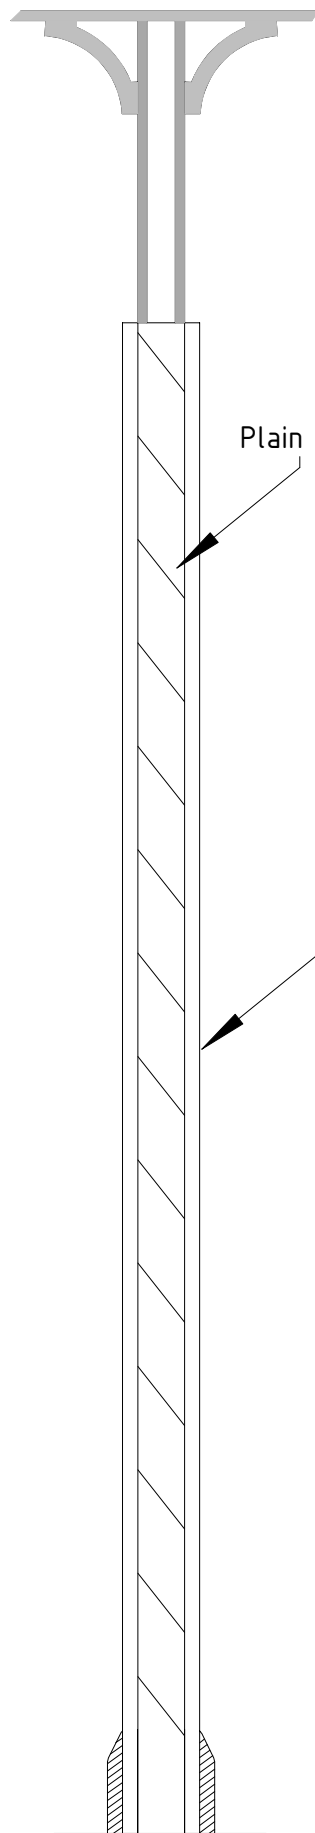


Plain timber door

Bullnose architrave
as shown on
Drawing PSH028

Bullnose architrave
as shown on
Drawing PSH028

ELEVATION
Scale 1:20

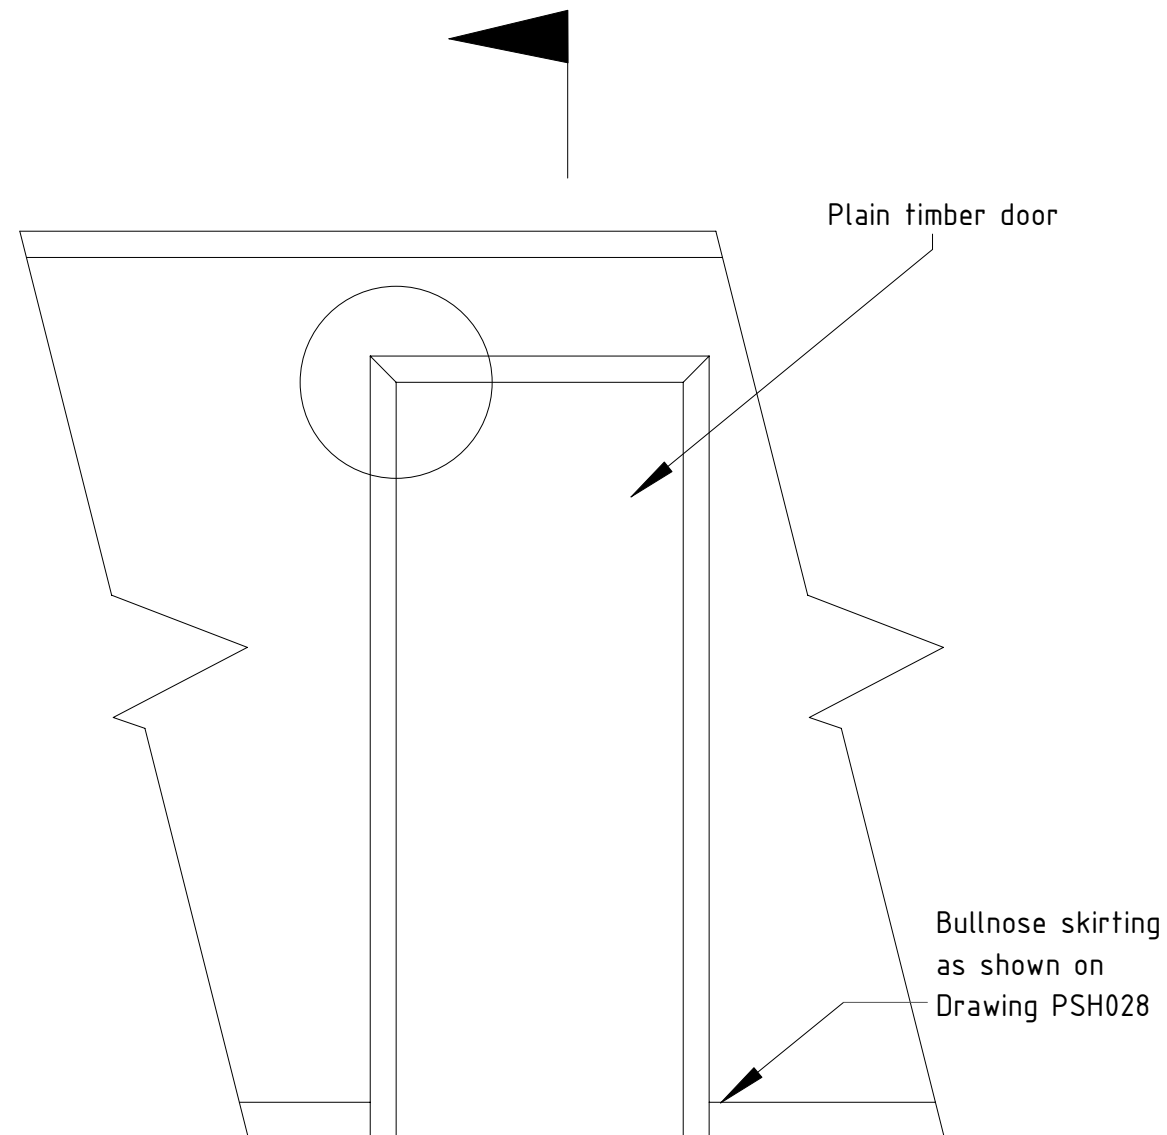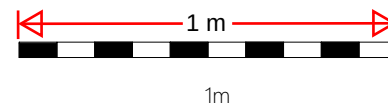

Plain timber door

Bullnose skirting
as shown on
Drawing PSH028

196 & 197 PARROCK STREET
STUD PARTITION DETAILS

Scale 1:20 @ A3 & Detail at 1:10
Drawing Number PSH 029 Revision 0 Date 28/01/2024
Rev A Detail Added