



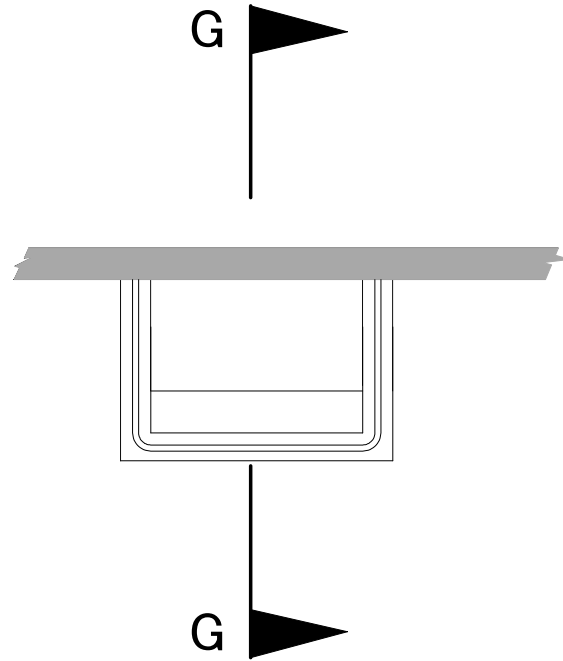

PLAN

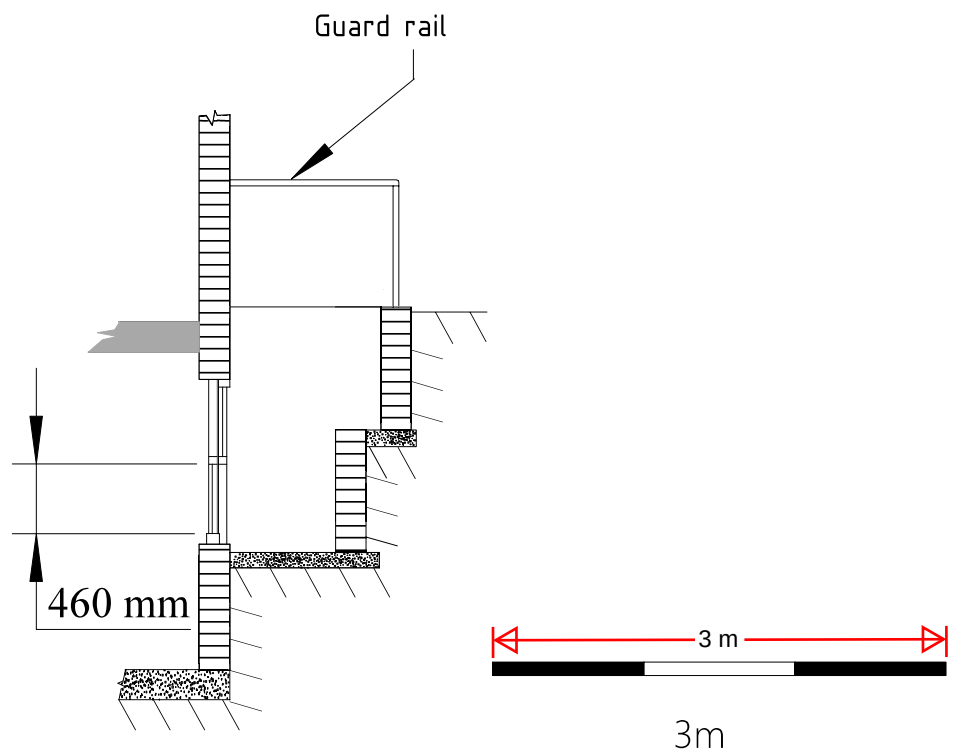

SECTION G-G

196 & 197 PARROCK STREET
PROPOSED REAR LIGHT WELL

Scale 1:50 @ A4
Drawing Number PSH 044
Revision A
Date 24/01/2023
Rev. A. Window changed to sash