



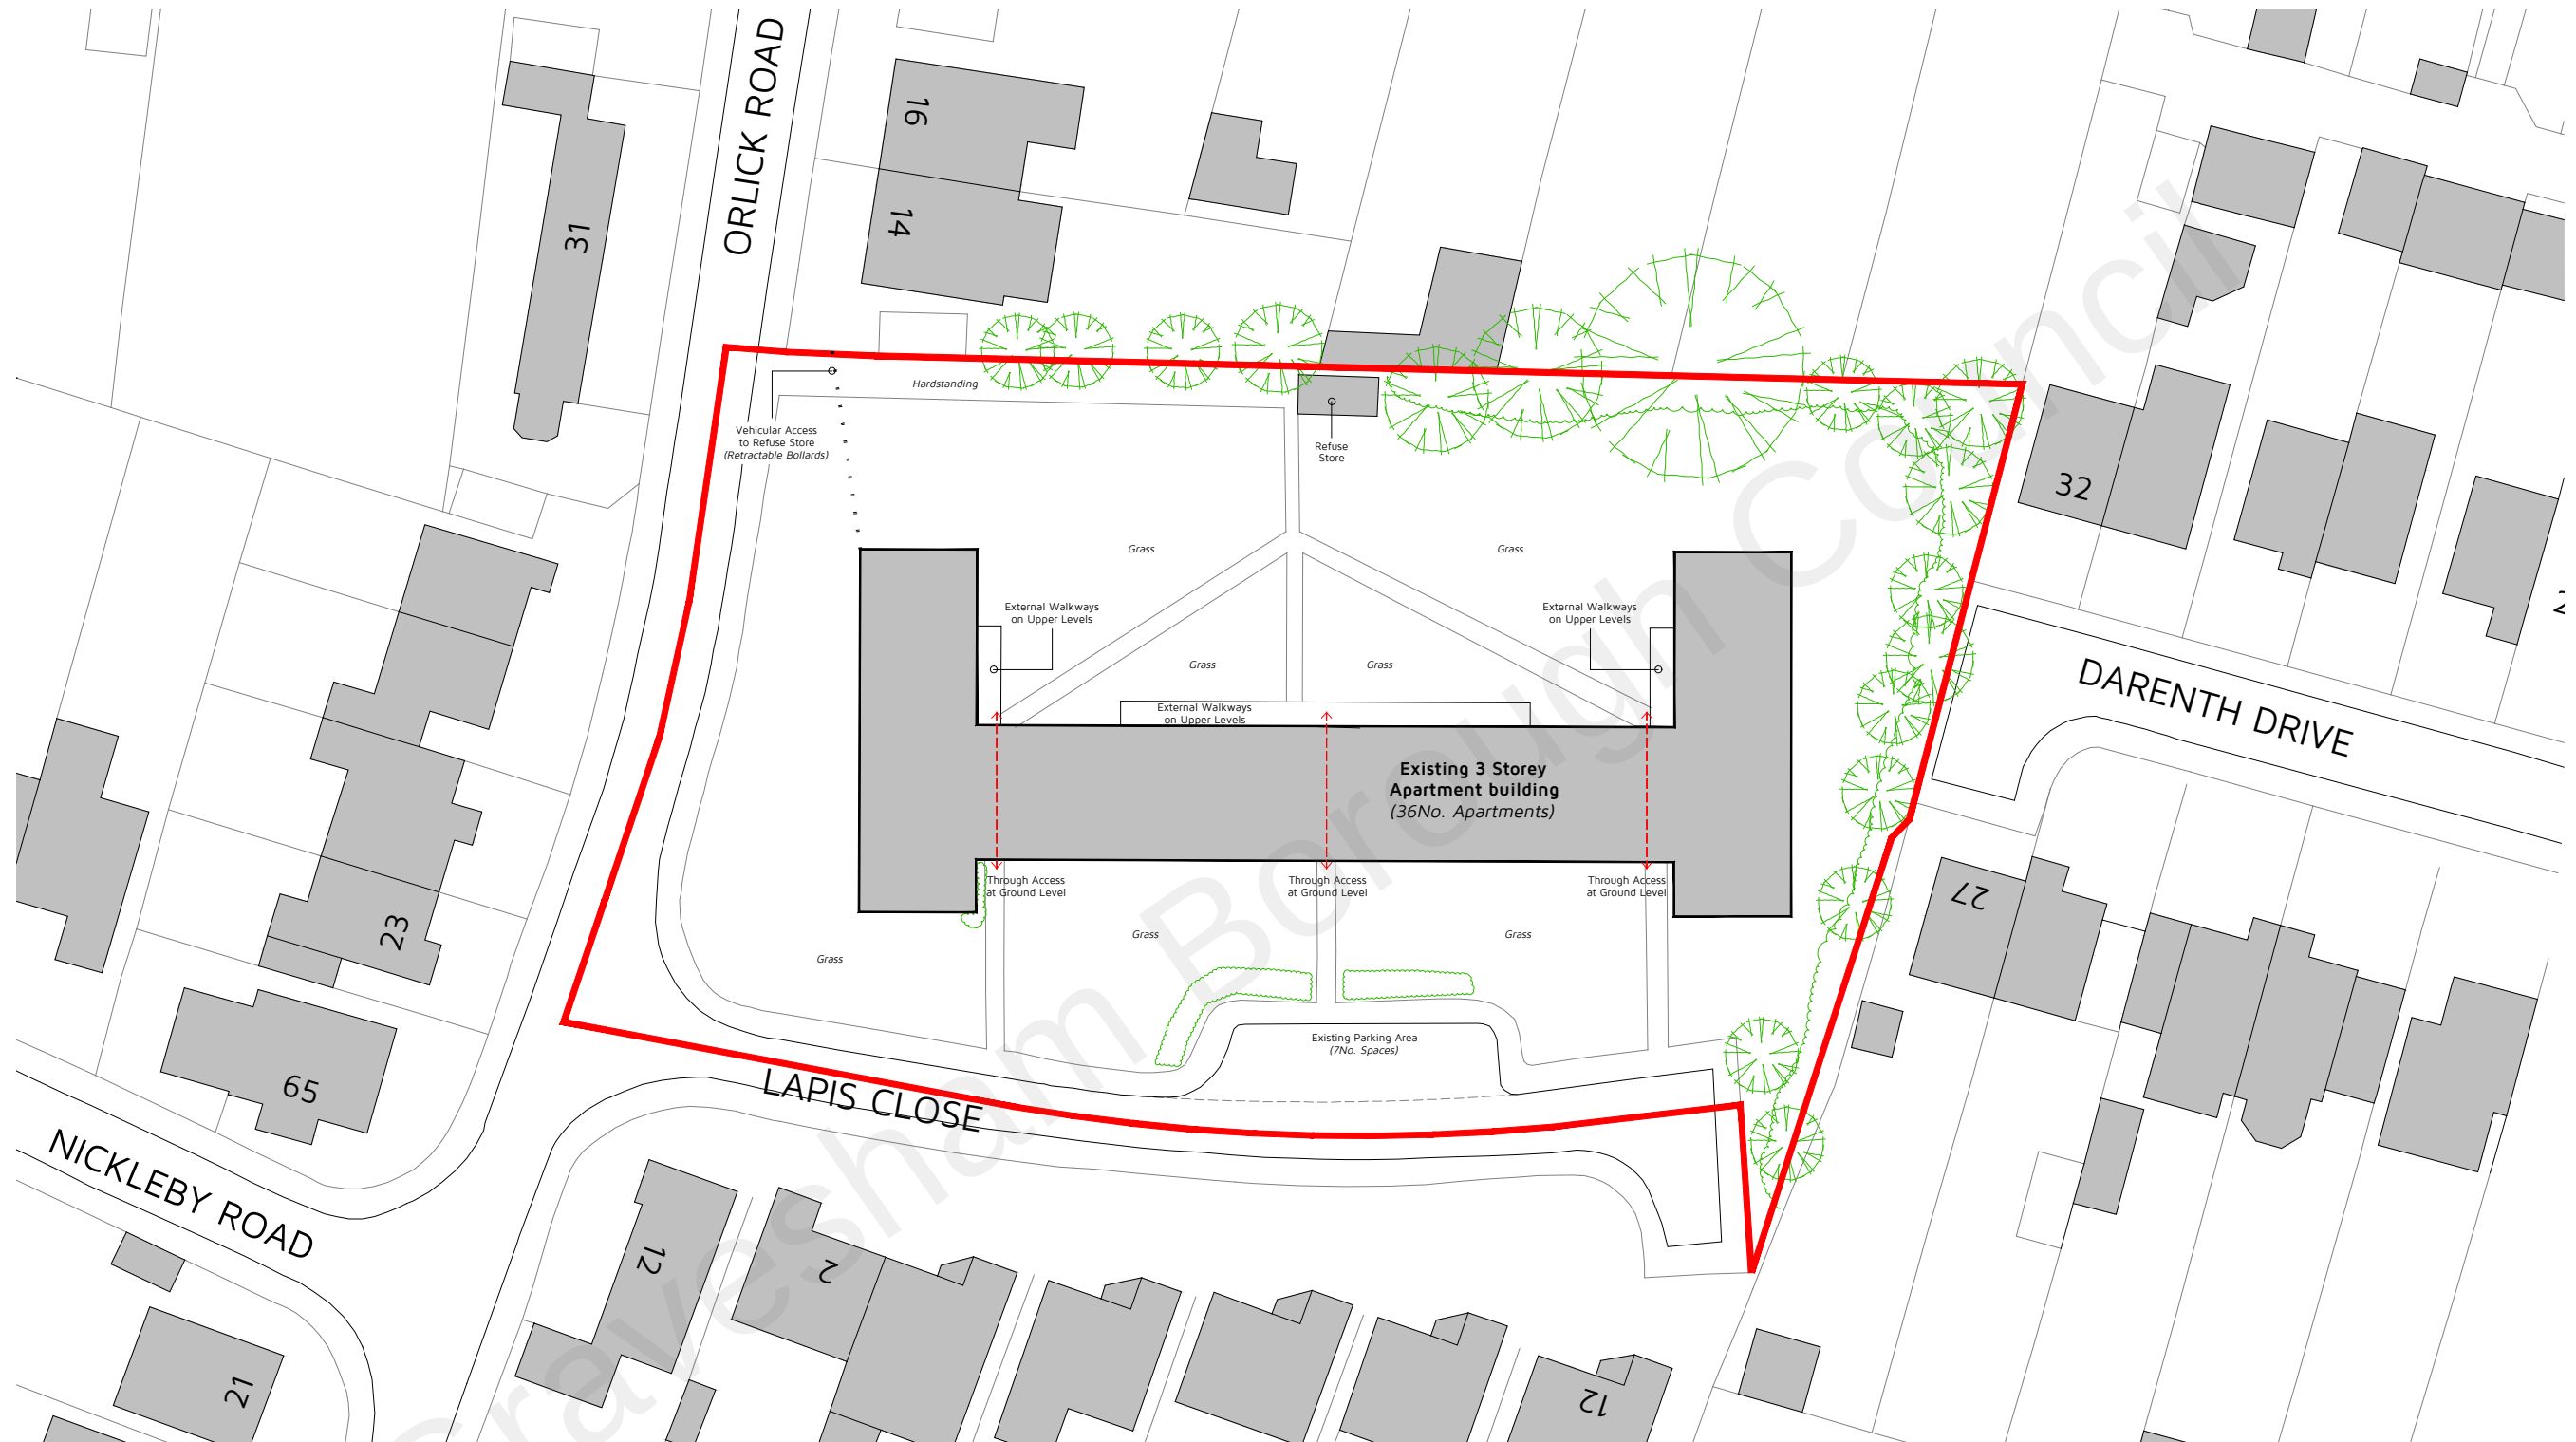

Existing Site Layout Plan
1:500 @ A3

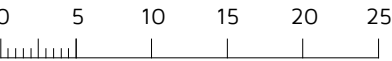

Site Area: 0.46 Ha

Application Boundary

Schedule of Accommodation
(Circa.)
Existing - 3 Storey Apartment Block
3 Storey Apartment Block
36No. 1&2-Bed Apartments
(12No. units per floor)

Rev: Reason: Date:

Client:
BILLINGS GROUP

Project:
LAPIS COURT, LAPIS CLOSE,
GAVESEND, KENT, DA12 4UE

Title:
EXISTING SITE LAYOUT PLAN

Drawing: DHA/14898/02
Rev: 1:500
Scale: 1:500
Date: DEC 2021



Eclipse House, Eclipse Park, Sittingbourne Road
Maidstone, Kent. ME14 3EN
t: 01622 776226 f: 01622 776227
e: info@dhaplanning.co.uk w: www.dhaplanning.co.uk
No reproduction by any method of any part of this document
is permitted without the consent of the copyright holders.
Produced for Town and Country planning purposes only.
© Crown Copyright 2021. All rights reserved. Licence Number: 100031961
CAD Reference: DHA_14898_LAPIS_AB02