




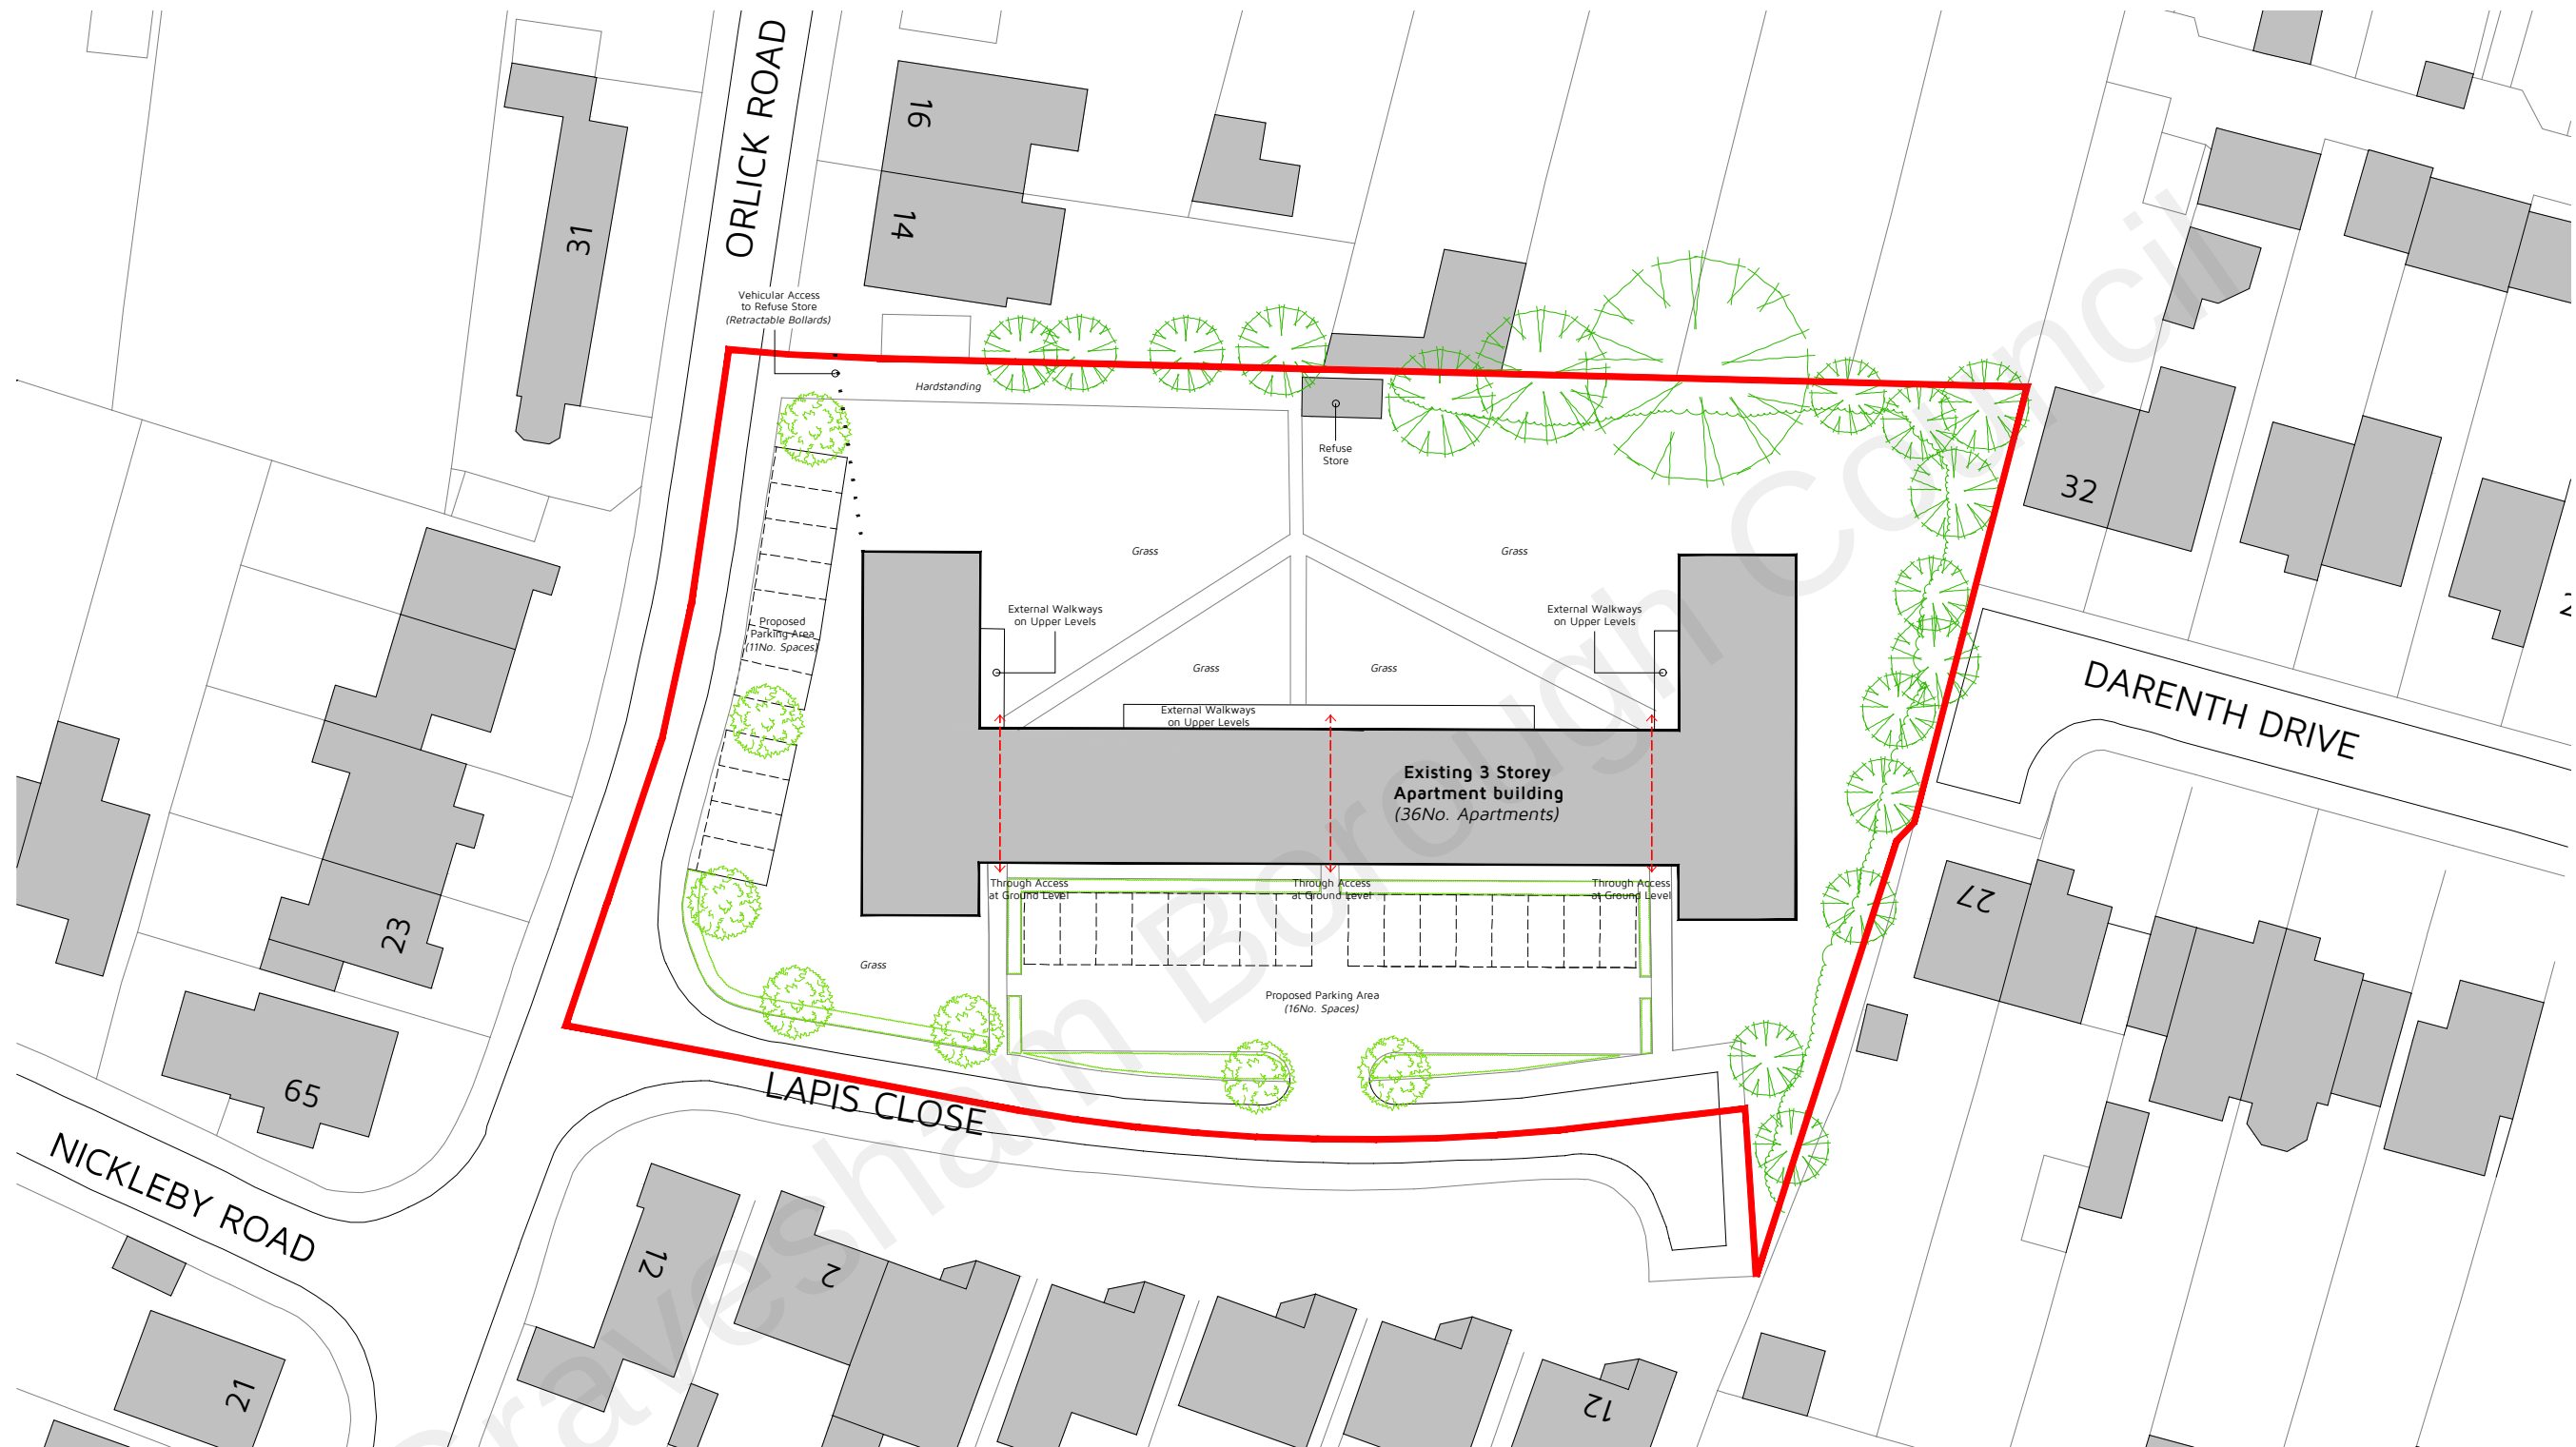

Proposed Site Layout Plan - Parking
1:500 @ A3

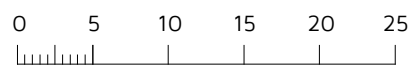

Site Area: 0.46 Ha

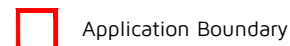

Schedule of Accommodation
(Circa.)

Parking

Existing - 7No. Parking Spaces
Proposed - 27No. Parking Spaces

(20No. parking spaces net increase)

Rev: Reason:

Date:

Client:

BILLINGS GROUP

Project:

LAPIS COURT, LAPIS CLOSE,
GAVESEND, KENT, DA12 4UE

Title:

PROPOSED SITE LAYOUT PLAN - PARKING

Drawing:

DHA/14898/P11

Rev:

Scale:

1:500

Date:

DEC 2021



Eclipse House, Eclipse Park, Sittingbourne Road
Maidstone, Kent, ME14 3EN

t: 01622 776226 f: 01622 776227
e: info@dhaplanning.co.uk w: www.dhaplanning.co.uk

No reproduction by any method of any part of this document
is permitted without the consent of the copyright holders.
Produced for Town and Country planning purposes only.

© Crown Copyright 2021. All rights reserved. Licence Number: 100031961

CAD Reference: DHA_14898_LAPIS_AB02

A3