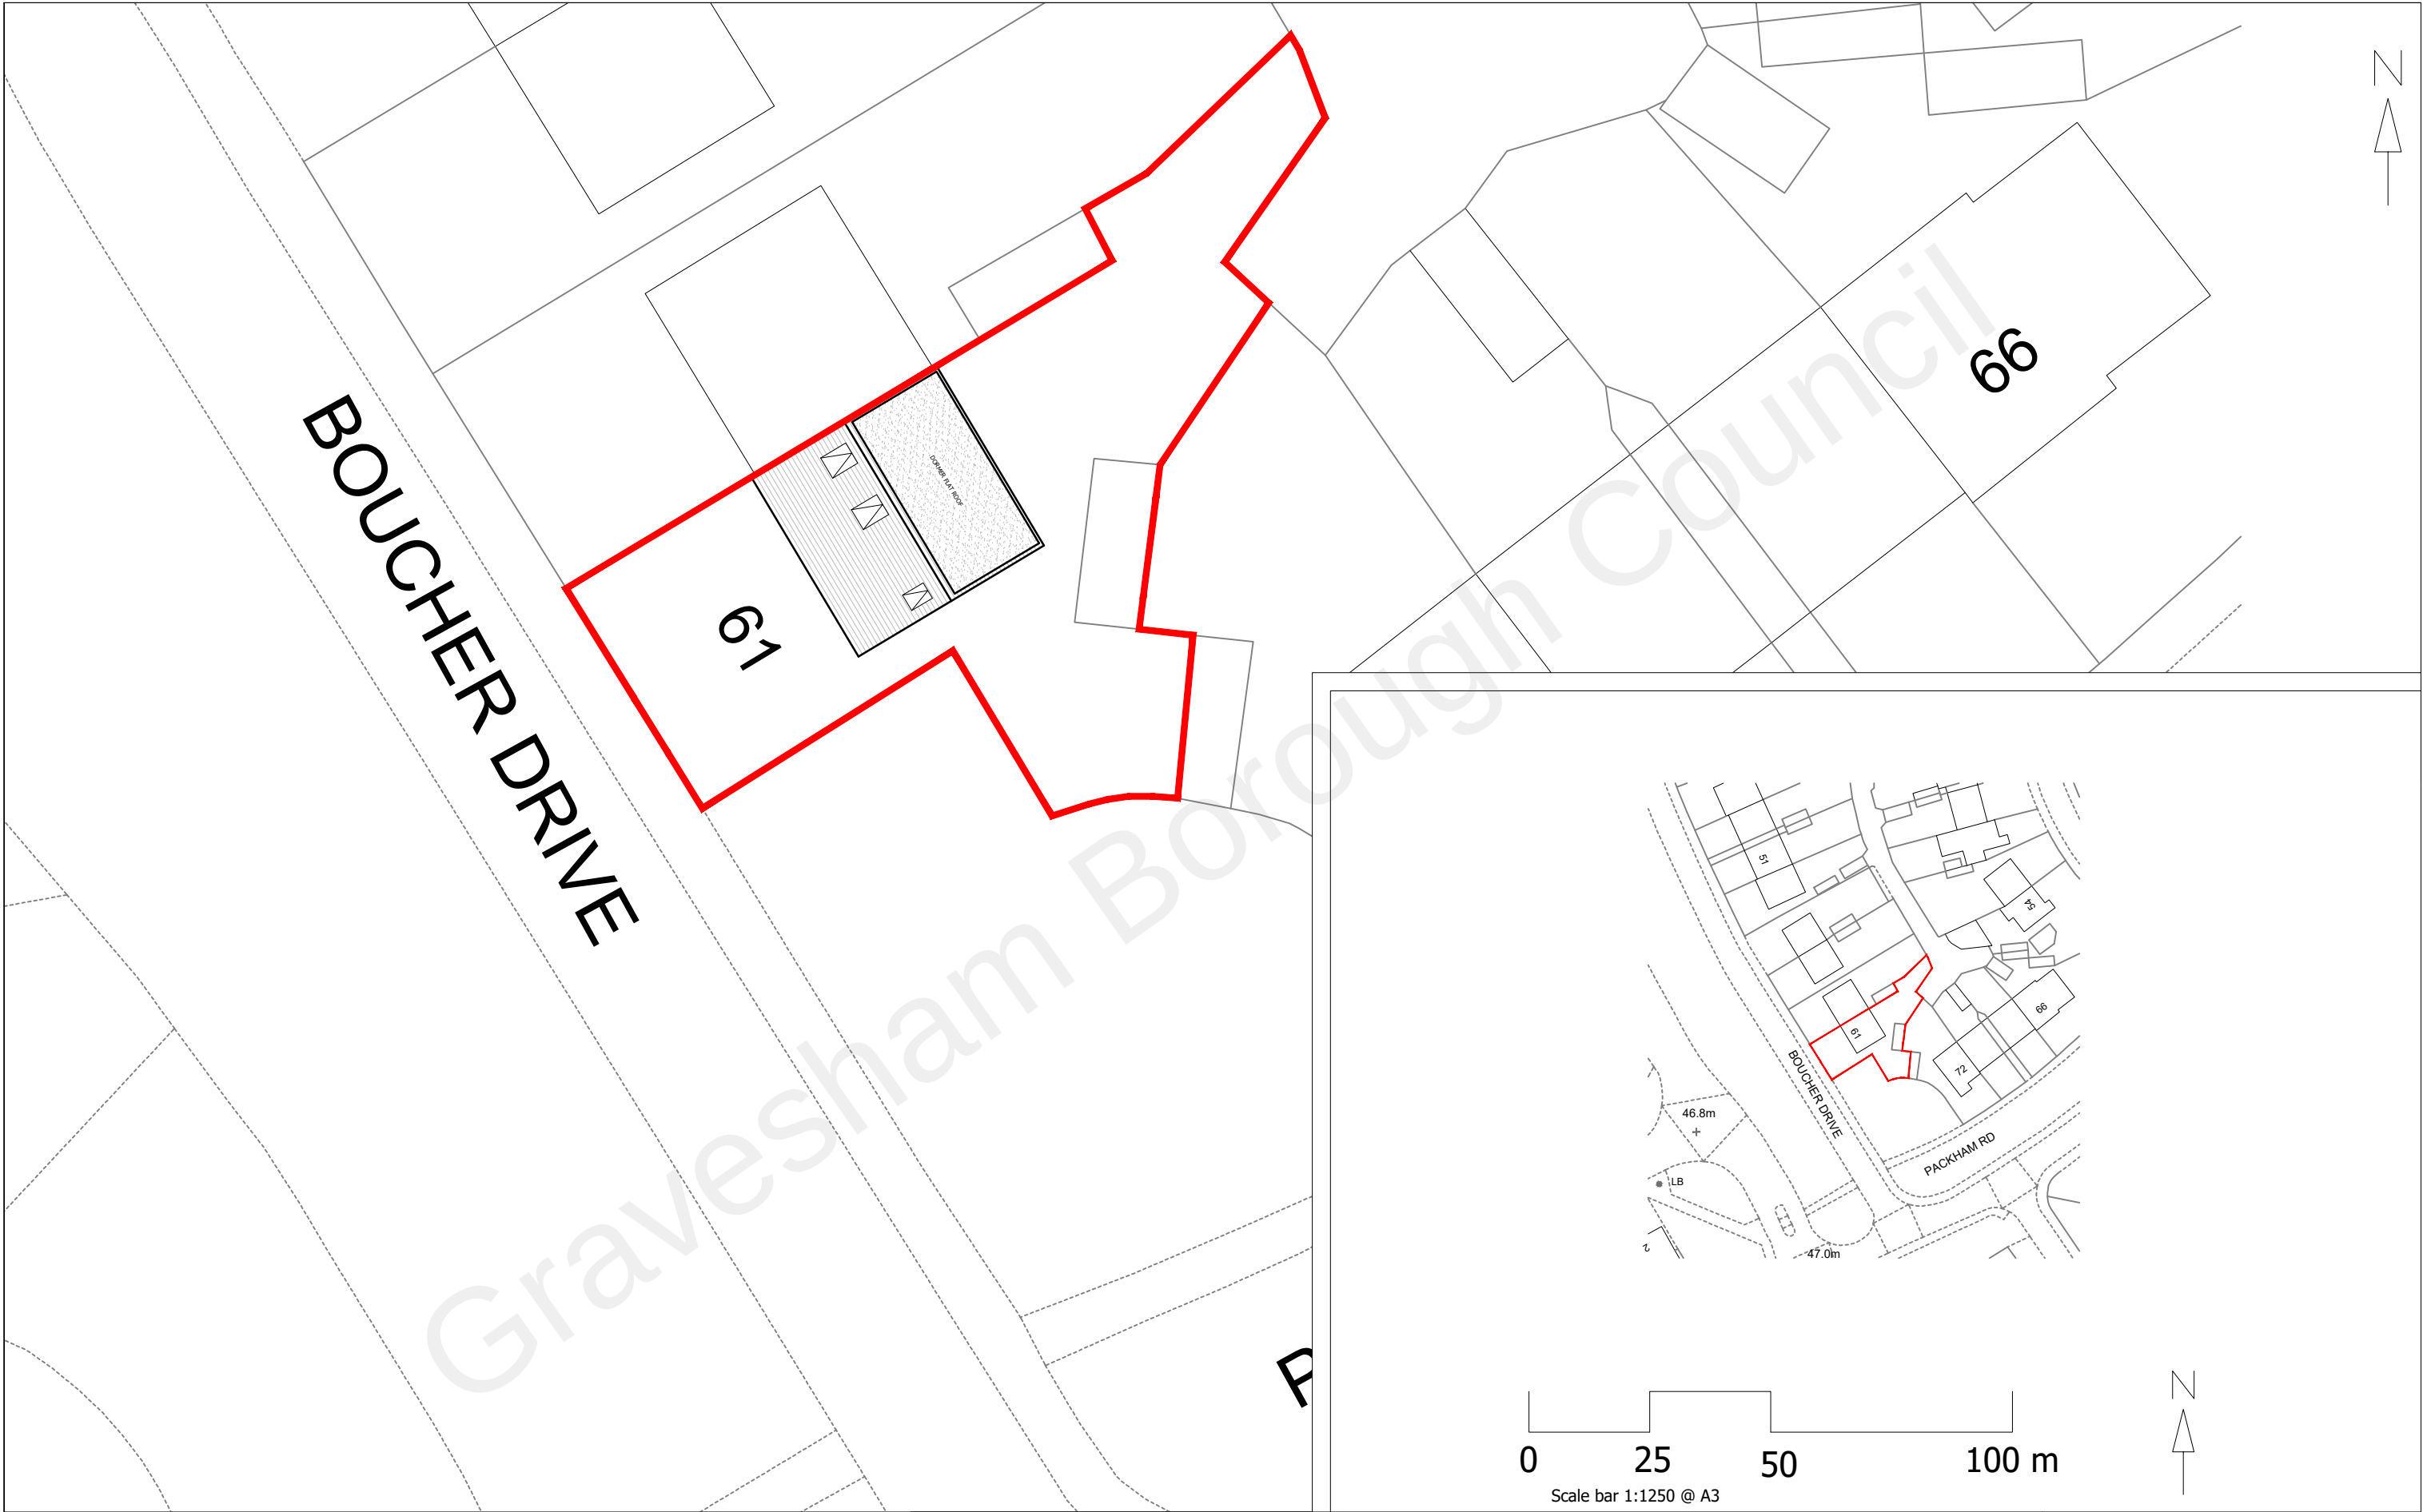


Scale bar 1:200 @ A3

MM PLANNING & DRAWING
892 LONDON ROAD, CR7 7PB
EMAIL INFO@MMLOFTCONVERSIONS.CO.UK
CONTACT 02086840333

Scale As Stated

Project
61 Boucher Drive DA11 7JA

Client

Drawing: Block and Site Plans

Number: 2022/005/01

Date: JUNE 2022