





DO NOT SCALE
These drawings and designs are the copyright of
SEVENCROFT LTD.



Crossover Plan - Scale 1:100@A3

Proposed Driveway & New Crossover at 1 Riversdale,
Northfleet, Gravesend, Kent DA11 8SP

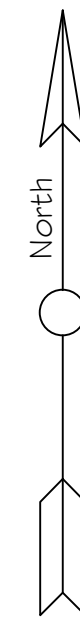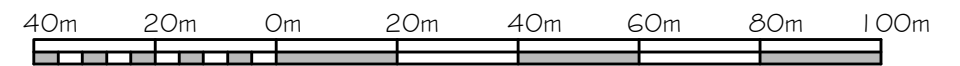

Site Location Plan - Scale 1:1250

CORPORATE ARCHITECTURE
& DESIGN GROUP



SEVENCROFT LTD.

277 Canterbury Road, Kennington
Ashford, Kent TN24 9QW
Tel: 01233 625553
e-mail : sevincroft@hotmail.co.uk

Date July 2023 Drawing No. 2023/22/01