



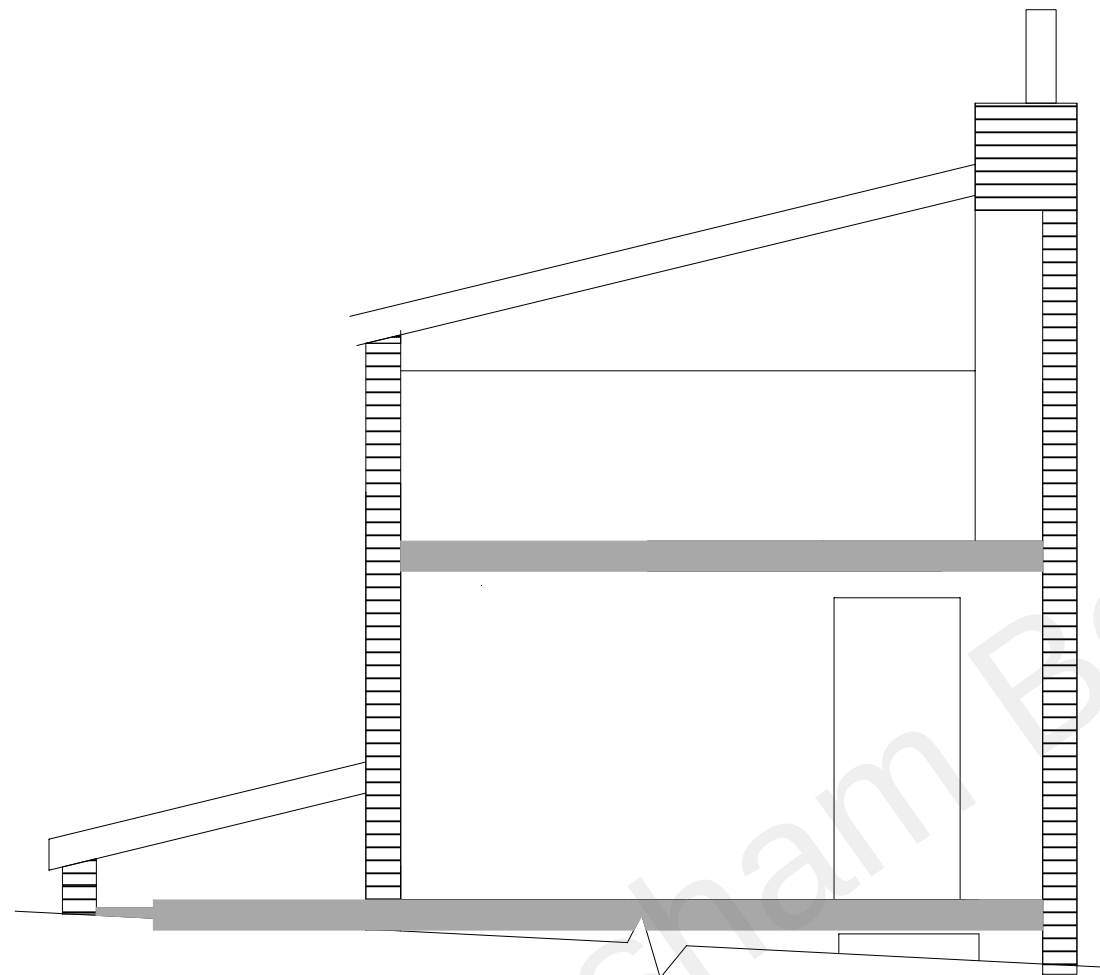

EXISTING

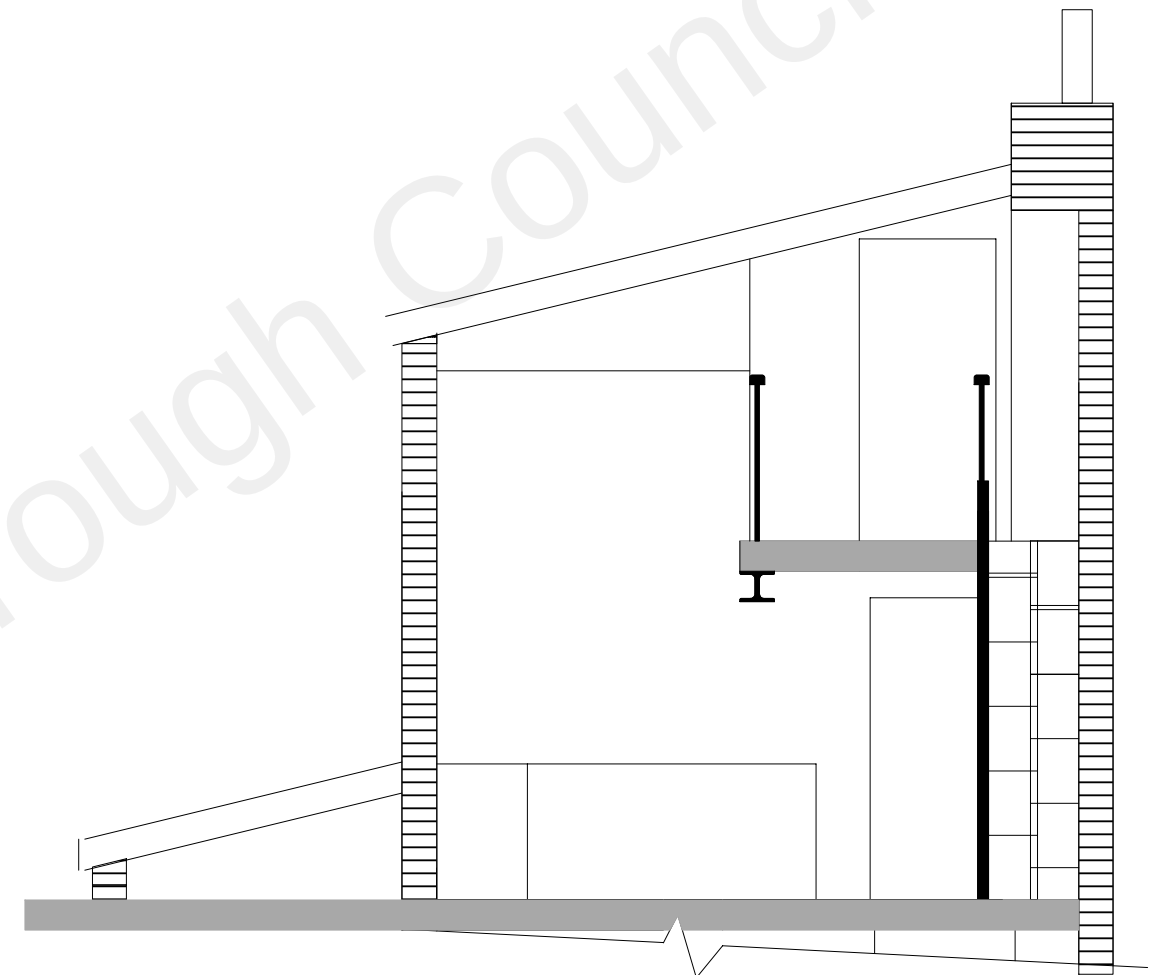

PROPOSED



3m

SECTION B-B
EXISTING AND PROPOSED

Scale 1:50@A3

Drawing Number	Revision	Date
PS 022	0	01/06/2022