


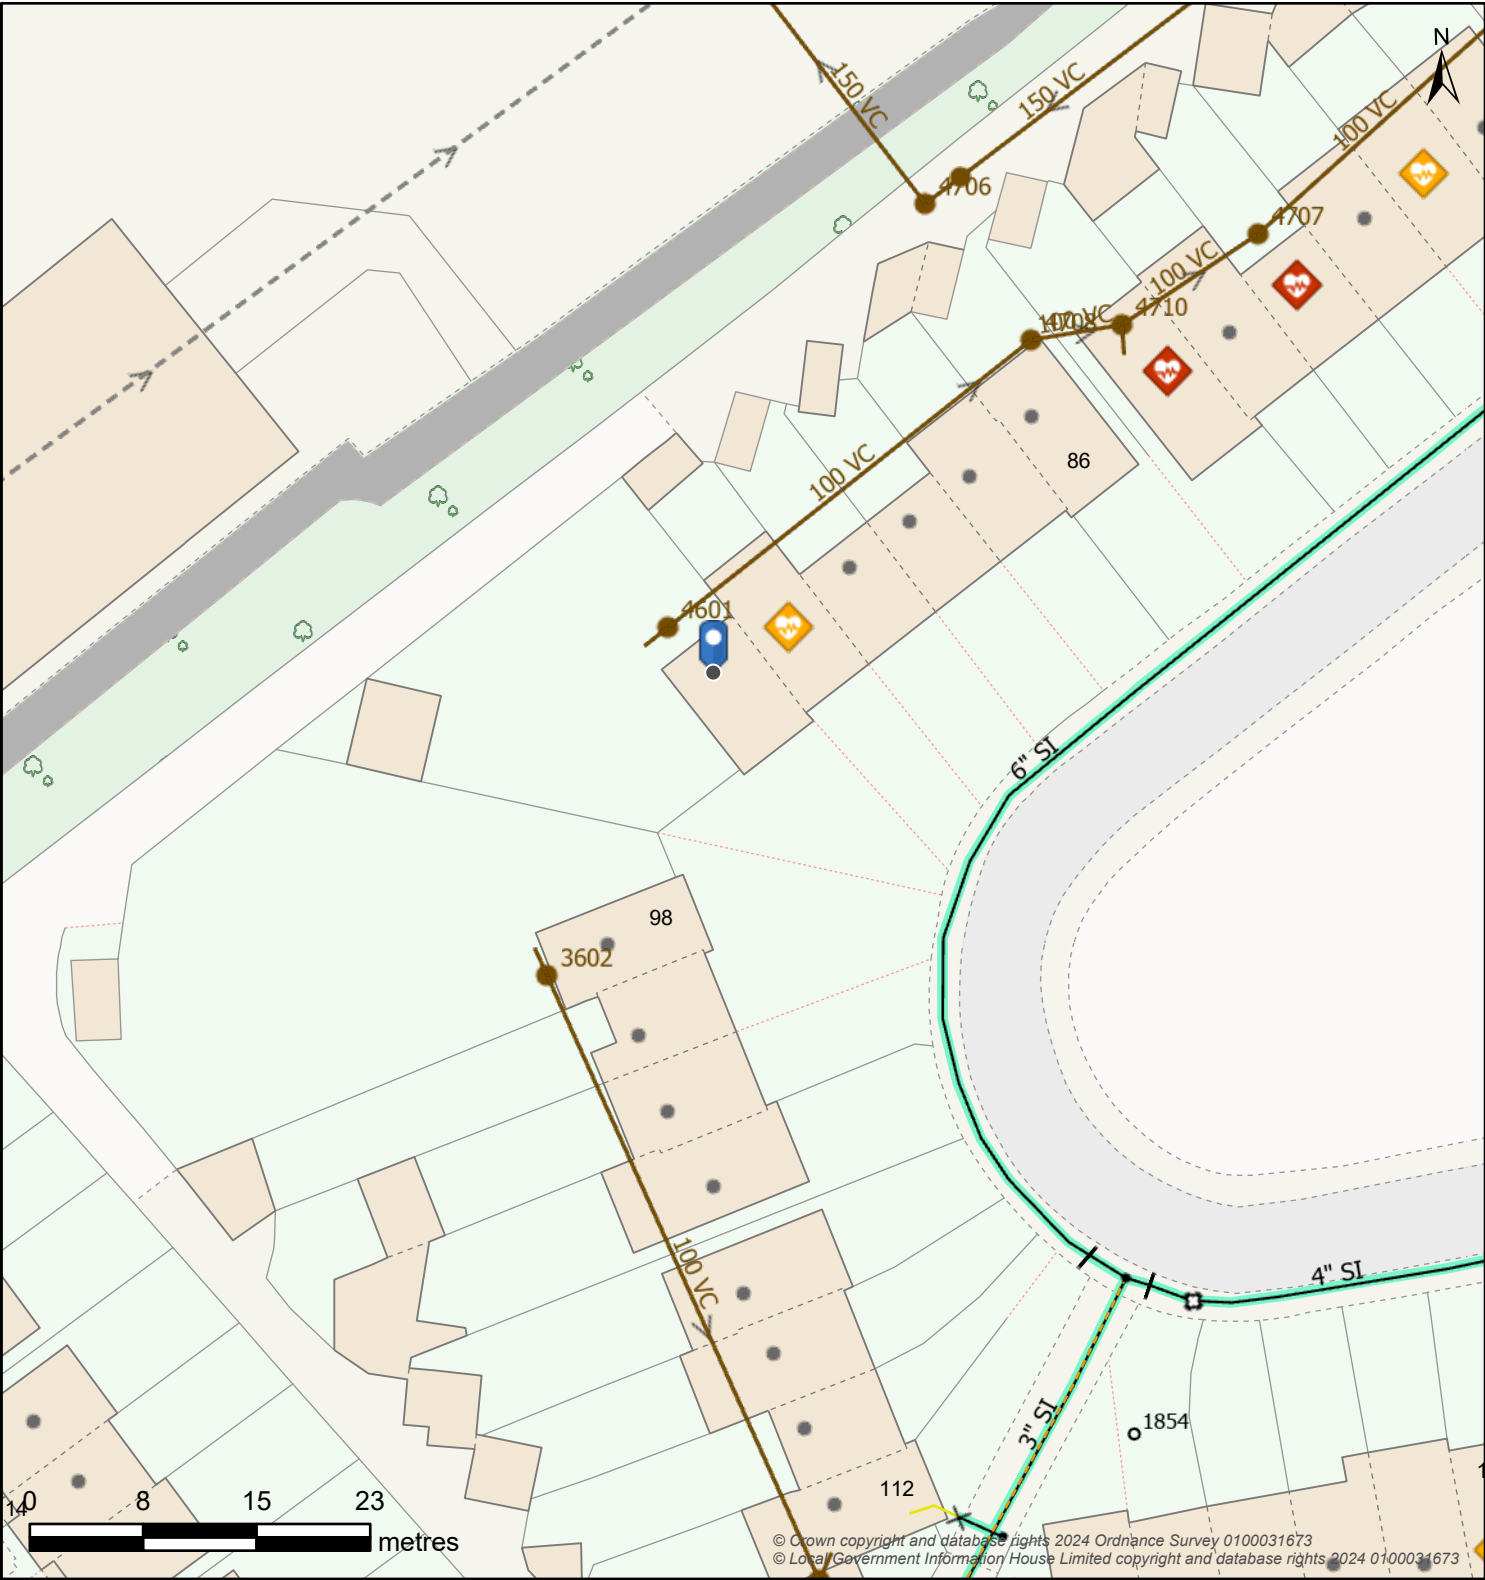

Map Title: SW Print

Printed By: Gemma.Clifton
Date Printed: 09/08/2024
Map Scale: 500

The information provided is believed to be correct but is provided on an 'as is' basis and without any warranty or condition express or implied, statutory or otherwise as to its quality or fitness for purpose. Actual positions of assets should always be determined on site.



Boundary Box		Break Pressure Tank		Capped End		Hydrant		
 Boundary Box	 Break Pressure Tank	 Capped End	 Emptying Plug	 Fire Hydrant	 Washout Hydrant			
Pressure Monitoring		Service Reservoir		Meter		Valve - Controllable		
 Logger	 Covered	 Tower	 Meter	 Open Valve			 Closed Valve	 Stop Tap
Site				Valve - Flow				
 Abstraction Point	 Supply Works			 Air Valve	 Non-Return Valve	 Washout Empty Valve		
 Booster Station	 Transfer Station			Valve - Pressure			Pipe Bridge	
 Surface Reservoir	 Underground Source			 Pressure Reducing Valve	 Pressure Sustaining Valve	 Pipe Bridge		
Water Pipe				Water Area				
 Communication	 Trunk	 Decommissioned		 Water Supply Zone		 District Meter Area		
 Distribution	 Raw	 Discolouration						
 Non-Potable	 Private							