




1 : 1250
SCALE 1:2500 @ A3



1 : 250
SCALE 1:500 @ A3

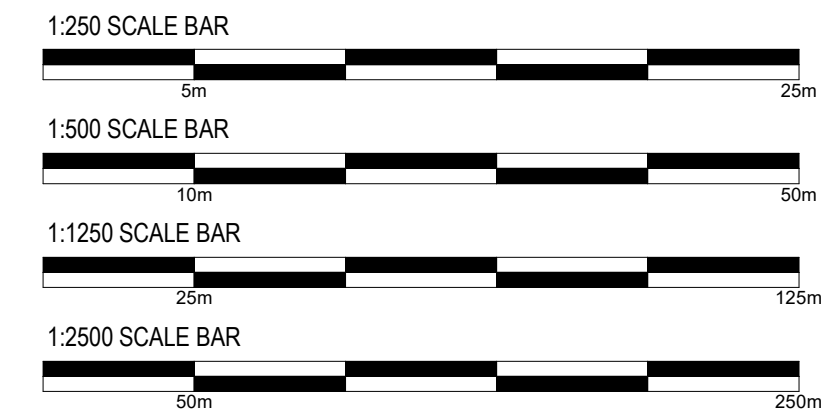

PRELIMINARY
NOT FOR CONSTRUCTION

[illegible]

NOTES:

1. DO NOT SCALE FROM THIS DRAWING. ONLY WRITTEN DIMENSIONS SHALL BE USED.
2. THIS DRAWING IS TO BE READ IN CONJUNCTION WITH ALL RELEVANT STRUCTURAL ENGINEERING DRAWINGS AND DETAILS: THE SPECIFICATION FOR THE WORKS AND ALL RELEVANT ARCHITECTS DRAWINGS AND ANY OTHER SPECIALISTS DRAWINGS.
3. THIS DOCUMENT HAS BEEN PREPARED IN ACCORDANCE WITH THE SCOPE OF APPOINTMENT WITH THE CLIENT AND IS SUBJECT TO THE TERMS OF THAT APPOINTMENT AND SHOULD ONLY BE USED FOR THE PURPOSE FOR WHICH IT WAS INTENDED.
4. THIS DRAWING IS TO BE READ IN CONJUNCTION WITH ALL GENERAL NOTES DRAWINGS 2301-MDE-A-PA-ZZ-DR-00005.
5. ALL DIMENSIONS TO BE CHECKED AND CONFIRMED ON SITE.

CDM RESIDUAL CIVIL / STRUCTURAL DESIGN RISKS

MADE
ENGINEERING

Telephone: +44 (0)7727048829
info@made-engineering.co.uk

PROJECT
5 PARK AVENUE,
GRAVESEND
DA12 1NS

CLIENT
MR KEIRAN DALY

TITLE SITE LOCATION & EXISTING BLOCK PLAN

DISCIPLINE
ARCHITECTURAL

SCALE @ A1
AS NOTED

MDE REF	DRAWN	DESIGNED	CHECKED	APPROVED
2301	D.H	D.H	R.W	R.W
DRAWING No 2301-MDE-A-PA-GF-DR-01110				ISSUE P02