
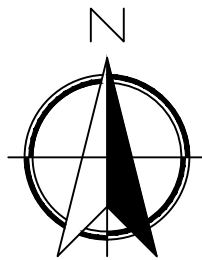
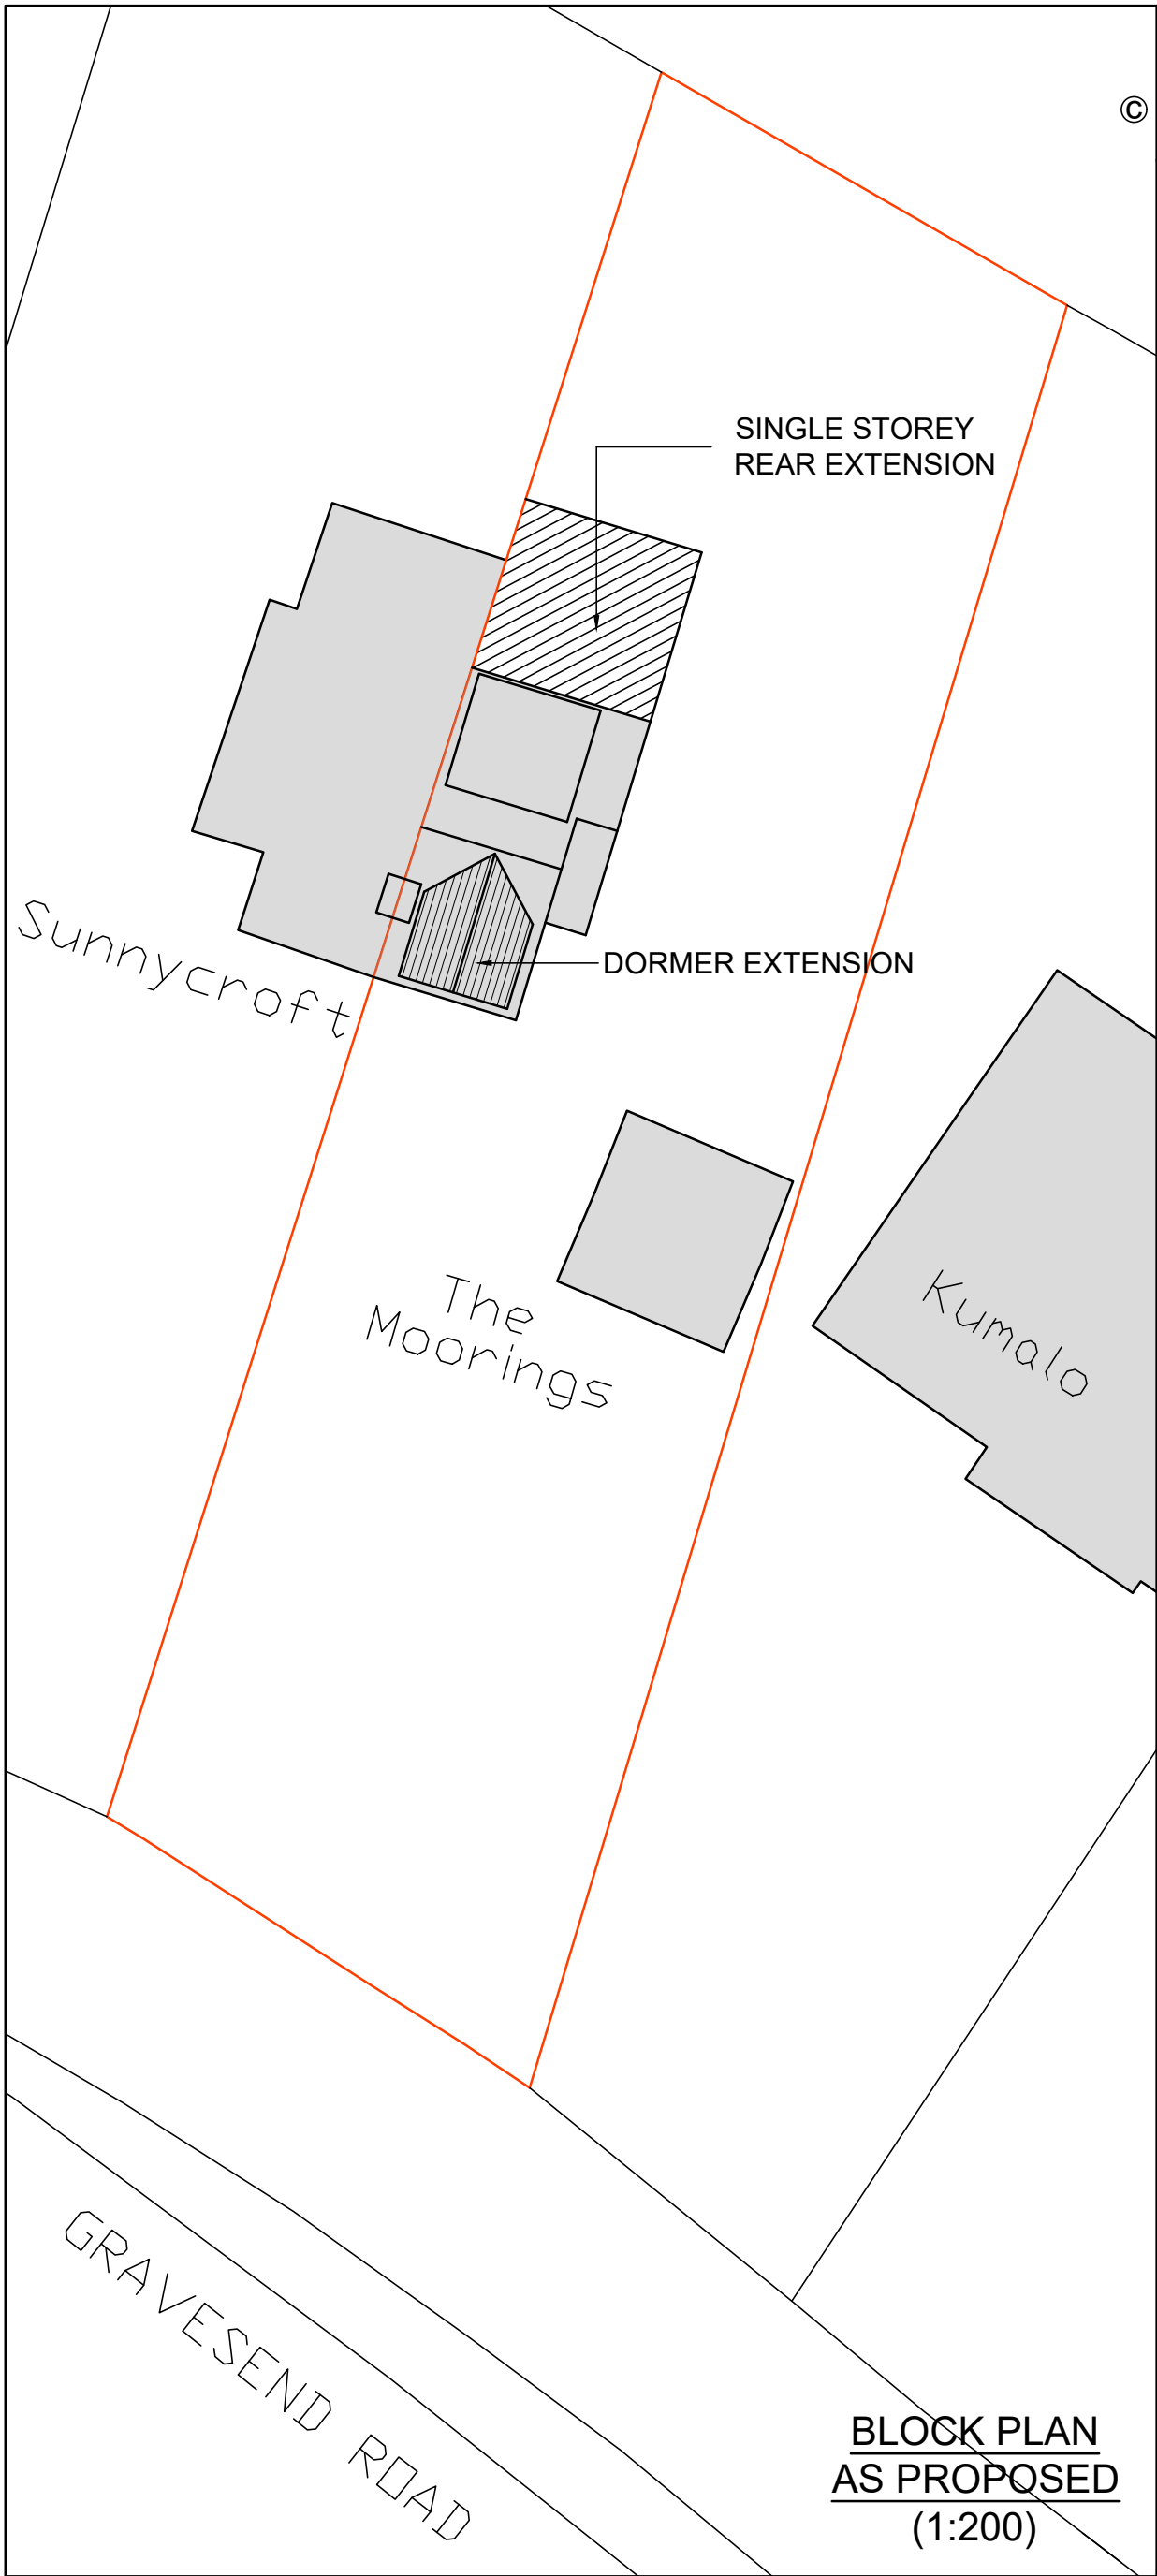


© This drawing is protected by copyright and must not be copied or reproduced without the written consent of Penfold Project Services

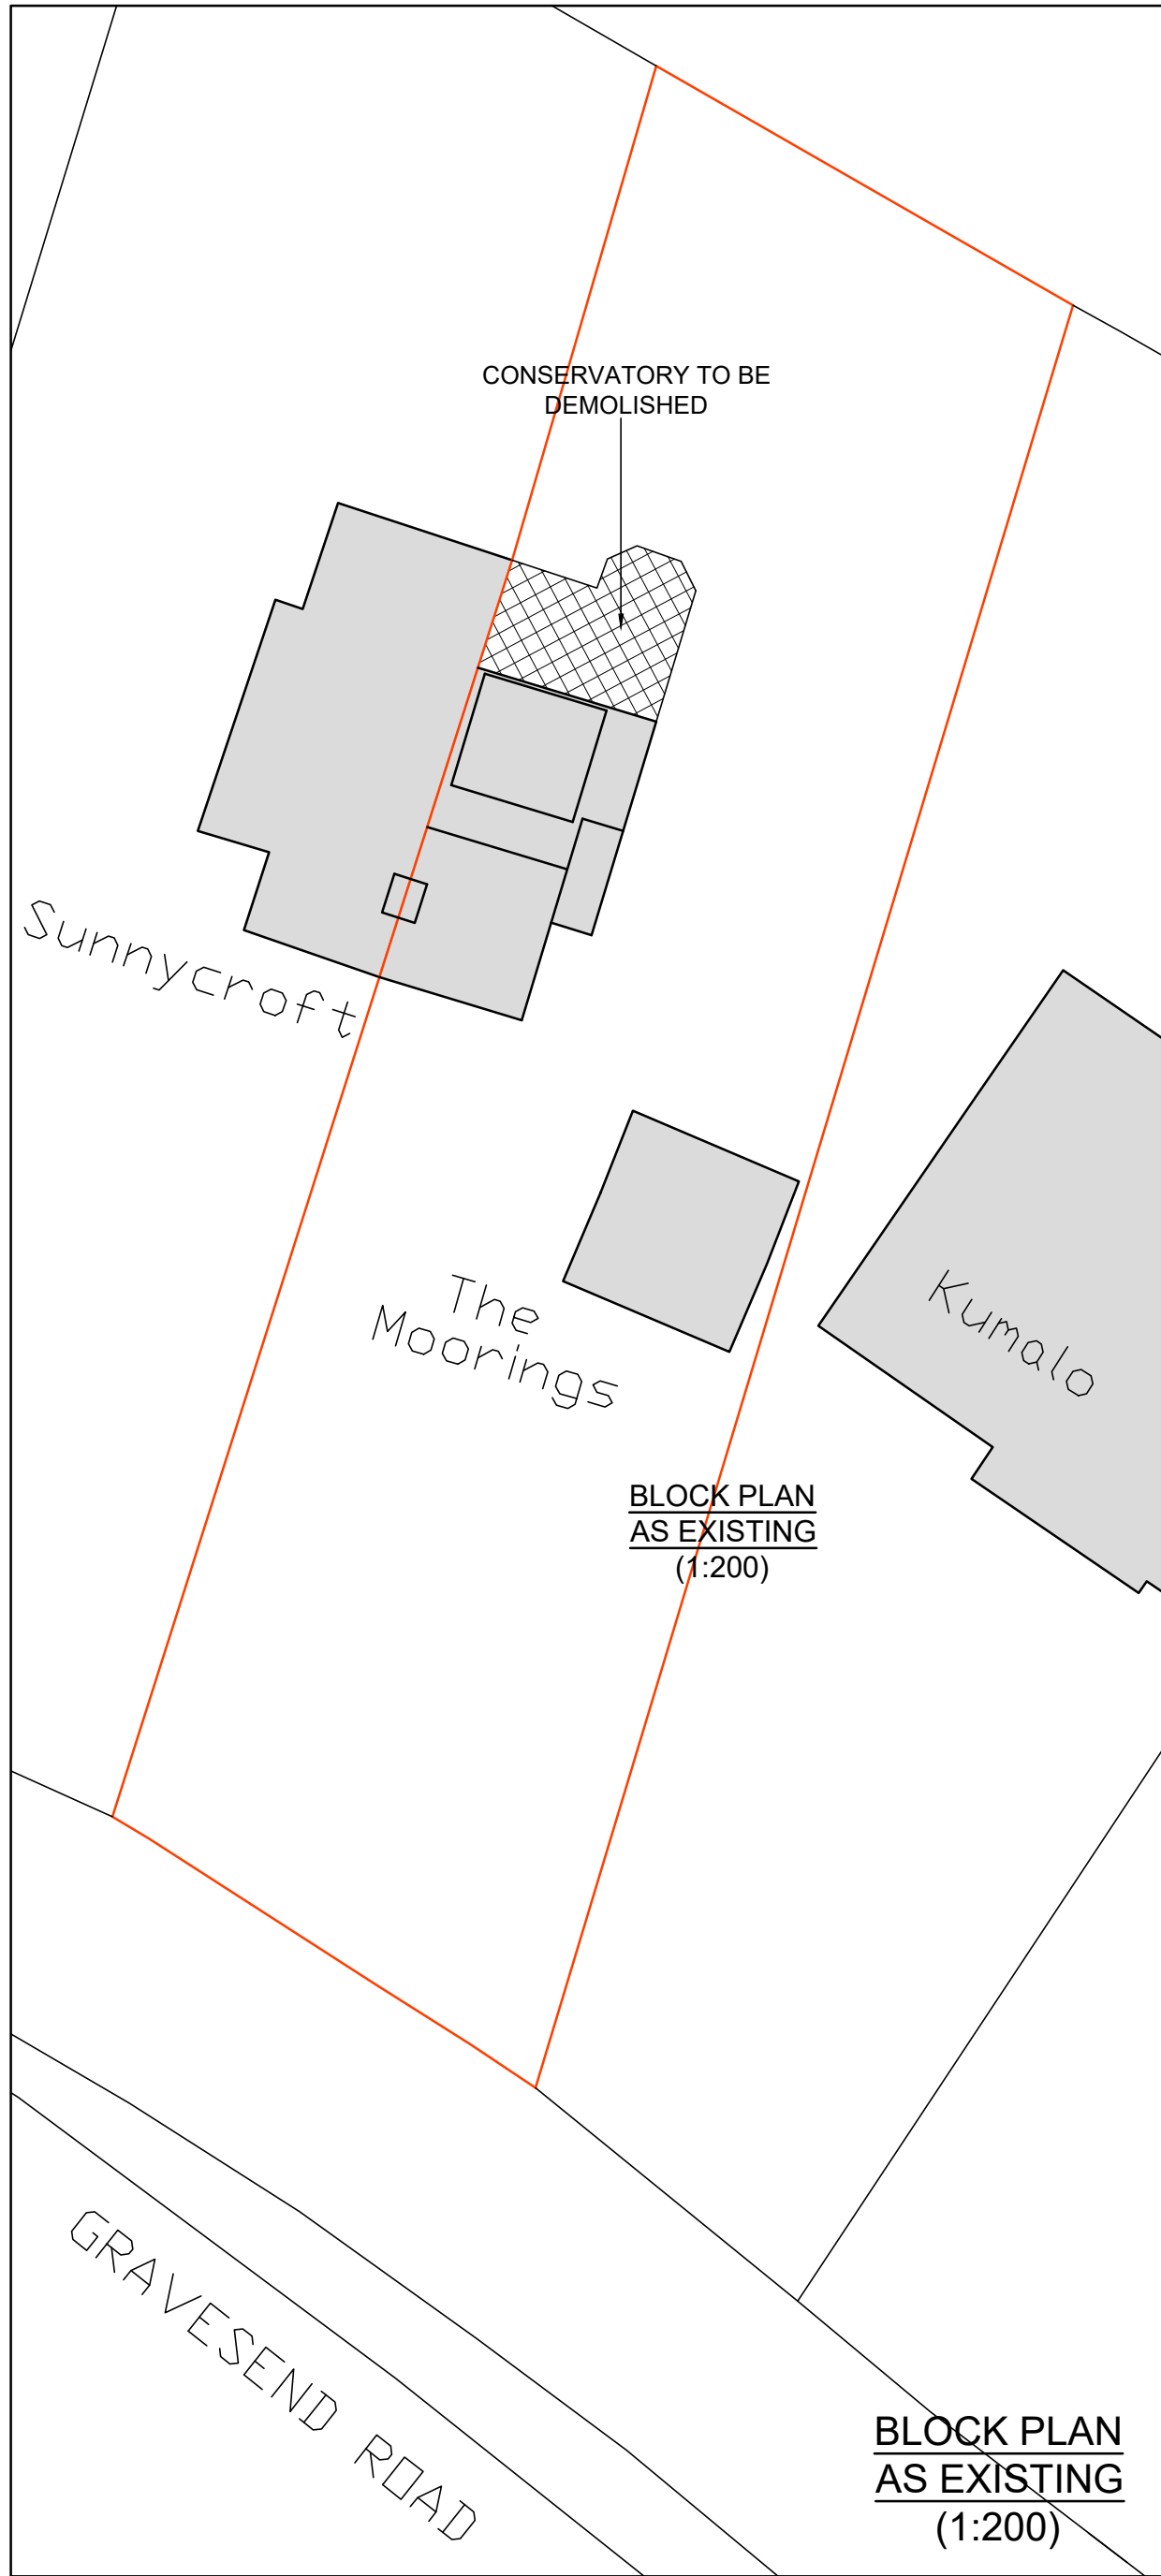

| Date   | No                                                          | Revision |
|---|-------------------------------------------------------------|----------|
| <b>Penfold Project Services</b>                                                                                  |                                                             |          |
| Epmarket, Wrotham Road, Meopham, Kent, DA13 0JH<br>Telephone: 01474 816690<br>e-mail: apenfold448@btinternet.com |                                                             |          |
| Job Title:   | THE MOORINGS<br>GRAVESEND ROAD<br>HIGHAM<br>KENT<br>ME3 7EQ |          |
| Dwg Title:   | PLANS & ELEVATIONS<br>AS PROPOSED                           |          |
| Scale:   | 1:100 @ A2                                                  |          |
| Dwg No.:   | 02                                                          |          |
| Date:   | March 2026                                                  |          |