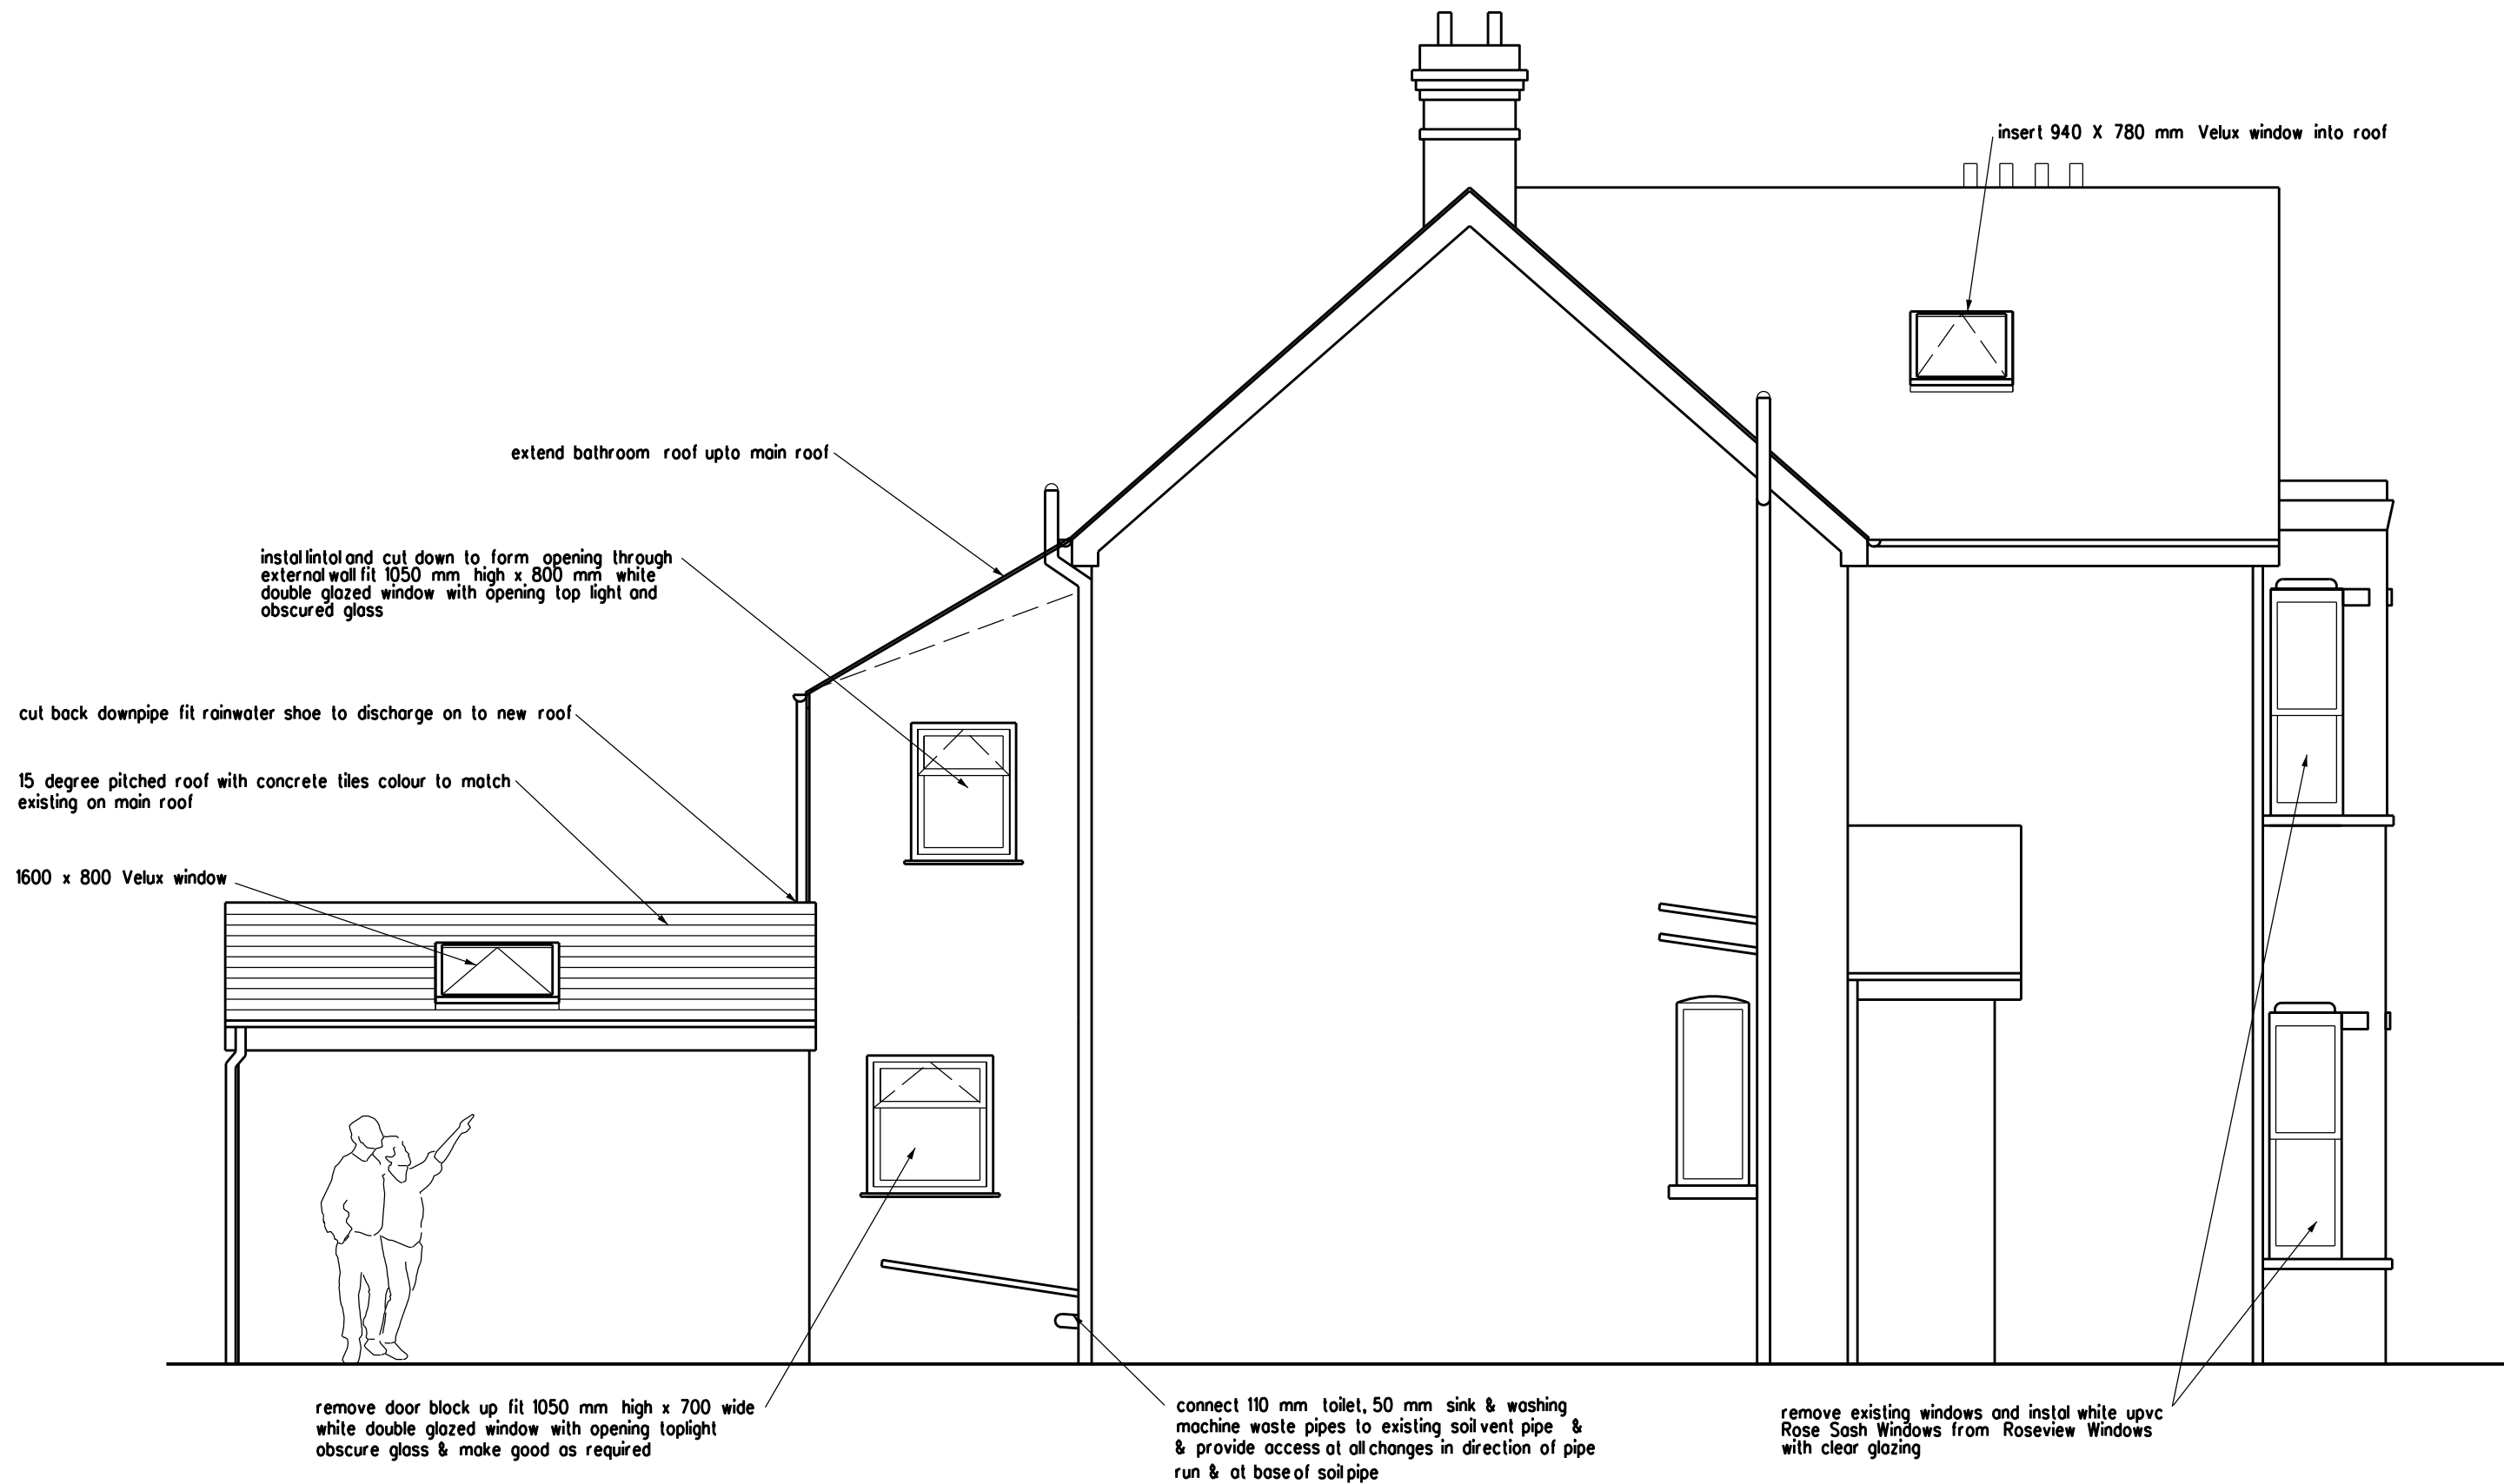


ARCHITECT TA ARCHITECTS 11 JOYDENS WOOD ROAD BEXLEY KENT DA5 2HS Tel 07905 130591 ta140256@googlemail.com	JOB PROPOSED SINGLE STOREY REAR EXTENSION & LOFT CONVERSION AT 34 ESSEX ROAD GRAVESEND KENT DA11 0SP	DRAWING PROPOSED SIDE ELEVATION FACING No 32 ESSEX ROAD	
		SCALE 1:50 AT A3	DATE JULY 2024
		DRAWING NO. JG/08	