



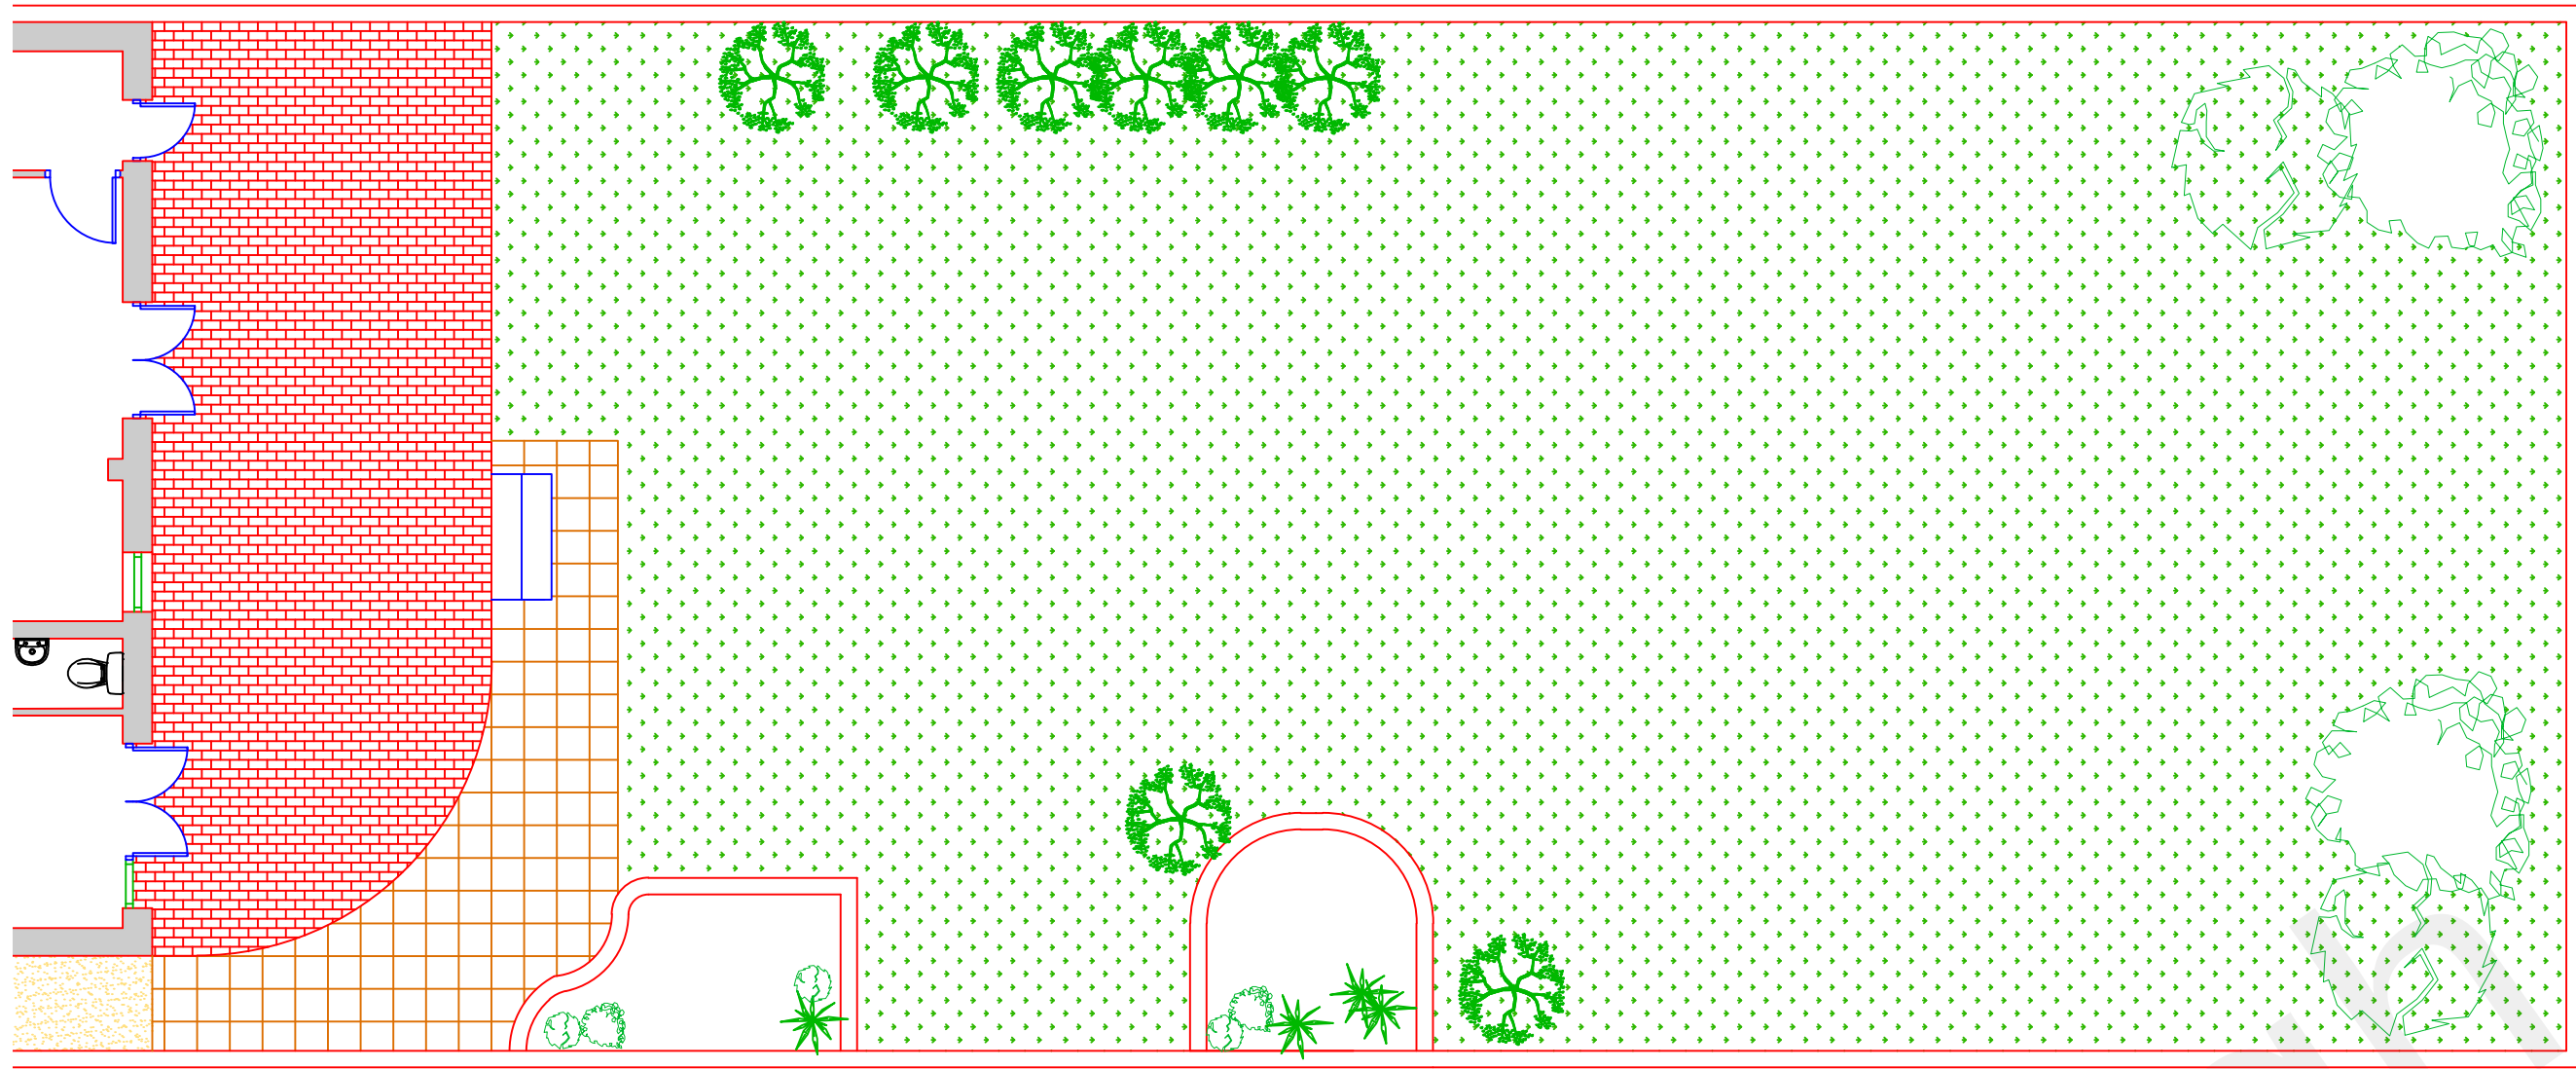

EXISTING GARDEN LAYOUT

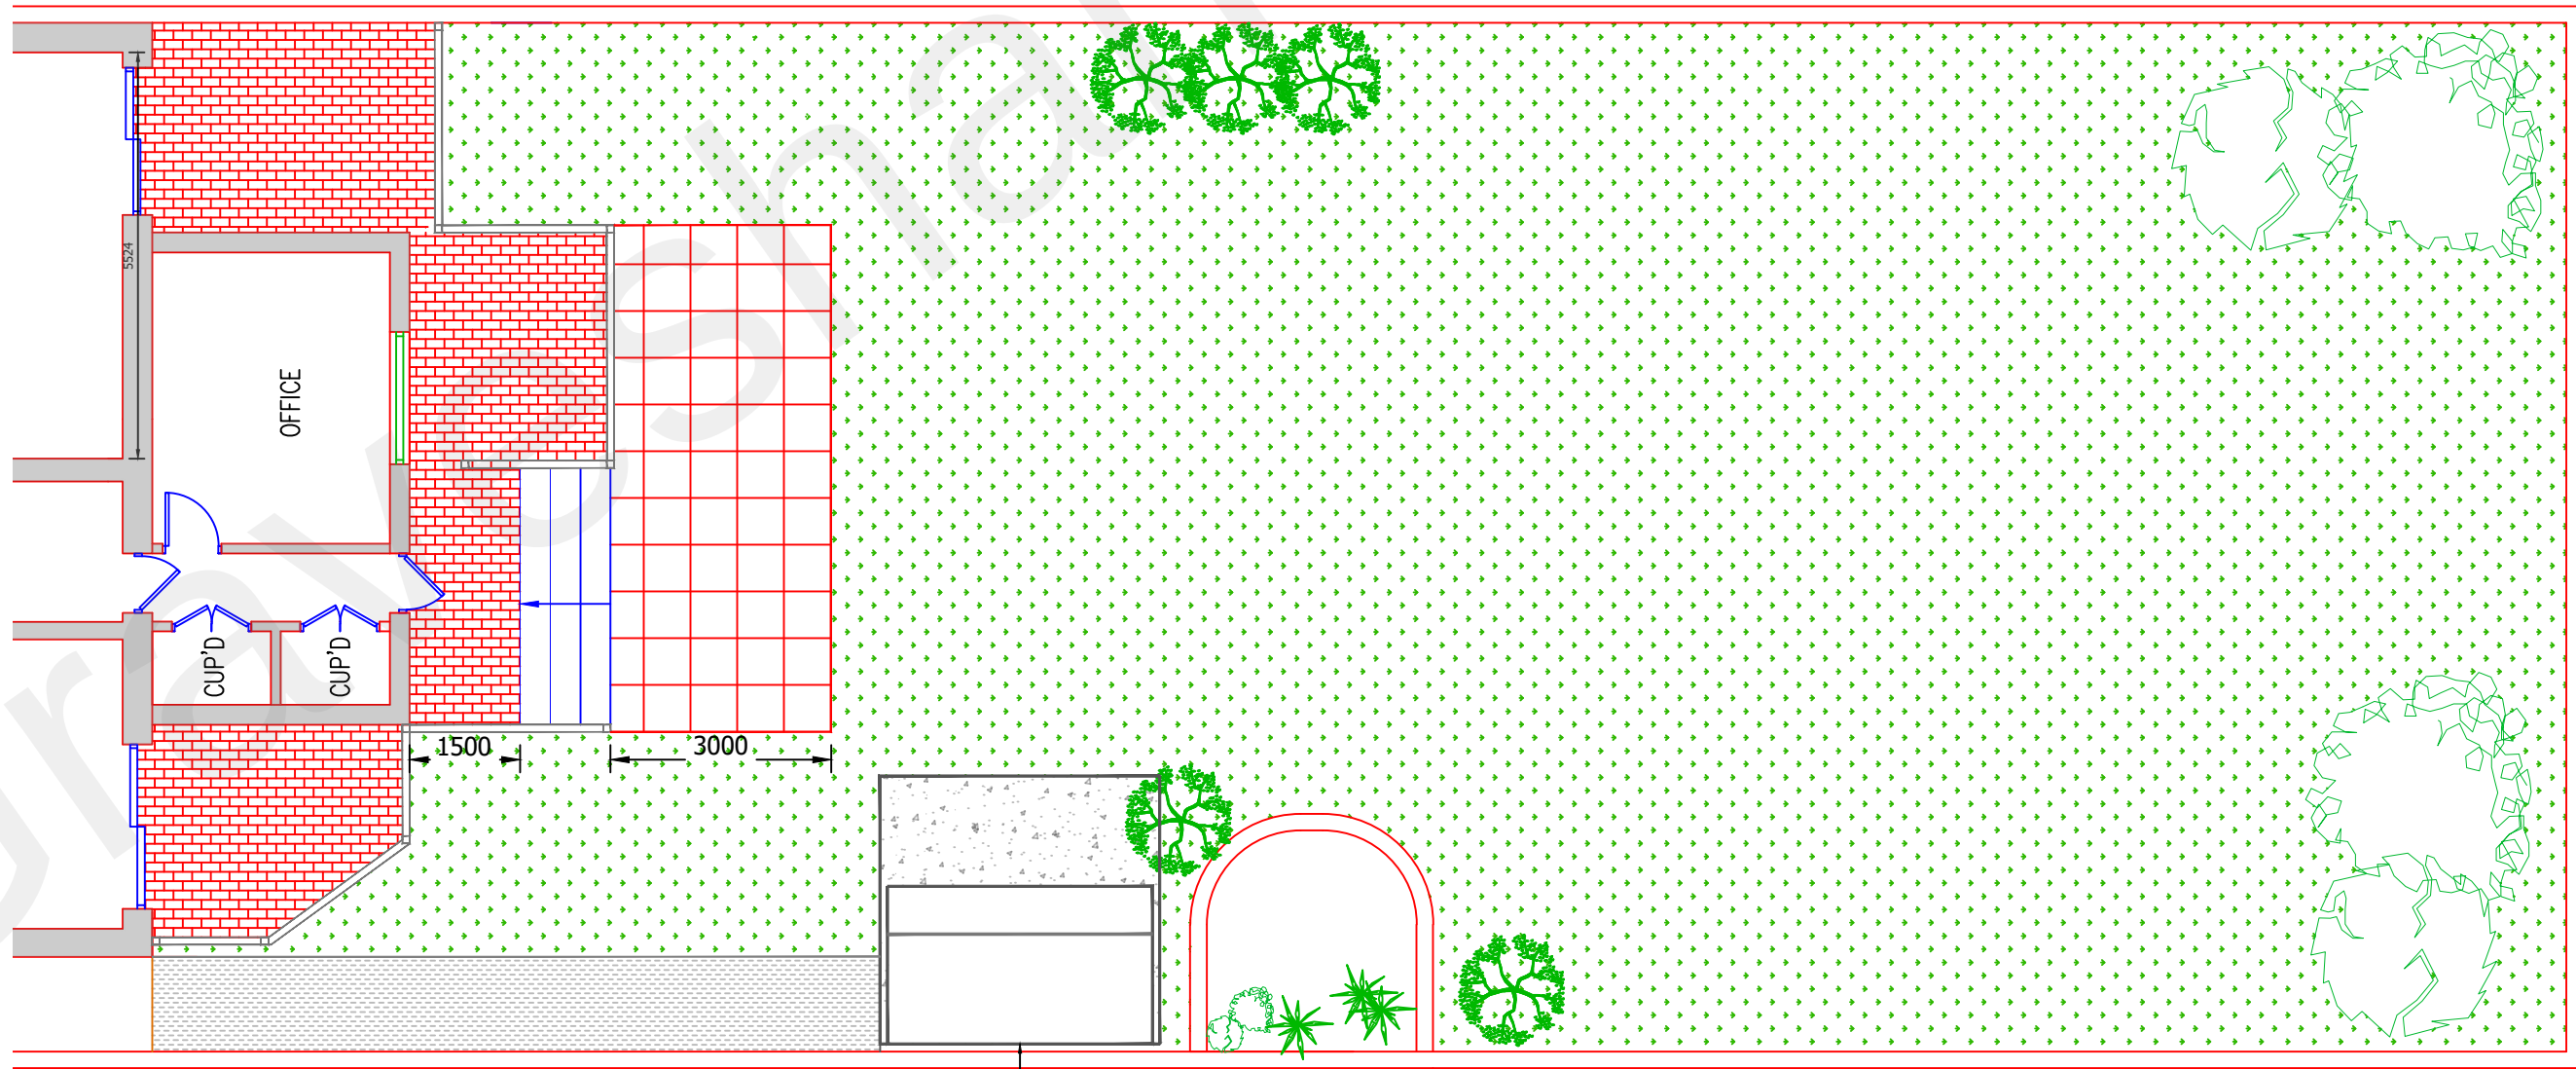

PROPOSED GARDEN LAYOUT

NEW SHEFFIELD CYCLE STORE
(2140X3600LX2140H) FIXED TO
NEW 150MM SOLID CONCRETE
SLAB (3640WX3800L)



Scale 1:100

Rev.	Description	Date
E.	Front Garden Removed.	12/08/22
D.	Proposed Layout Amended.	10/12/21
C.	Proposed Layout Amended.	19/11/21
B.	Proposed Layout Amended.	13/10/21
A.	Proposed Layout added to sheet.	24/03/21

Do not scale from this drawing. Dimensions to be verified on site by contractor prior to commencement of work.
This drawing is the copyright of the practice and may not be reproduced in part or in whole without the prior written consent of the practice.
© 2020 Faithorn Farrell Timms LLP



Faithorn Farrell Timms

Central Court
1 Knoll Rise
ORPINGTON
Kent BR6 0JA
T 01689 885080
F 01689 885081

Client
LOOK AHEAD

Project
48 PELHAM ROAD
GRAVESEND
DA11 0HZ

Drawing Title
EXISTING AND
PROPOSED GARDEN
LAYOUT

Date 24/03/21	Scale 1:100 @ A1
Drawn By EK	Checked By DA
Project No. T1-5766	Drawing No. 4 Rev. E