




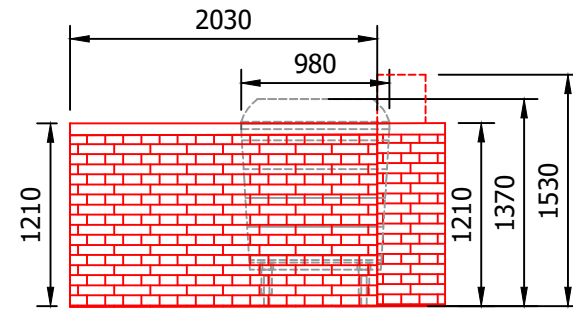


PROPOSED BOUNDARY
WALL
SECTION A-A

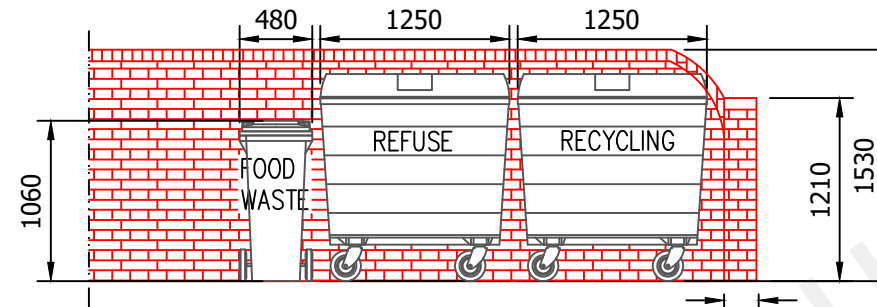


PROPOSED BOUNDARY
WALL
SECTION B-B

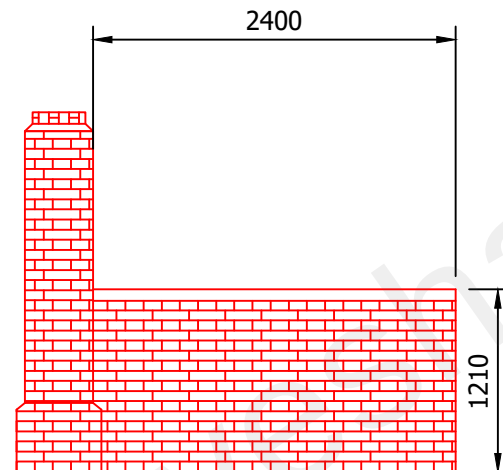

PROPOSED BOUNDARY
WALL
SECTION C-C

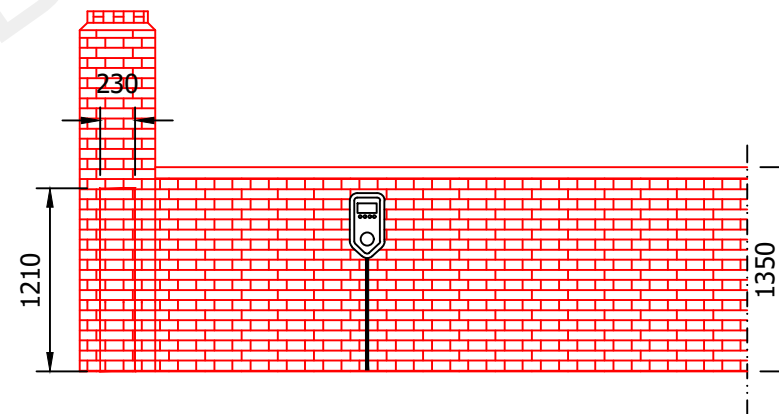

PROPOSED BOUNDARY
WALL
SECTION D-D

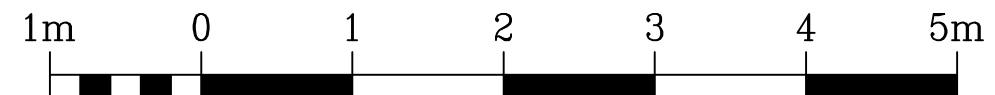

Scale 1:50

Rev.	Description.	Date.
A.	Front boundary wall height amended. Both walls added to drawing.	12/08/22.

Do not scale from this drawing. Dimensions to be verified on site by contractor prior to commencement of work.
This drawing is the copyright of the practice and may not be reproduced in part or in whole without the prior written consent of the practice.
© 2020 Faithorn Farrell Timms LLP



Faithorn Farrell Timms
Central Court
1 Knoll Rise
ORPINGTON
Kent BR6 0JA
T 01689 885080

Client	LOOK AHEAD		
Project	48 PELHAM ROAD GRAVESEND DA11 0HZ		
Drawing Title	PROPOSED BOUNDARY WALLS		
Date	11/05/22	Scale	1:50 @ A3
Drawn By	EK	Checked By	DA
Project No.	T1-5766	Drawing No.	13
		Rev.	A