


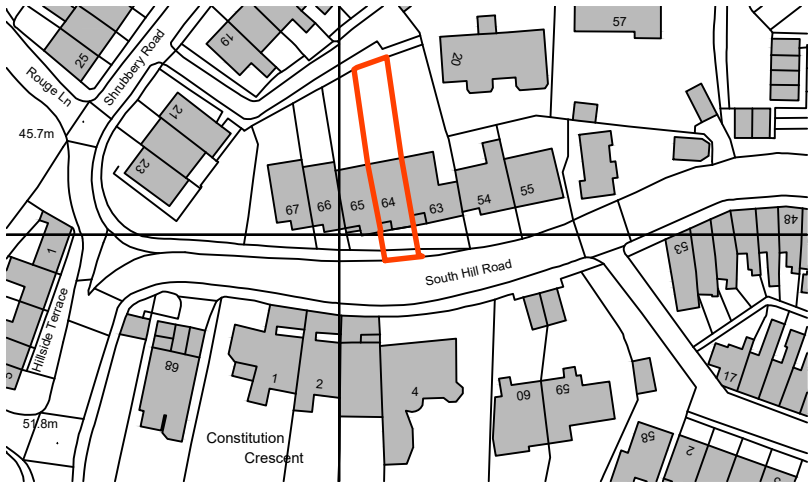

Site Location Plan
1:1250



2 The Parade, Ash Road, Hartley
Longfield, Kent DA3 8BG
Tel: 01474 703705
www: gsplanning.uk
Email: webmail@gsplanning.uk

Project Title 64 South Hill Road, Gravesend, DA12 1JZ		Job No 4638
Drawing Title Site Location Plan	Drawing No 01	Revision -
Date 09.04.2026	Drawn by MW	Checked by ON
Scale 1:1250 @ A3	Note Site Area - 185 m ²	

