


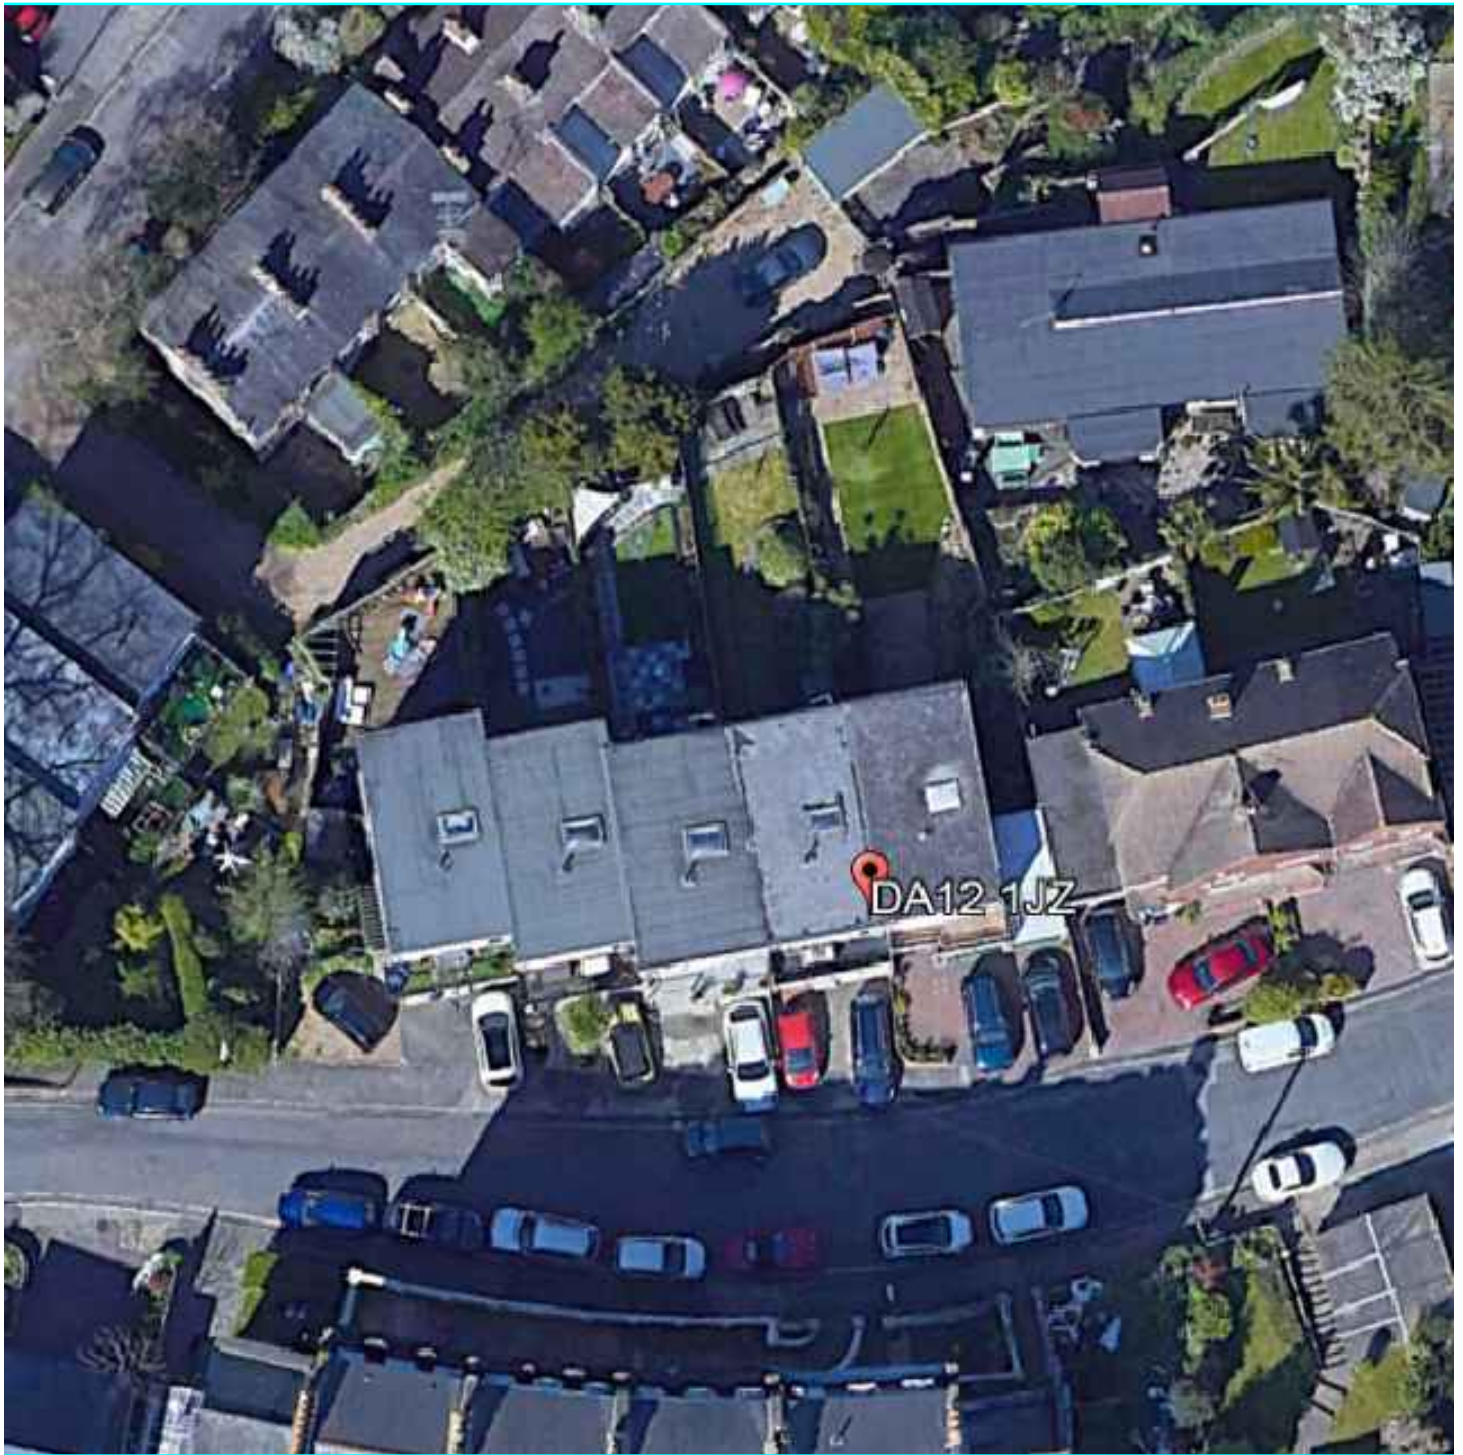

Graham Simpkin Planning

2 The Parade, Ash Road, Hartley
Longfield, Kent DA3 8BG

Tel: 01474 703705
www.gsplanning.uk
Email: office@gsplanning.uk

Project Title 64 South Hill Road, Gravesend, Kent, DA12 1JZ		Job No PR4638	Drawing Title Google aerial view photo 06-March-2020		Drawing No 07	Revision A
Date 25.03.2026	Drawn by ME	Checked by ON	Scale N/A	Note		