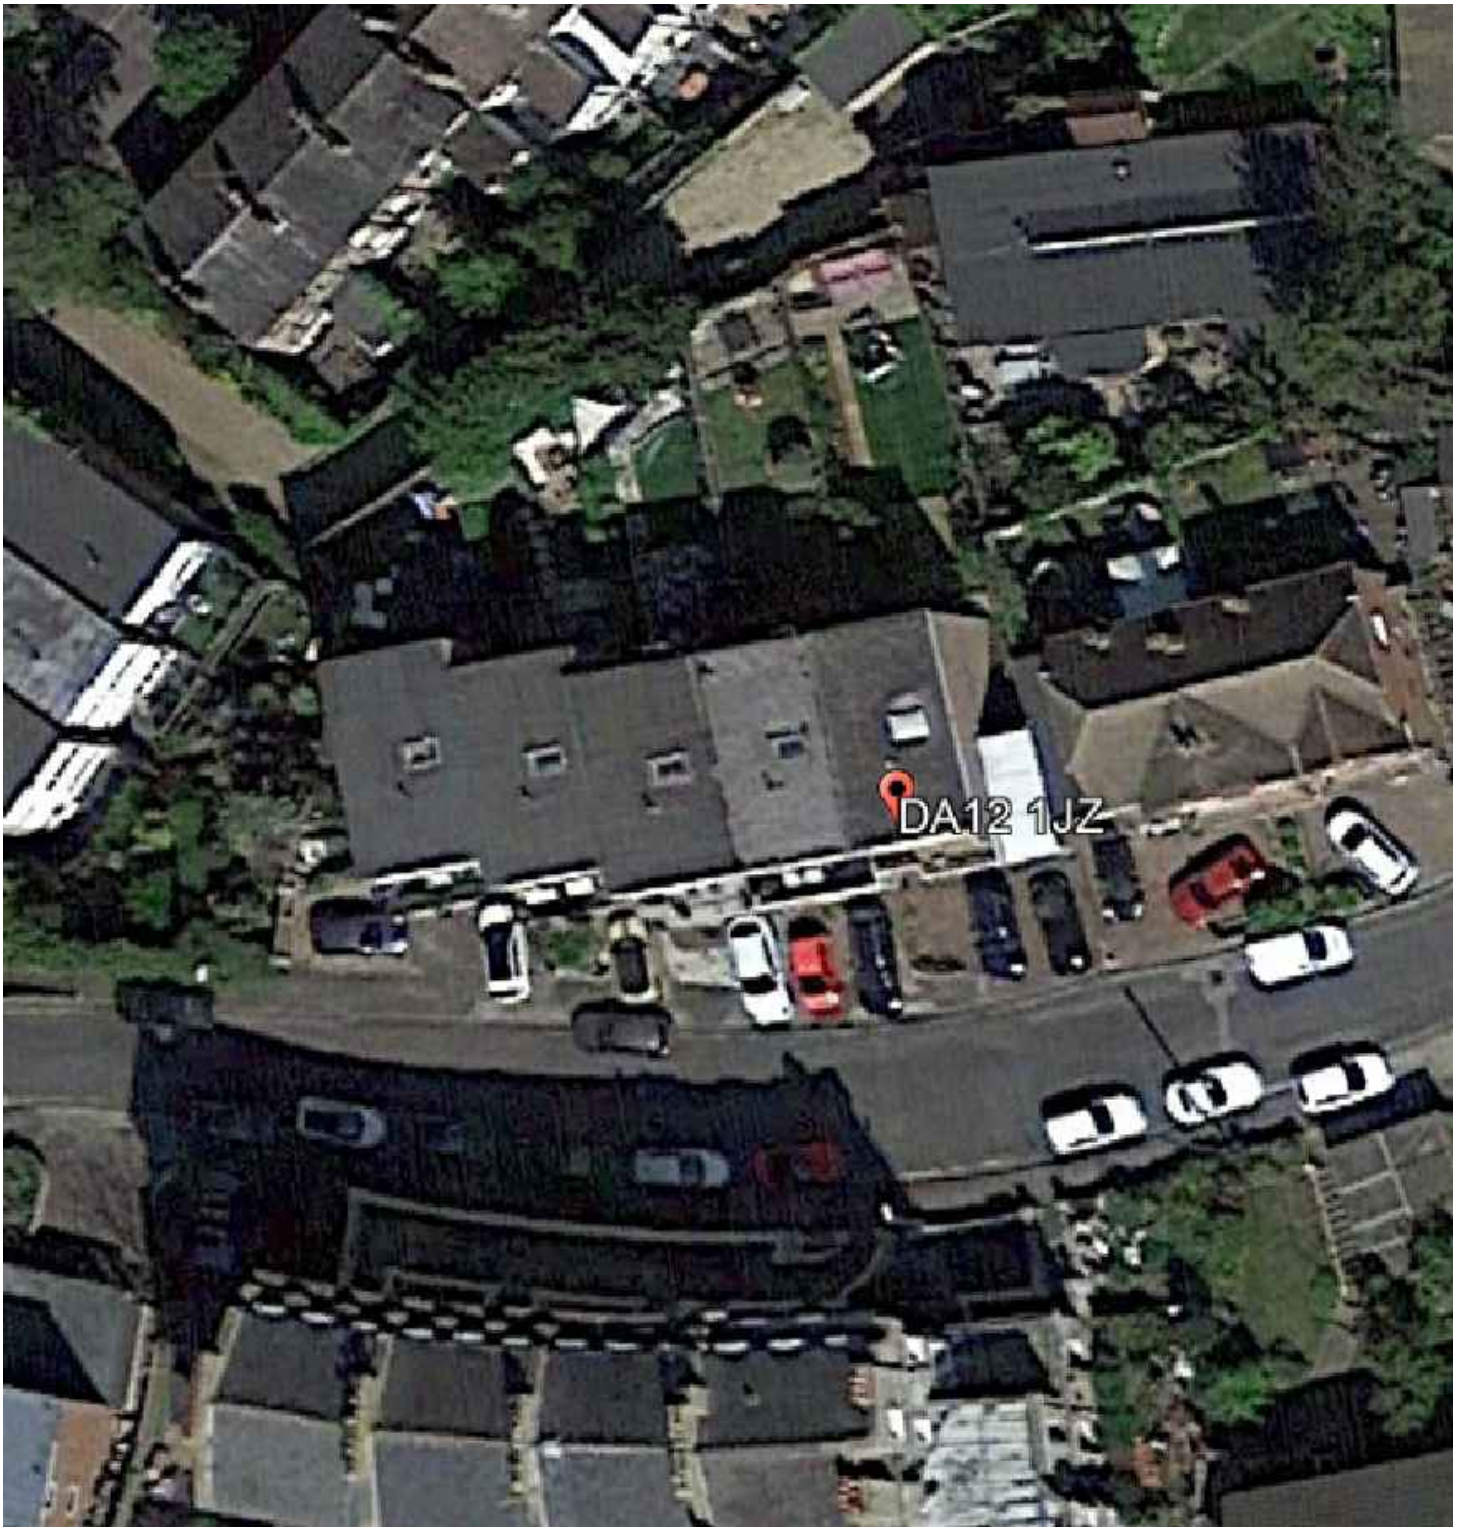


Graham Simpkin Planning

2 The Parade, Ash Road, Hartley
Longfield, Kent DA3 8BG

Tel: 01474 703705
www.gsplanning.uk
Email: office@gsplanning.uk

Project Title		Job No	Drawing Title	Drawing No	Revision
64 South Hill Road, Gravesend, Kent, DA12 1JZ		PR4638	Google aerial view photo 23-April-2020	08	A
Date	**Drawn by**	**Checked by**	**Scale**	**Note**	
25.03.2026	ME	ON	N/A		