


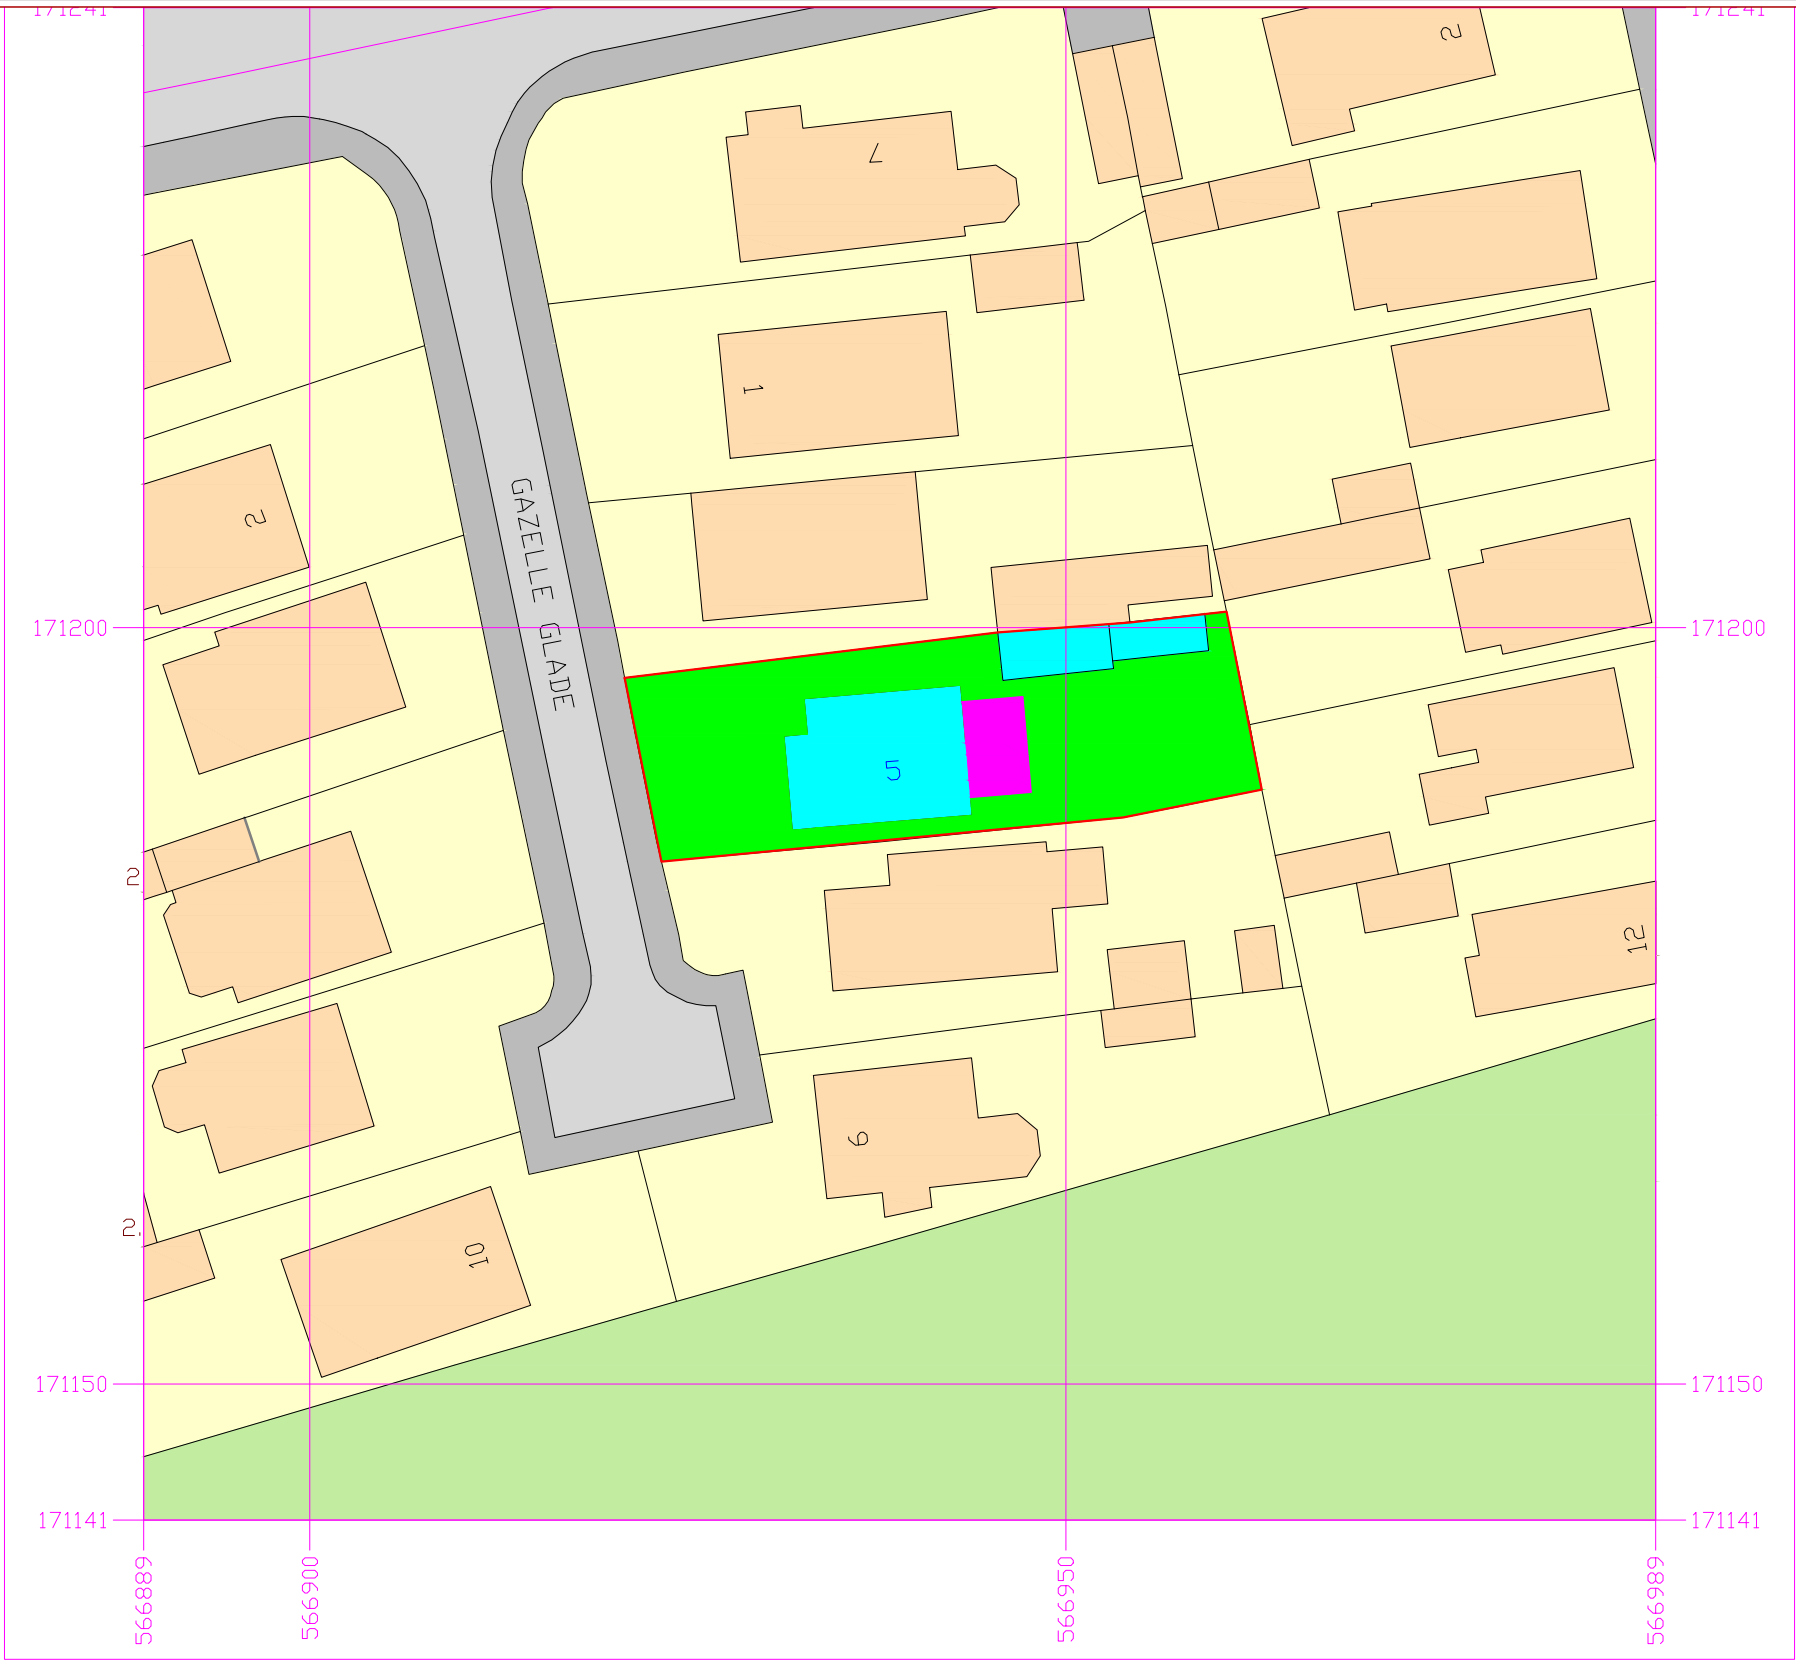

Serial Number: 328860
©Crown copyright and database right 2026
Ordnance Survey licence AC0000848283



OWNER	SITE ADDRESS	DESIGN DRAWN BY:	TITLE	DRG No:	REV	SCALE
MANDEEP SANGHA	5 GAZELLE GLADE, GRAVESEND,DA12 4PU	ESSR CONSULTING GROUP LTD essr.cosulting@gmail.com 01474325039	PROPOSED BLOCK PLAN	04/ER/26	0	1:500