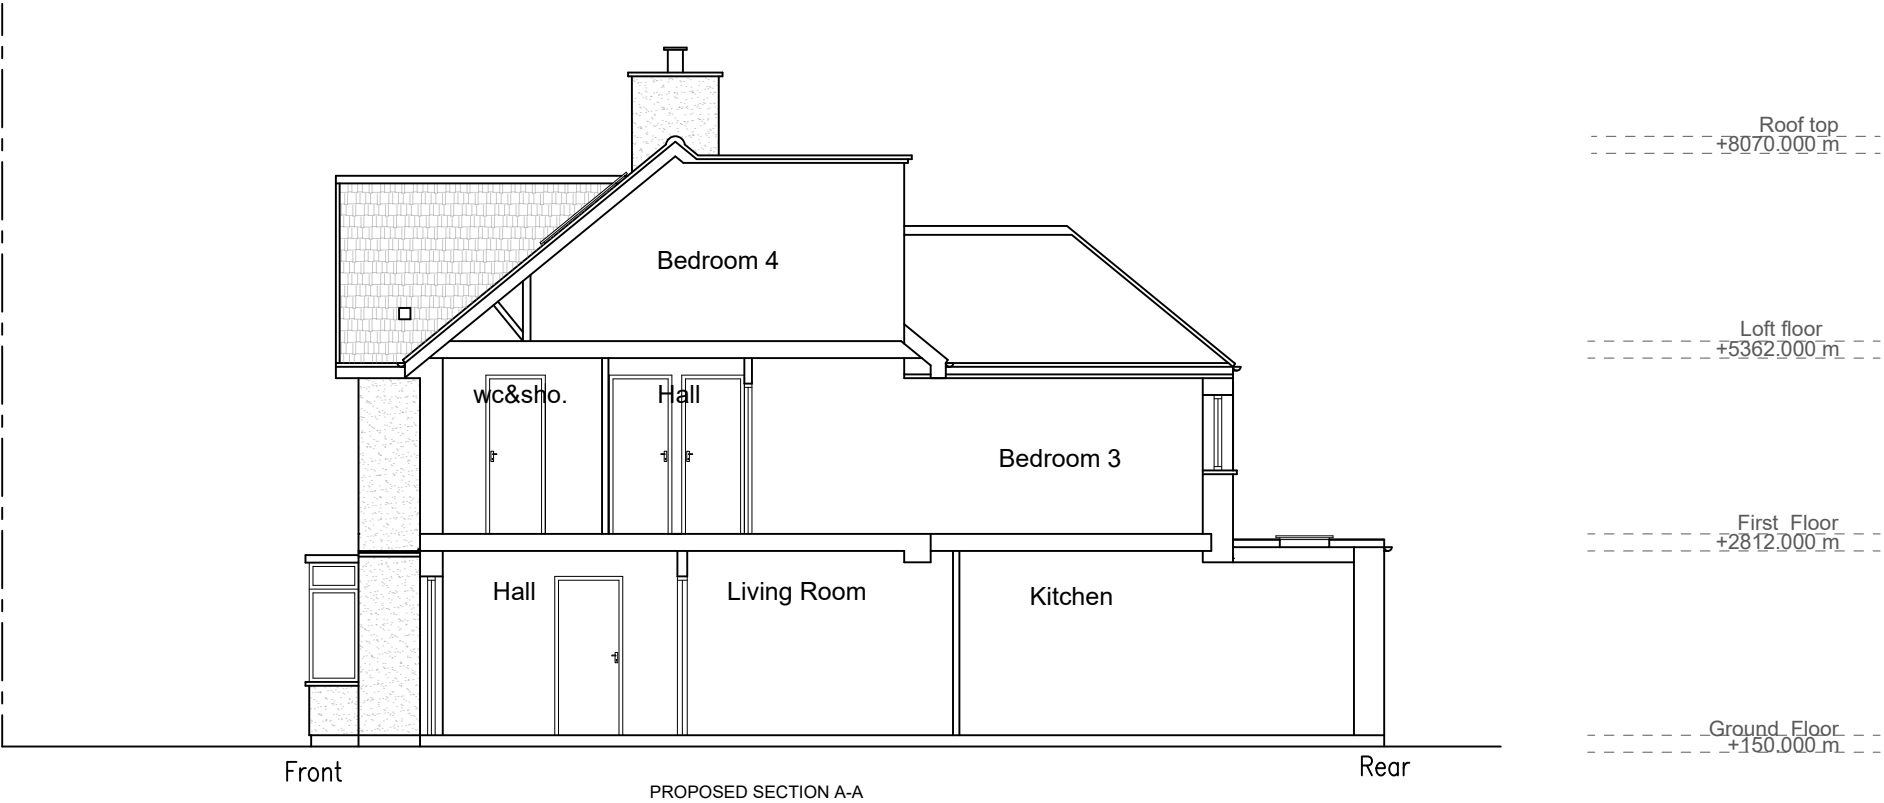


NOTES:						YOUR ARCHITECTS PLAN www.yourarchitectsplan.co.uk 07908760909 02074763826 pnweze@yourarchitectsplan.co.uk paulnweze@yahoo.co.uk	Drawing Title:	
We will not be responsible for the contract after having obtained Planning Permission and/or Building Regulation							Proposed Section A-A	
Approvals and that there can be no guarantee that Planning Permission and/or Building Regulation will be obtained. Any works that are started before approvals will be at owner's risk.					Client:			
					Client			
No responsibility will be taken for works which are unforeseen and for any alterations made which are beyond the control of the agent. All dimensions are in metres.					Project Title:	Original Issue Date:	Scale @ A3:	
					76 Kitchener Avenue, Gravesend , Kent DA12 5JF	March 2024	1:100	
						Drawn By:	Checked By:	
						UA	PN	
Contractor to check site thoroughly, verify dimensions before any work and report any discrepancies.						Number	Revision	
						100/010	-	