




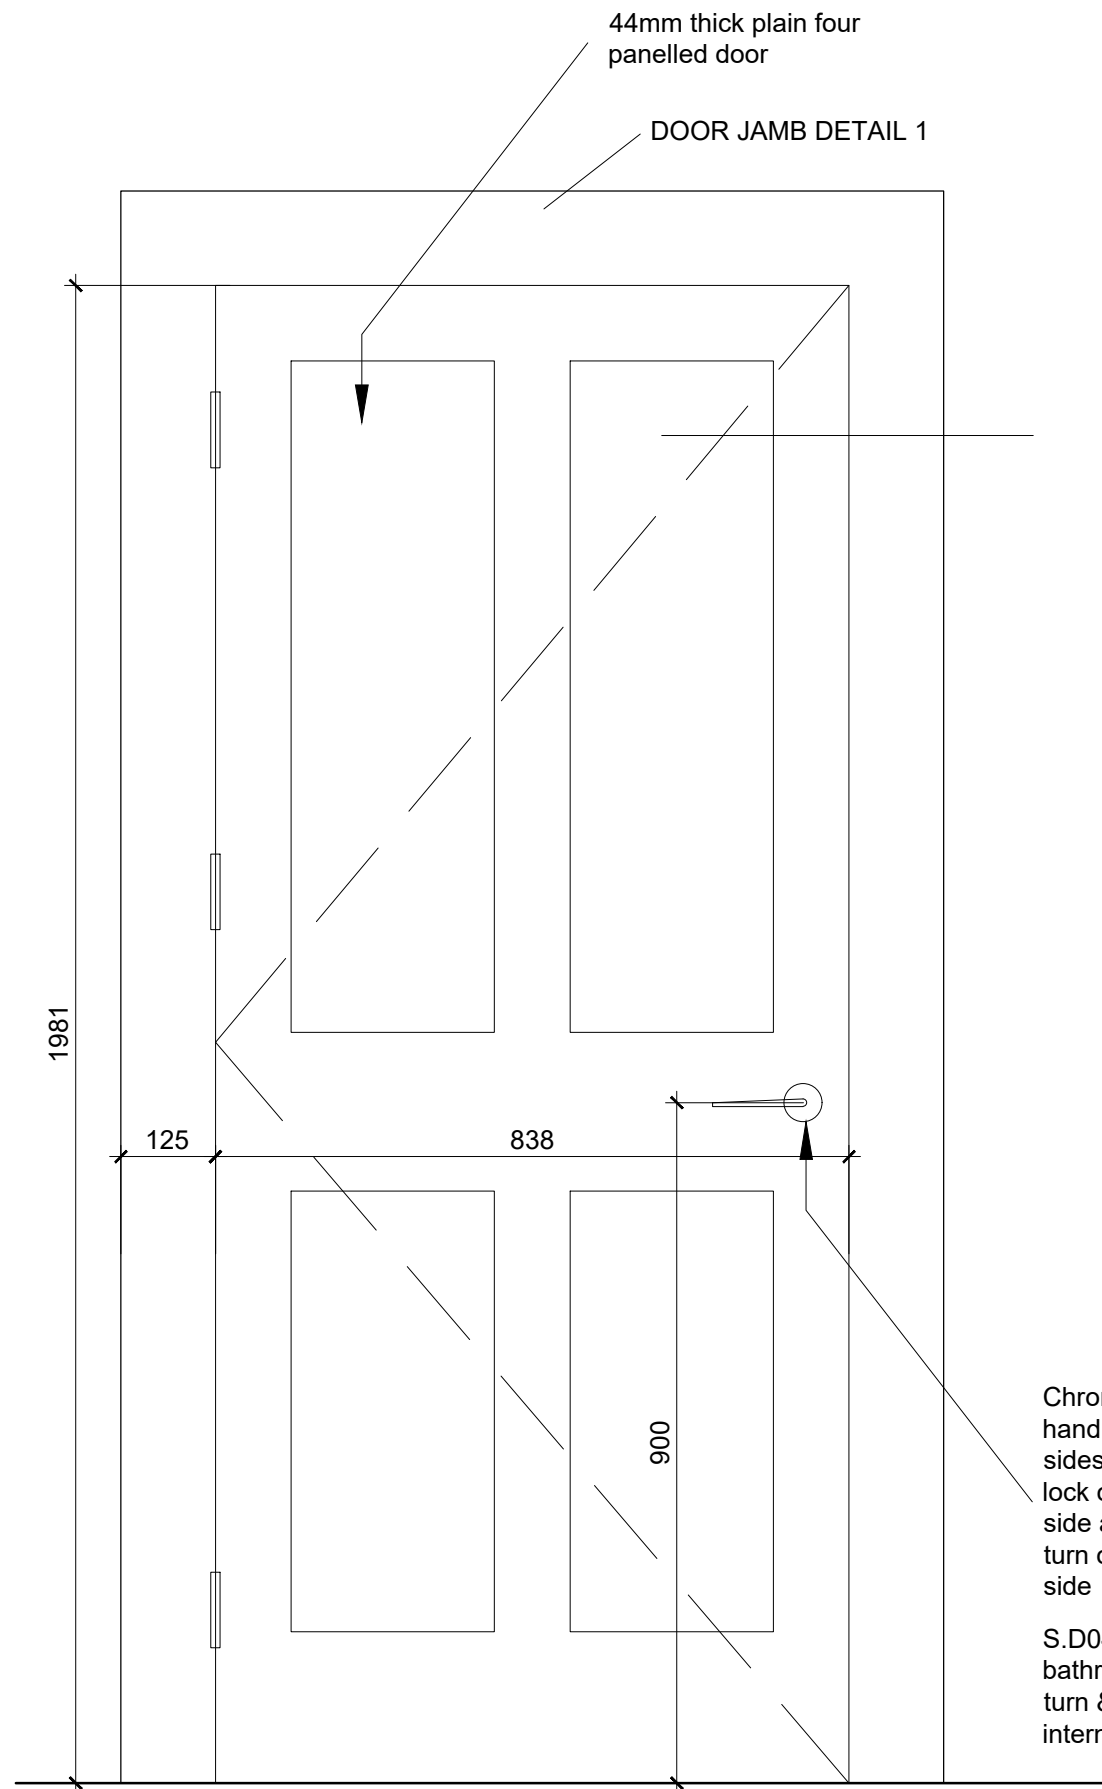

S.D01 and S.D02 FD30S sc
Viewed from Hallway side

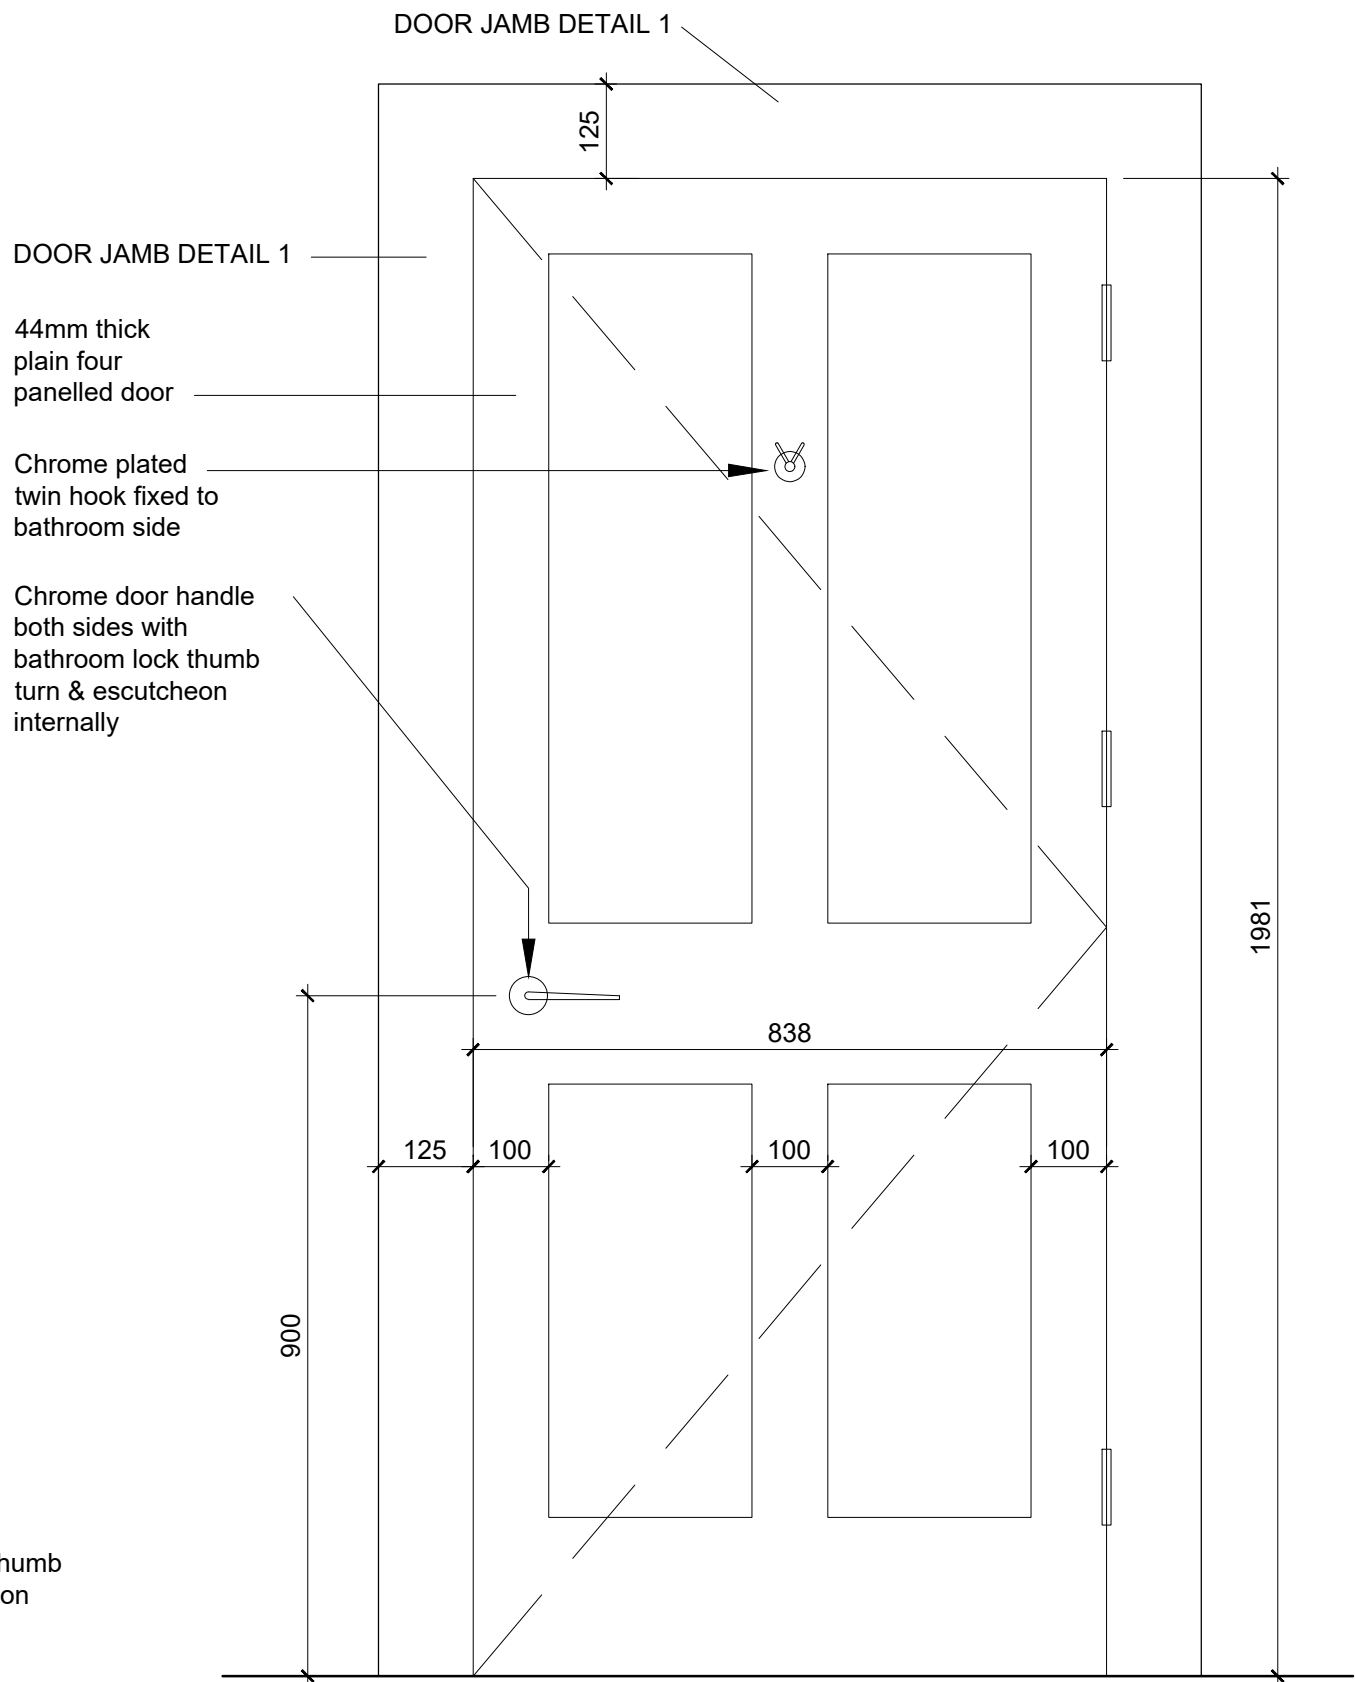


S.D03 FD30S sc
Viewed from Hallway side

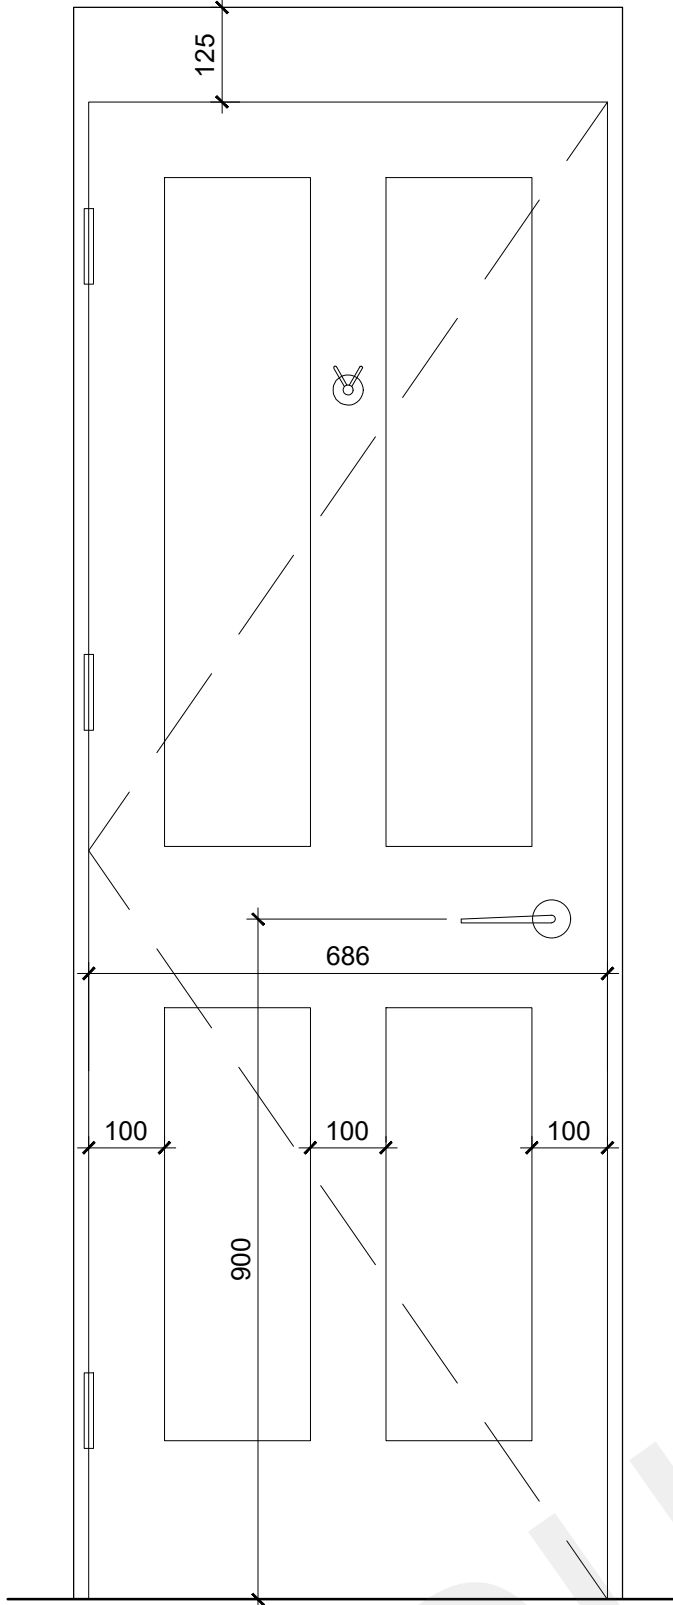


S.D04 FD30S sc
Viewed from Hallway side





Sample detail of proposed plain four panelled door (NTS)

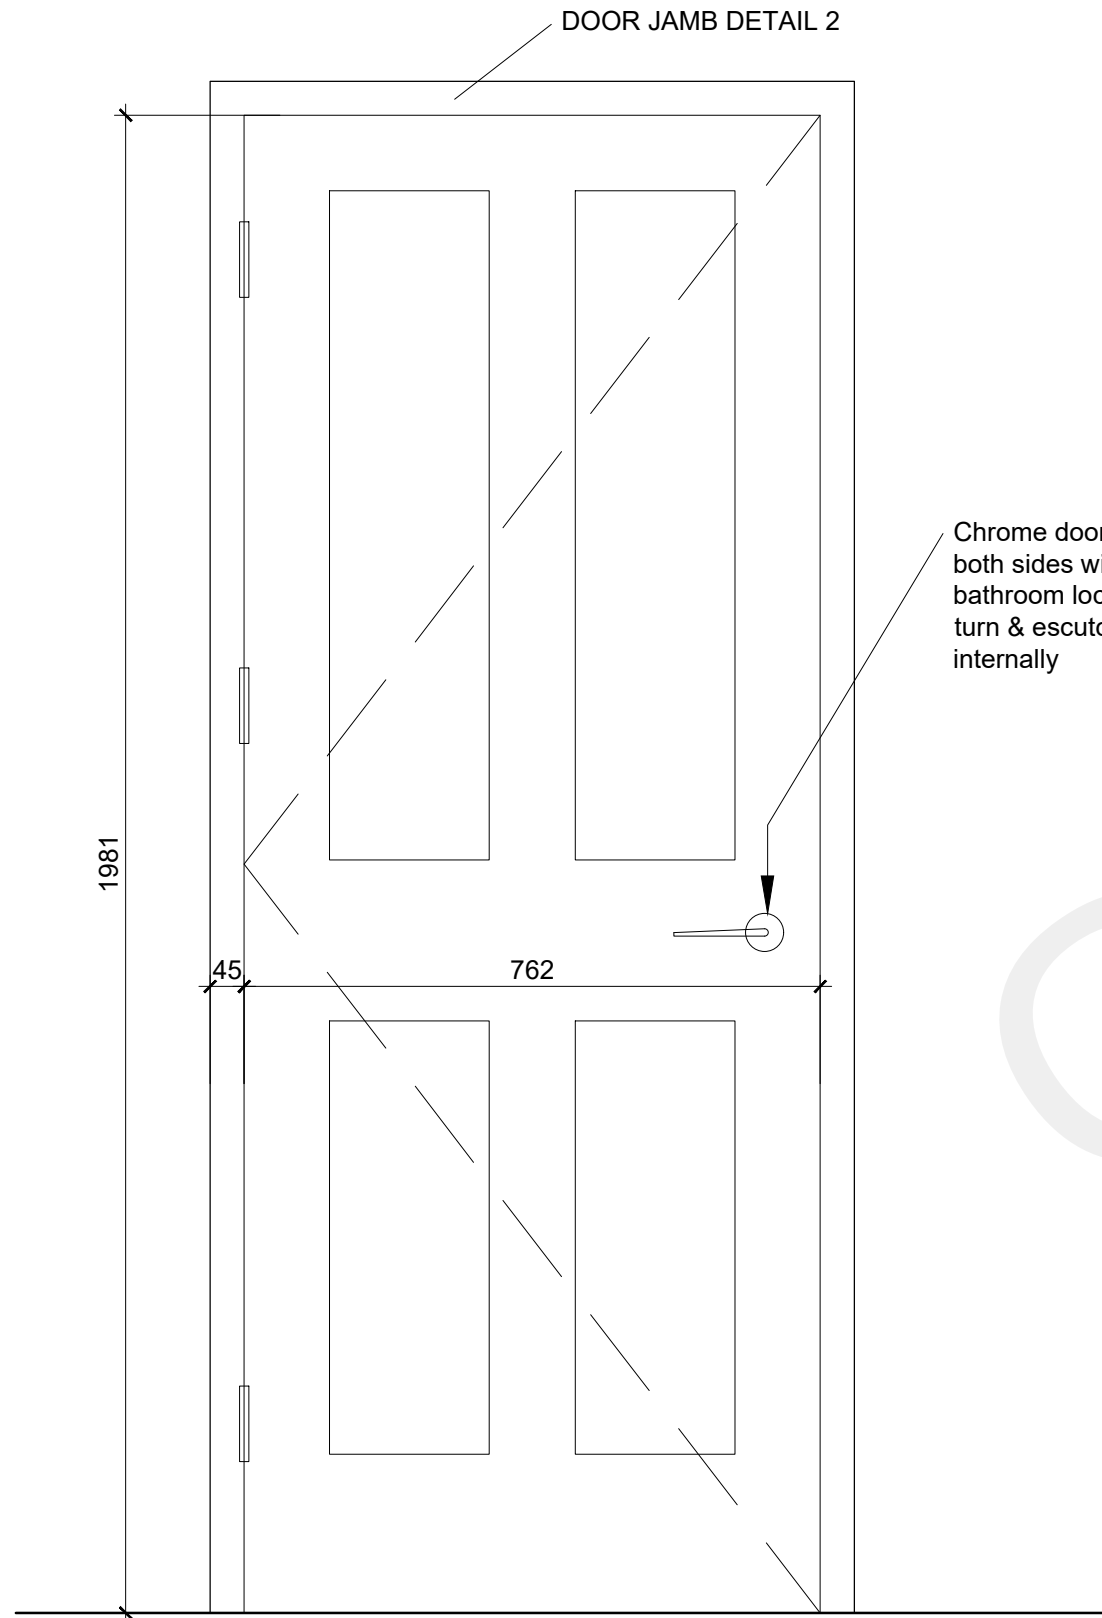

F.D03
Viewed from Hallway side

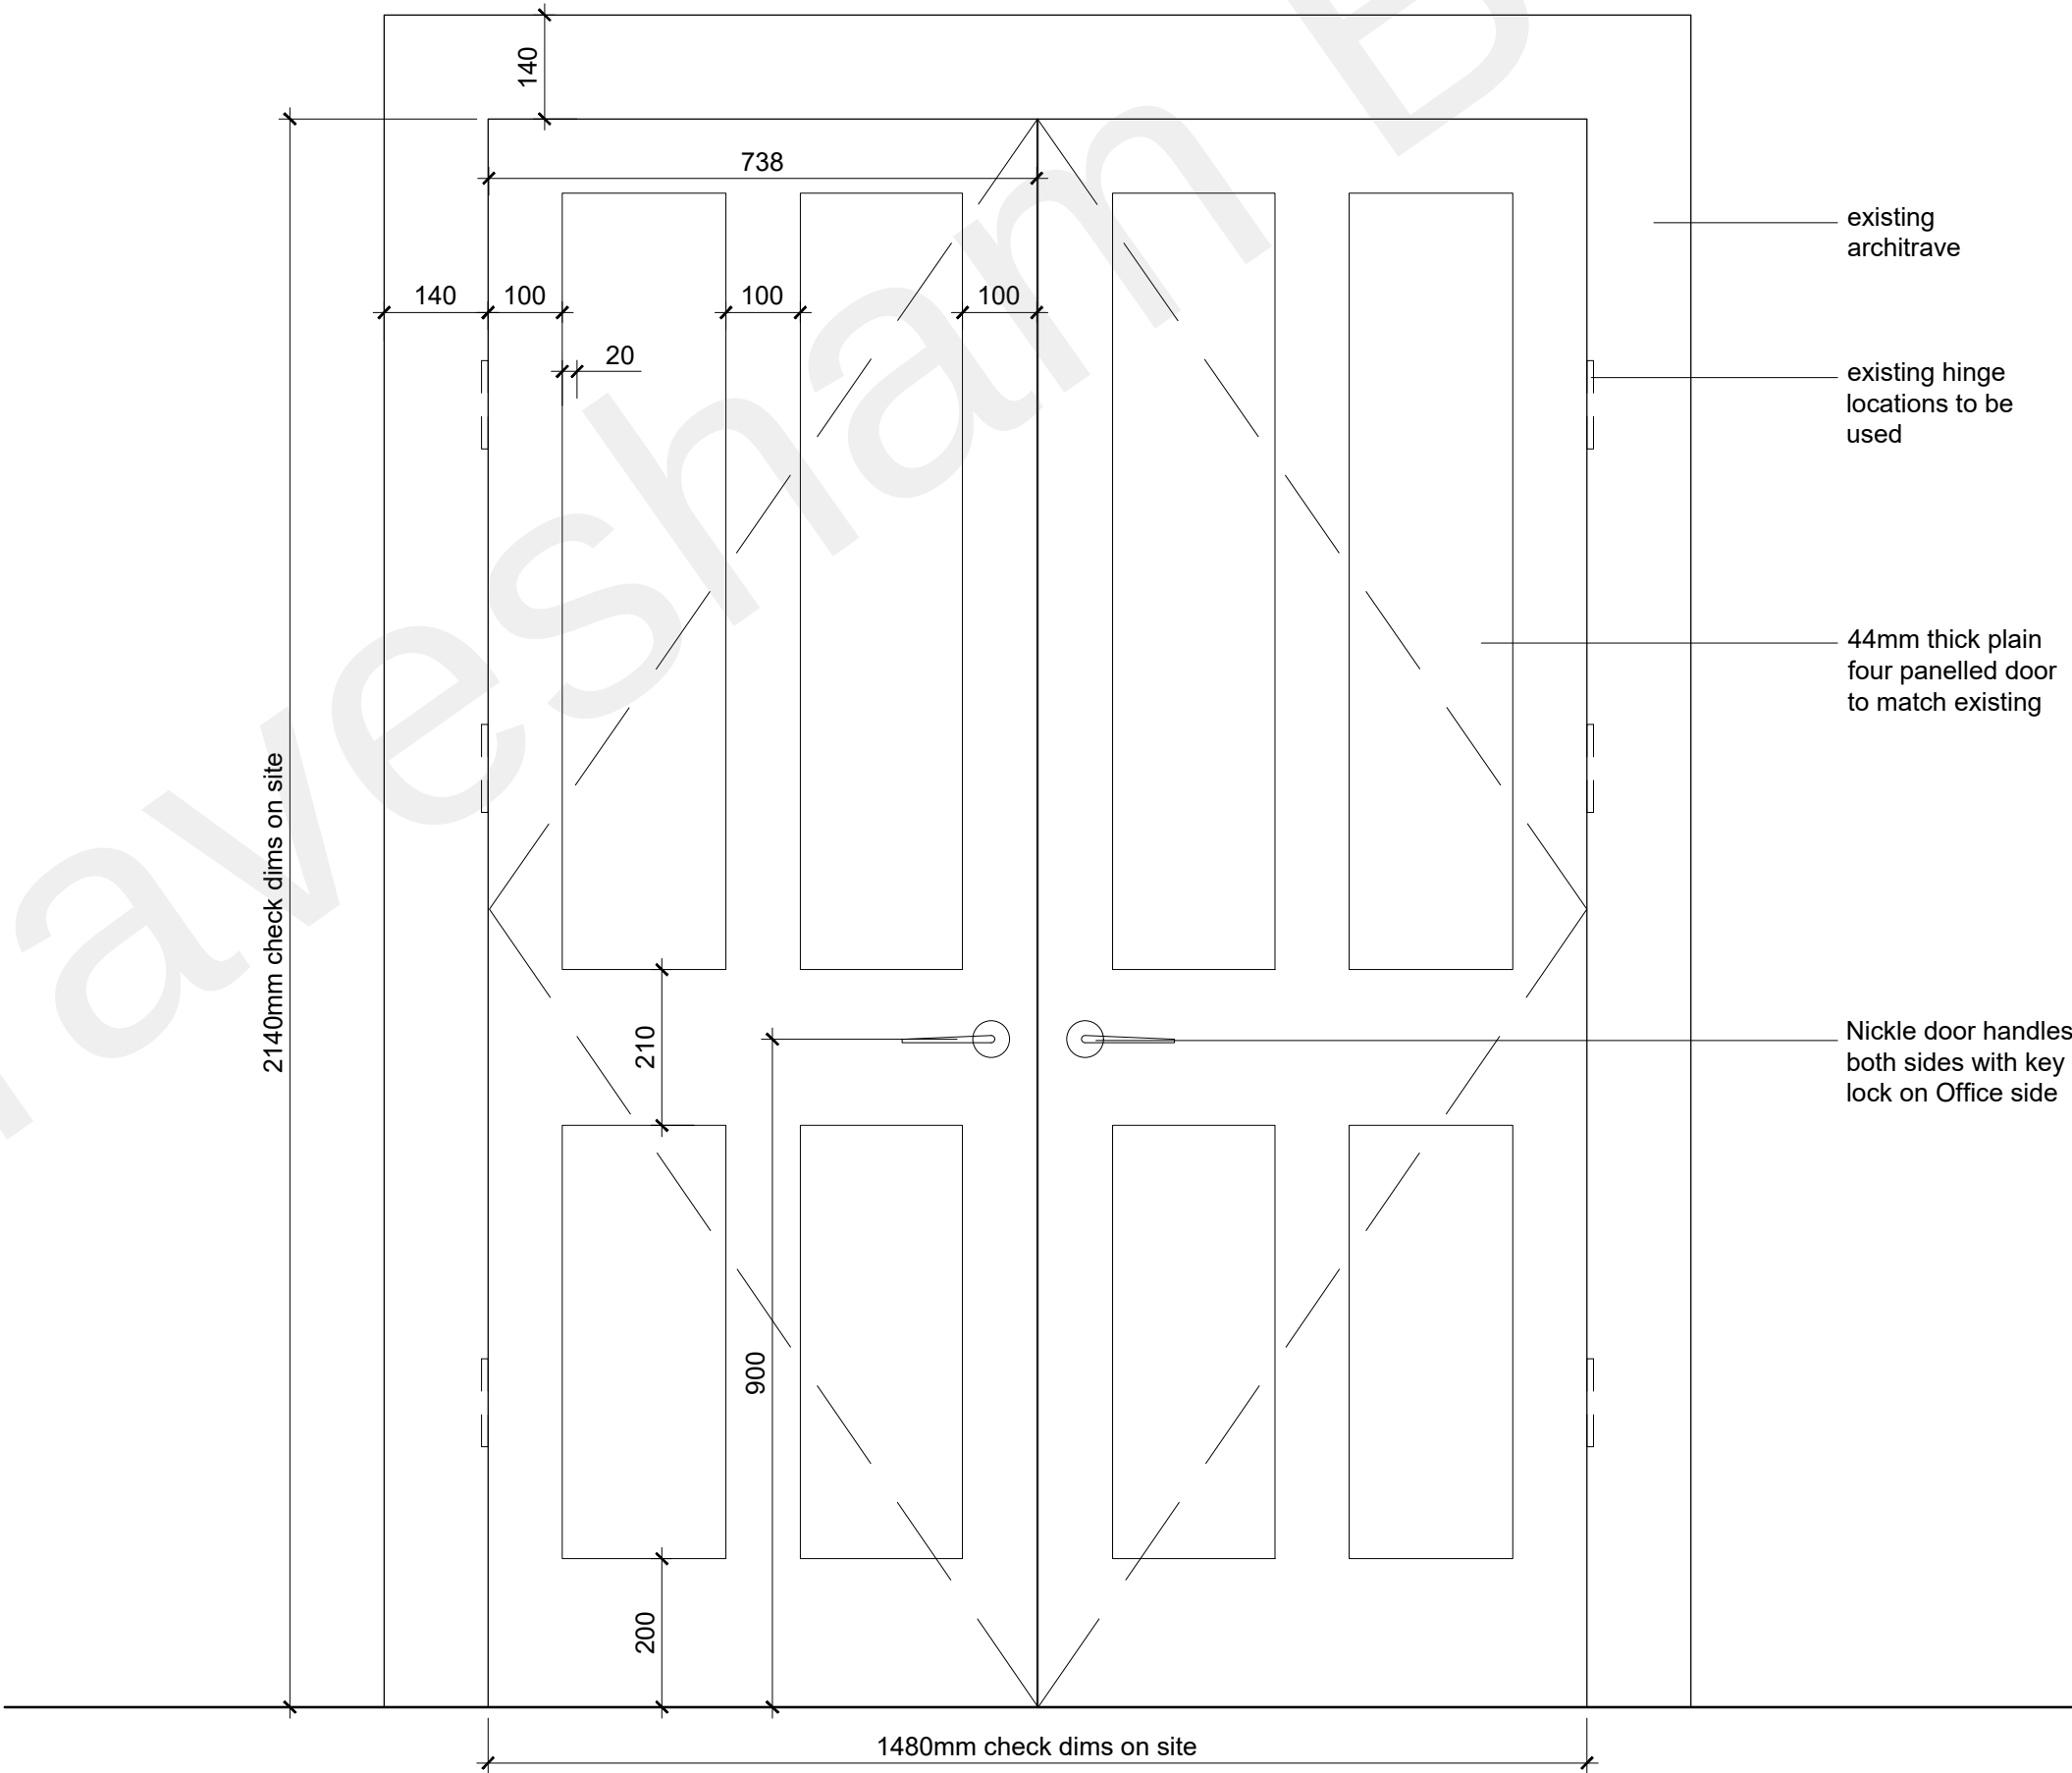

G.D03
Viewed from Office side

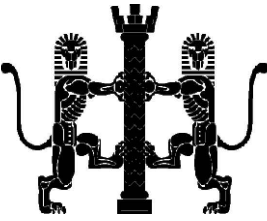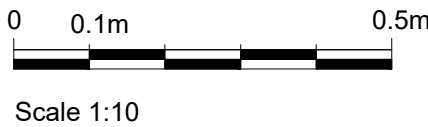

NOTES
Do not scale
Verify all dimensions on site before commencing any work or preparing any shop drawings
All building materials, components and workmanship to comply with the appropriate Public Health Acts, Building Regulations, British & European Standards and Codes of Practice and to the appropriate manufacturers recommendations.
For all specialist work see relevant drawings
All schemes to be set out completely including buildings, roads, drainage and levels prior to the commencement of works
Sites to be checked against Land Registry plans and any necessary Easements to be established
Any discrepancies, errors or omissions to be reported to the architect for further instructions before commencement of works

K		
J		
H		
G		
F		
E		
D		
C		
B		
A 15/02/23	Updated to omit raised and field appearance and include the Burford door sample photo	BH
Date	Revisions	By

DACArchitects

21 Stone Street, Gravesend, Kent, DA11 0NP
Tel: 01474 566996 Fax: 01474 320374
Design@DACarchitects.co.uk

Project Title
**56 WINDMILL STREET
GRAVESEND
DA12 1BB**

Client
GRAVESEND SANCTUARY

Drawing Title
**NEW FOUR PANELLED
DOORS**
SHEET 1 OF 2

Scale 1:10	Date 31.10.22	Drawn By BH
Project No. 5373	Dwg. No. D-06	Rev. A