



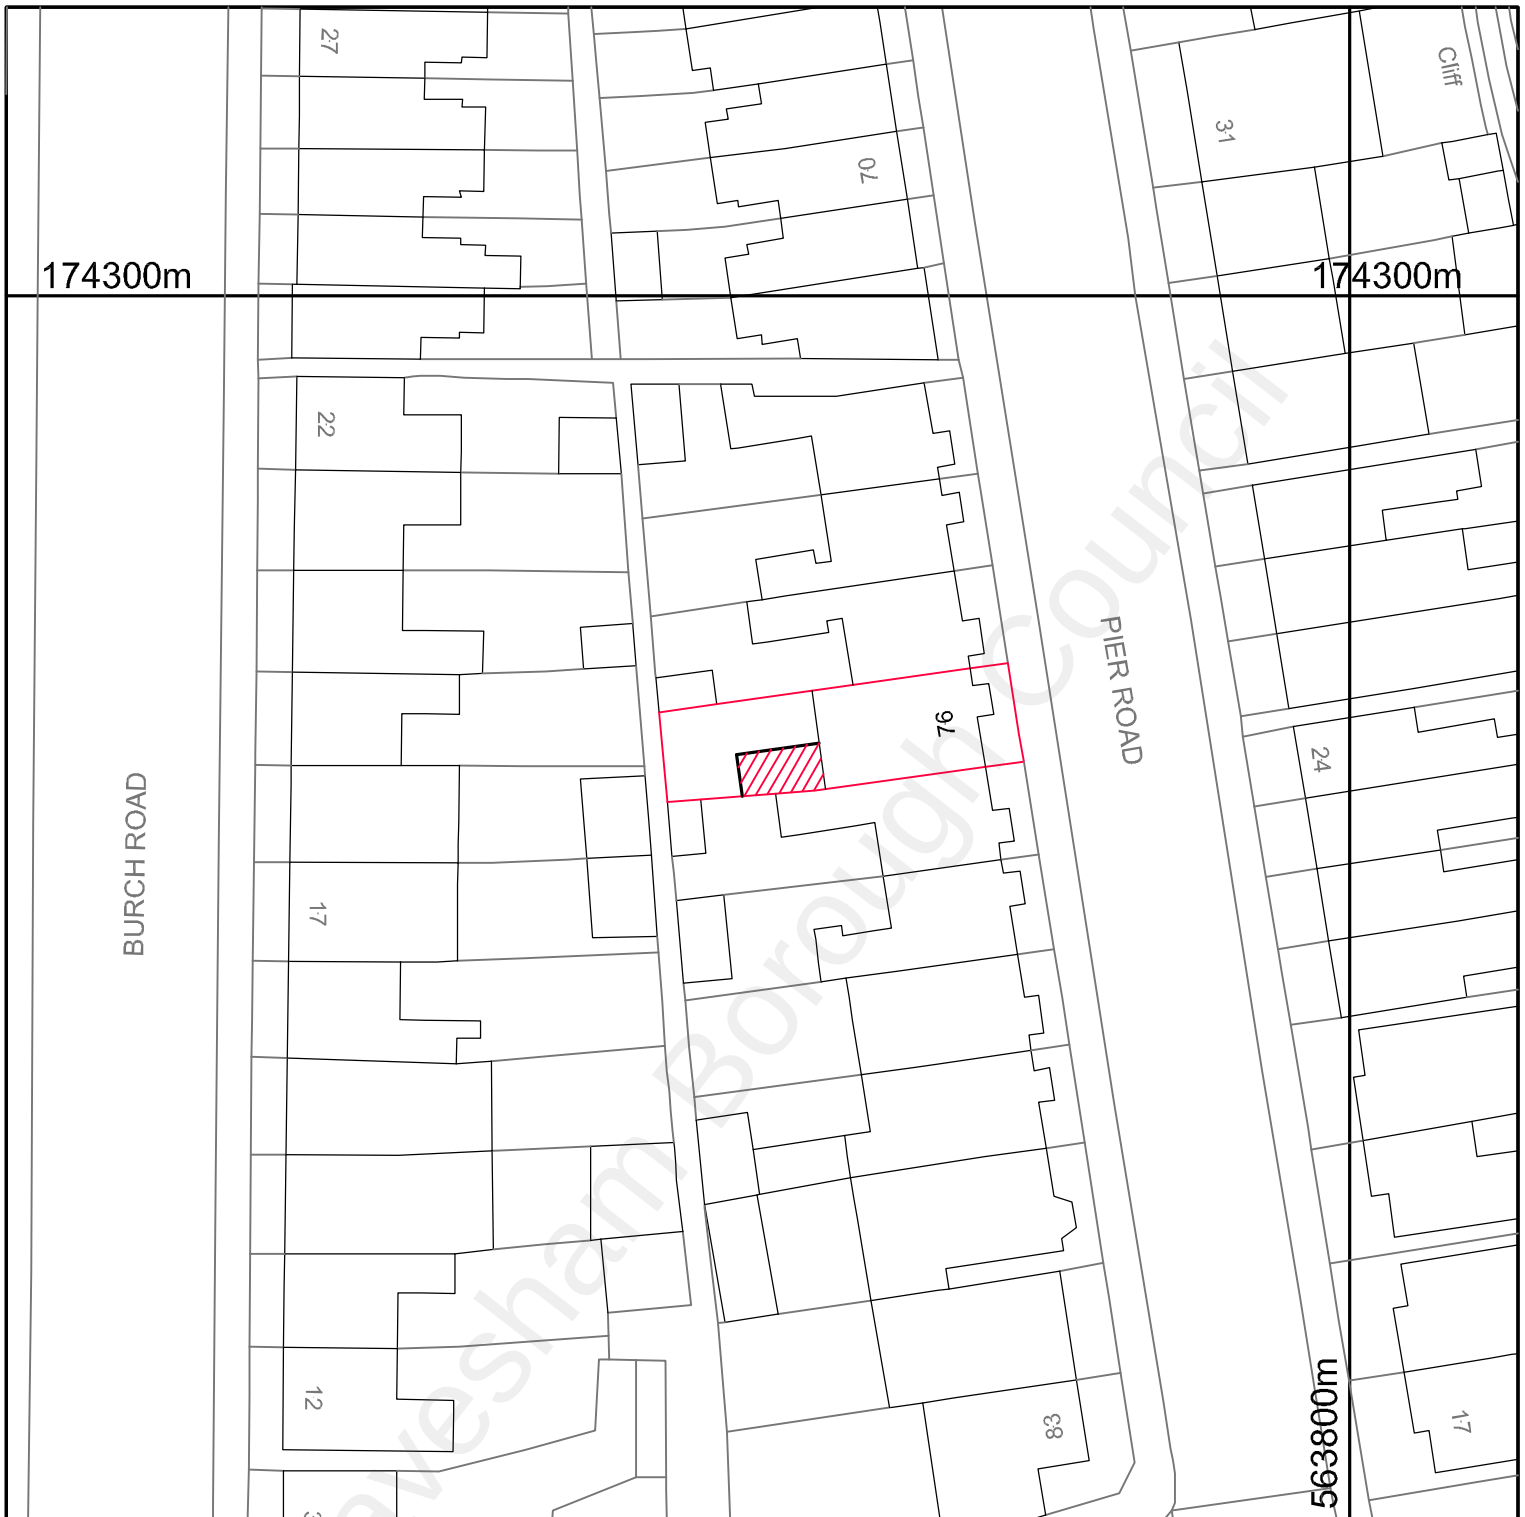

BLOCK PLAN AS PROPOSED. Scale 1:500
 ©Crown Copyright and database rights 2022 OS Licence no. AC0000849896

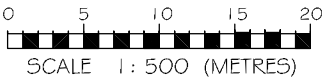

C⁴ Design Ltd TRINITY HOUSE, BULLANCE LANE, DARTFORD KENT DA11BB Tel: 0203 673 6284 E Mail: designbyc4@outlook.com	PROPERTY: 76 PIER ROAD GRAVESEND KENT DA11 9NA PROJECT: PROPOSED SINGLE STOREY REAR EXTENSION TITLE: BLOCK PLAN AS PROPOSED SCALE: 1: 500 @ A4 DRG No: 1082-BP-PROP.
--	---