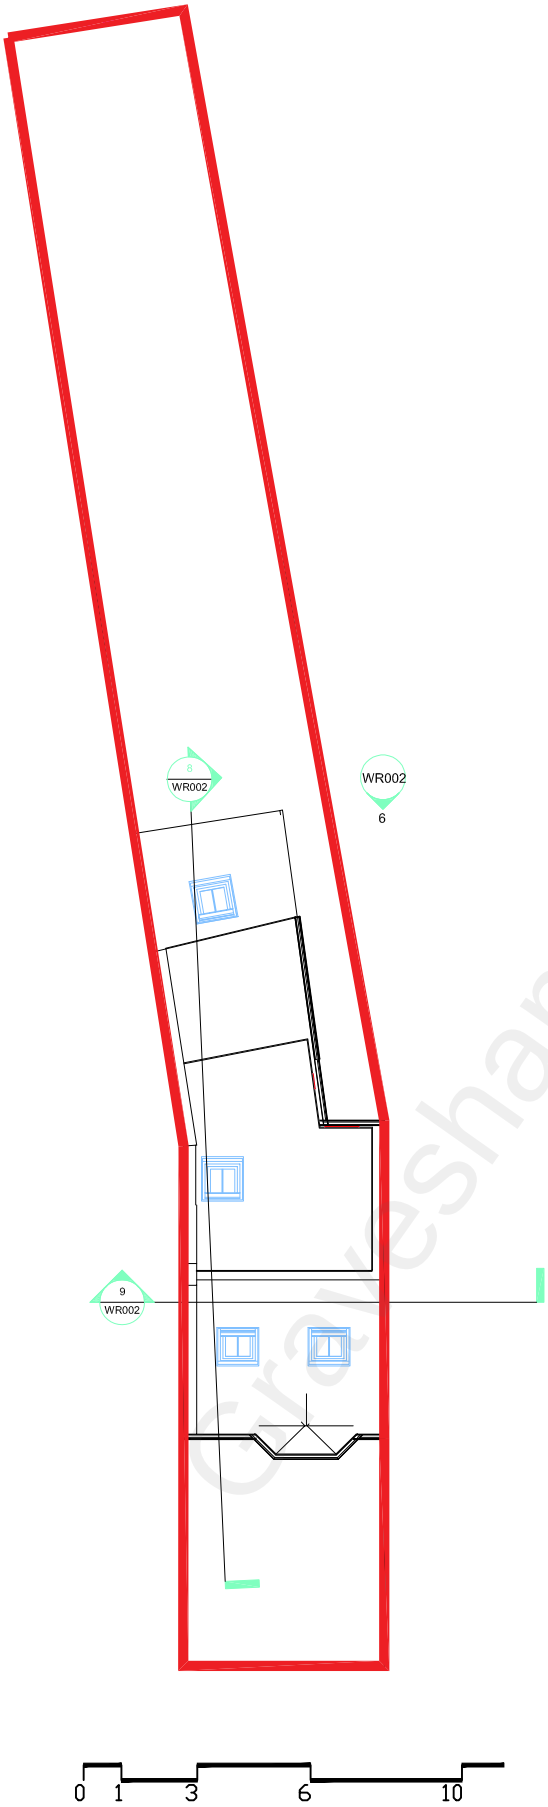


0 1 3 6 10

CODE	SUITABILITY DESCRIPTION
STATUS	PURPOSE OF ISSUE

NGB ARCH DESIGNERS

https://www.ngbarchdesigners.co.uk/

PROJECT

50 wrotham road gravesend , kent, da11 0qf

TITLE

Proposed Block Plan

CLIENT

Kenneth & Karren Doku

DRAWN BY	CHECKED BY	DATE
Author	Checker	01/23/07

SCALE (@ A4)	PROJECT NUMBER
1 : 200	Project Number

DRAWING NUMBER	REV
WR004	A

Gravesham Borough Council