
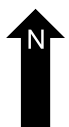
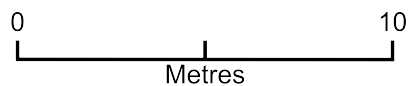


83 Chalk Road block plan - existing

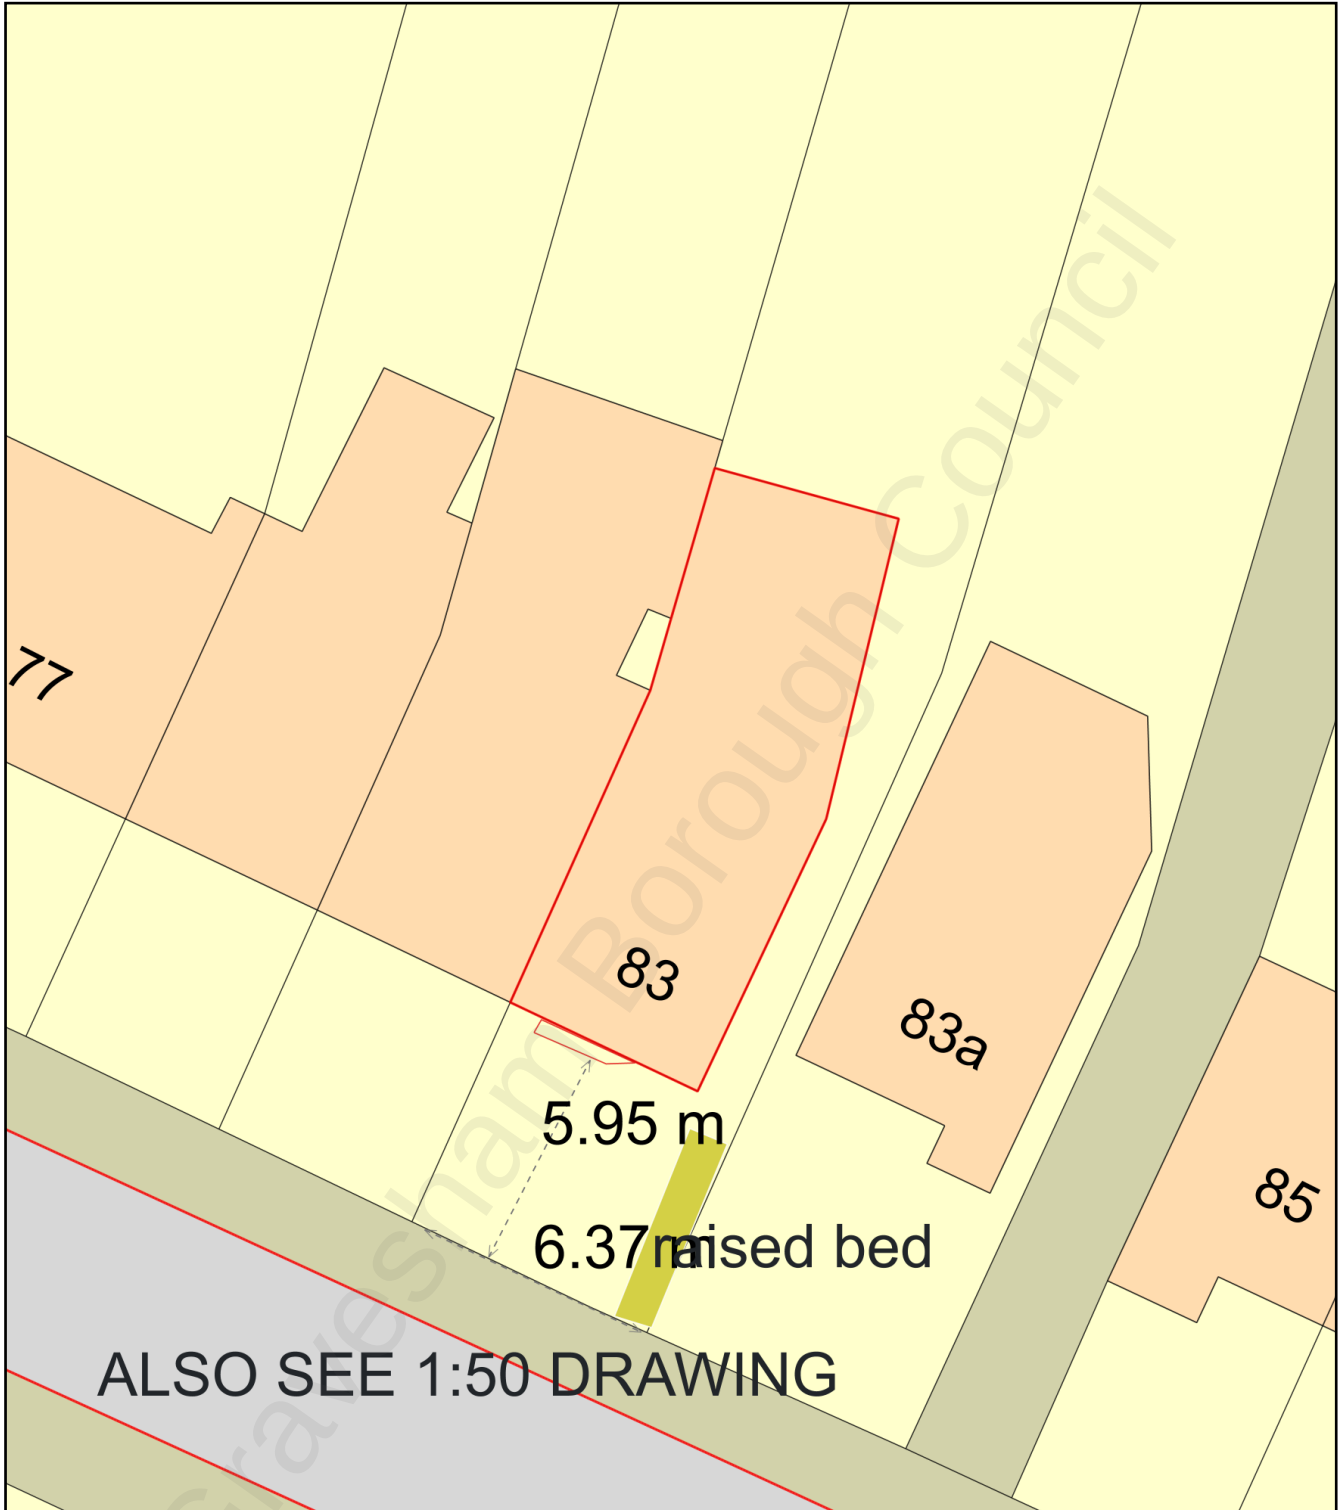

Plan Produced for: Heidi Turner

Date Produced: 19 Jul 2022

Plan Reference Number: TQRQM22200113928994

Scale: 1:200 @ A4