
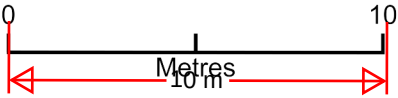


82 Cross Lane East

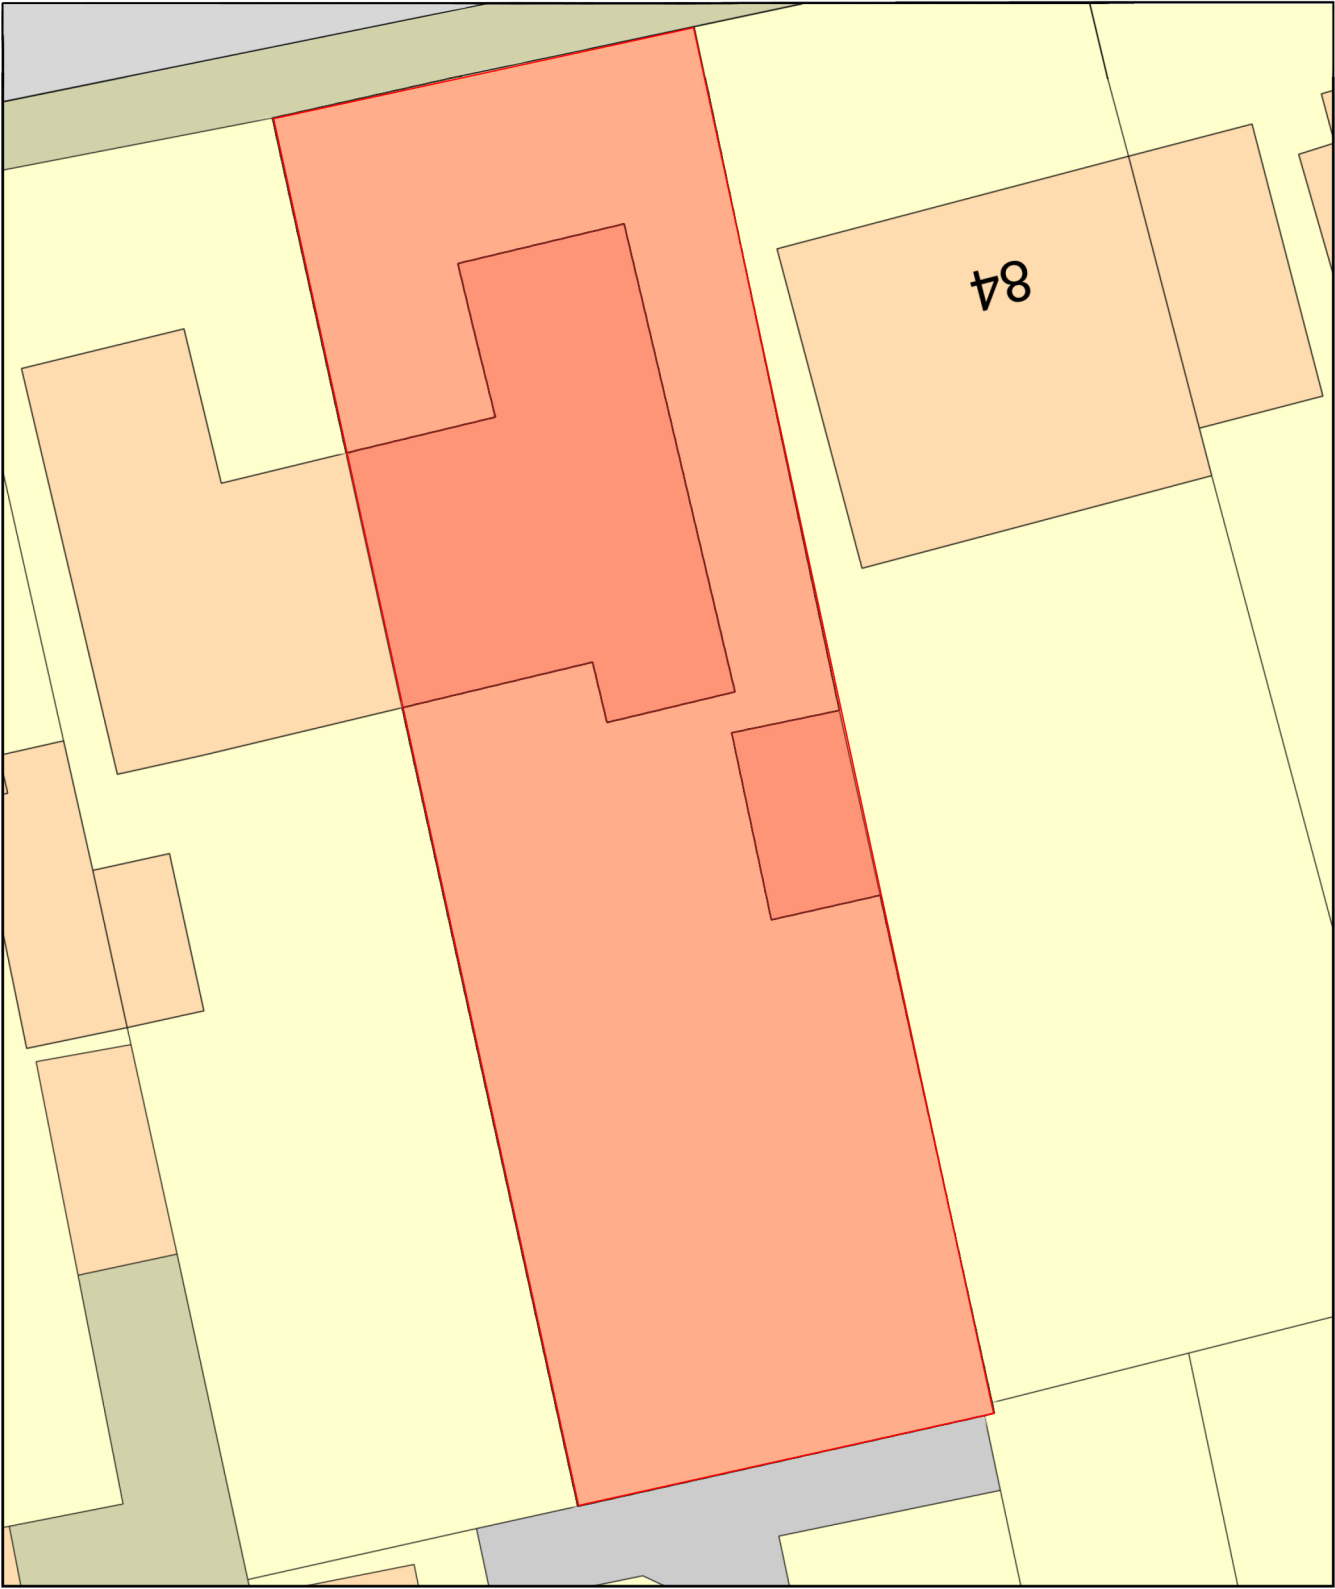

Plan Produced for: Simon Fincham

Date Produced: 29 Jan 2025

Plan Reference Number: TQRQM25029142625158

Scale: 1:200 @ A4