


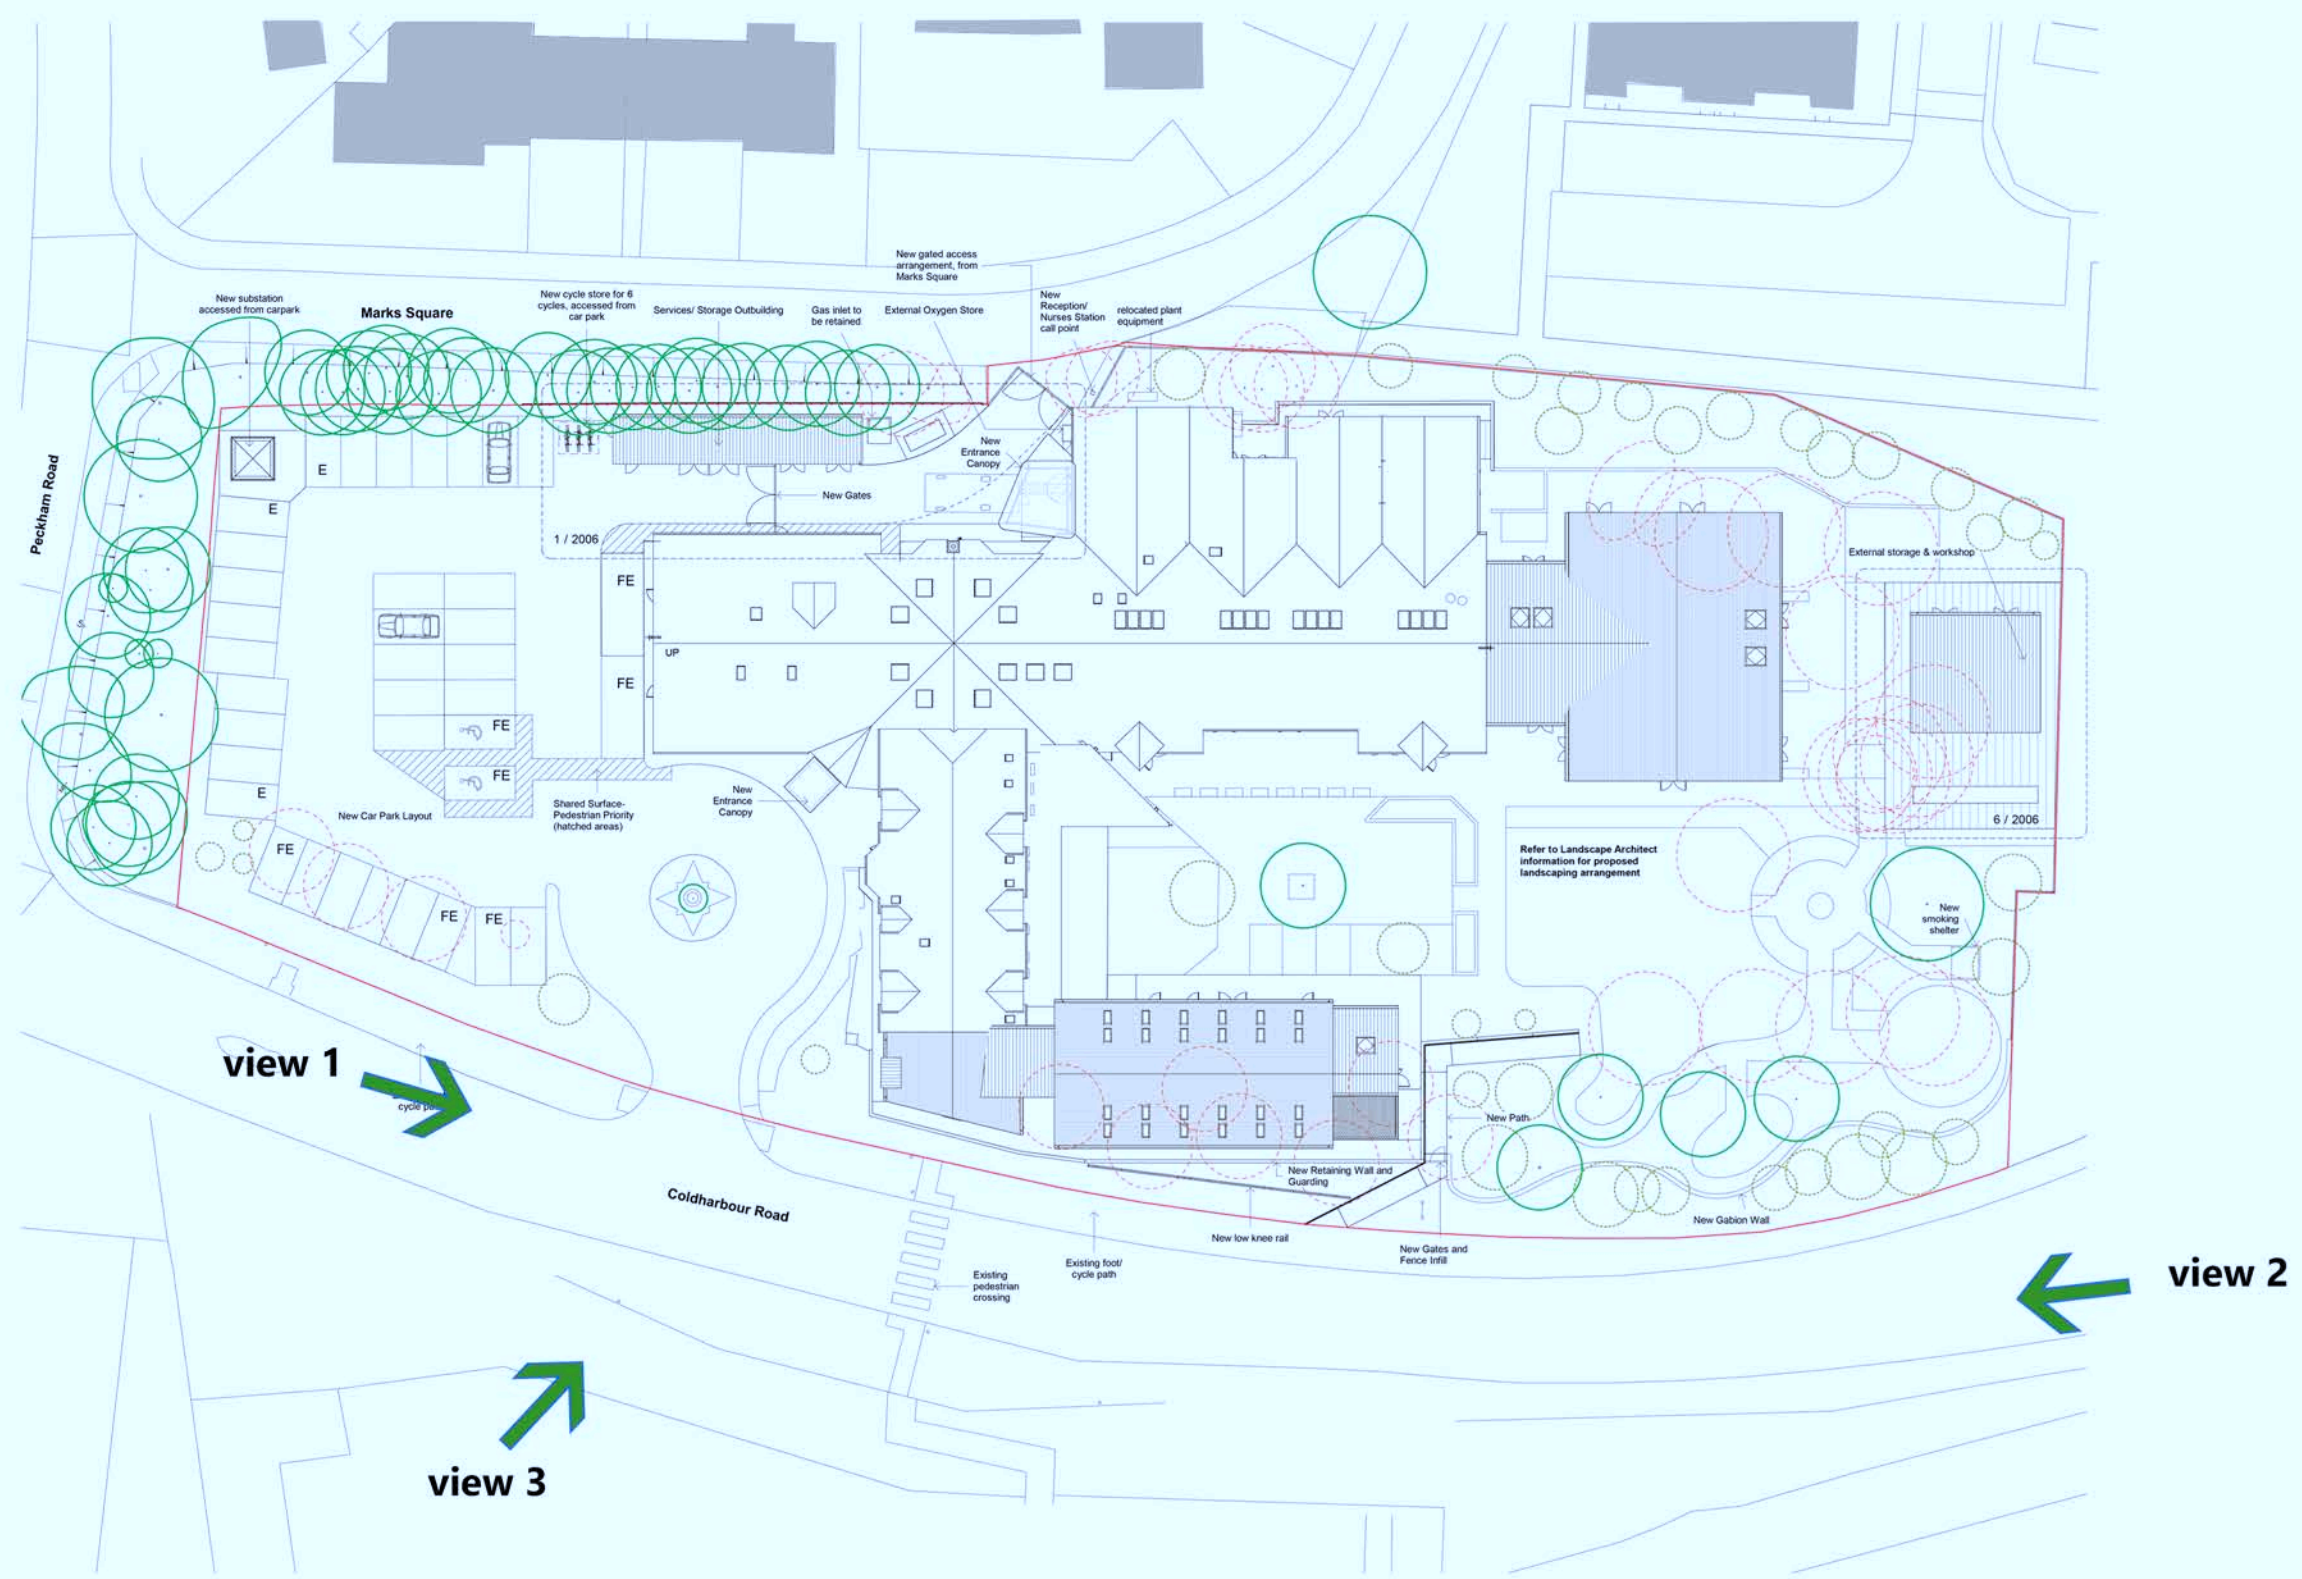

Key Plan



view 1



view 2



view 3

P0299-RHP-ZZ-XX-MR-A-9200-S2-3D Views-P3

03.07.2019 - P1 Issue for information
17.07.2019 - P2 Planning Issue
05.11.2021 - P3 Planning S73 Application Issue

Note:

Indicative landscape shown, please refer to landscape Architects information for boundary treatments and landscape vision