





Title: 172 Rochester Road Gravesend DA12 2JF	
Date: 26/2/2022	Sheet: DS/07
Scale: 1:50 @ A3	

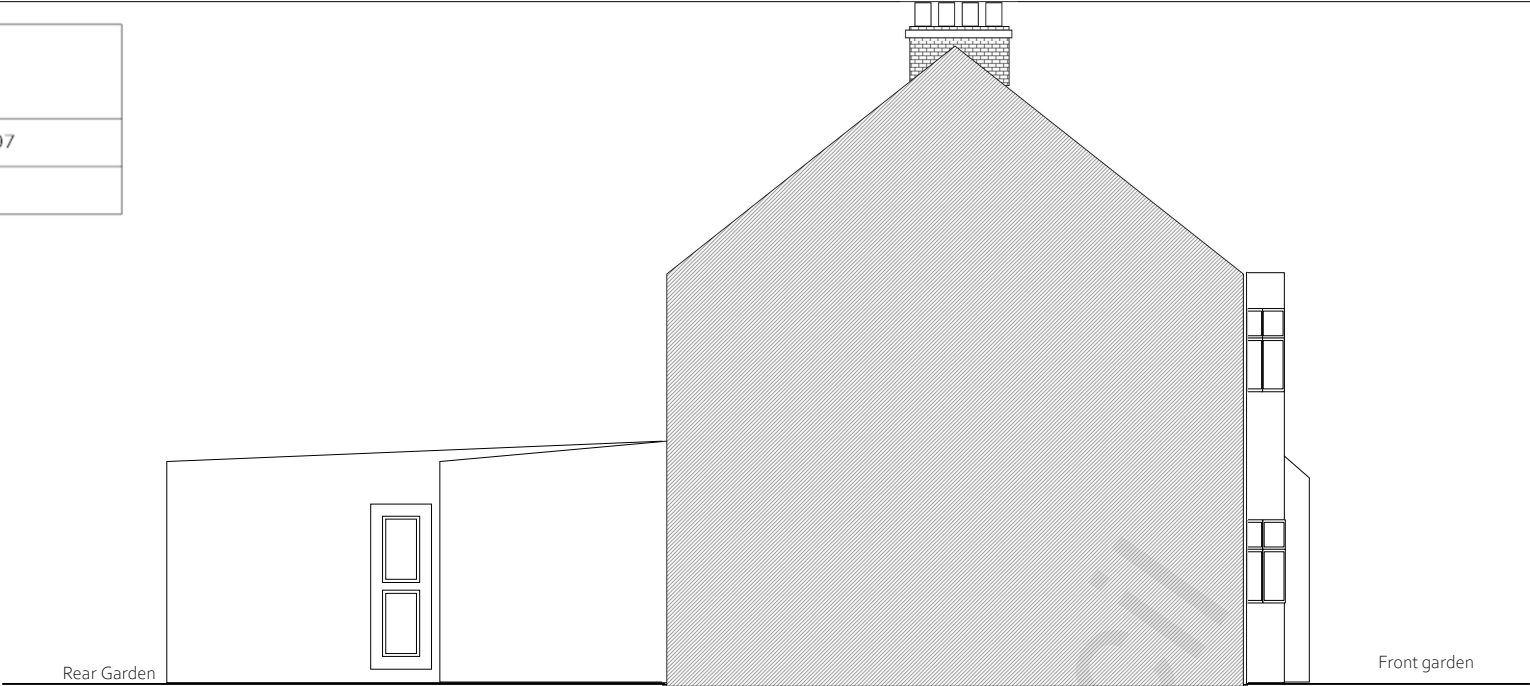

Existing Side Elevation A

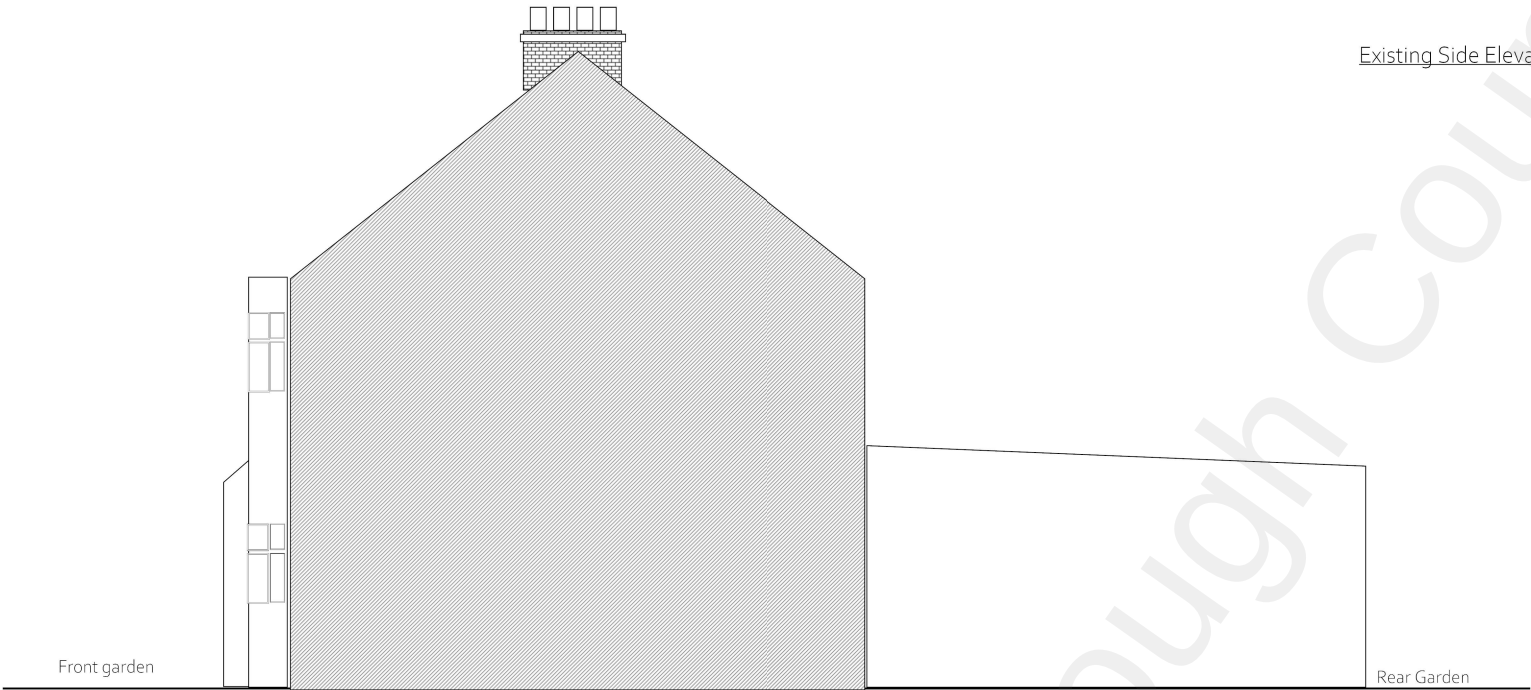

Existing Side Elevation A

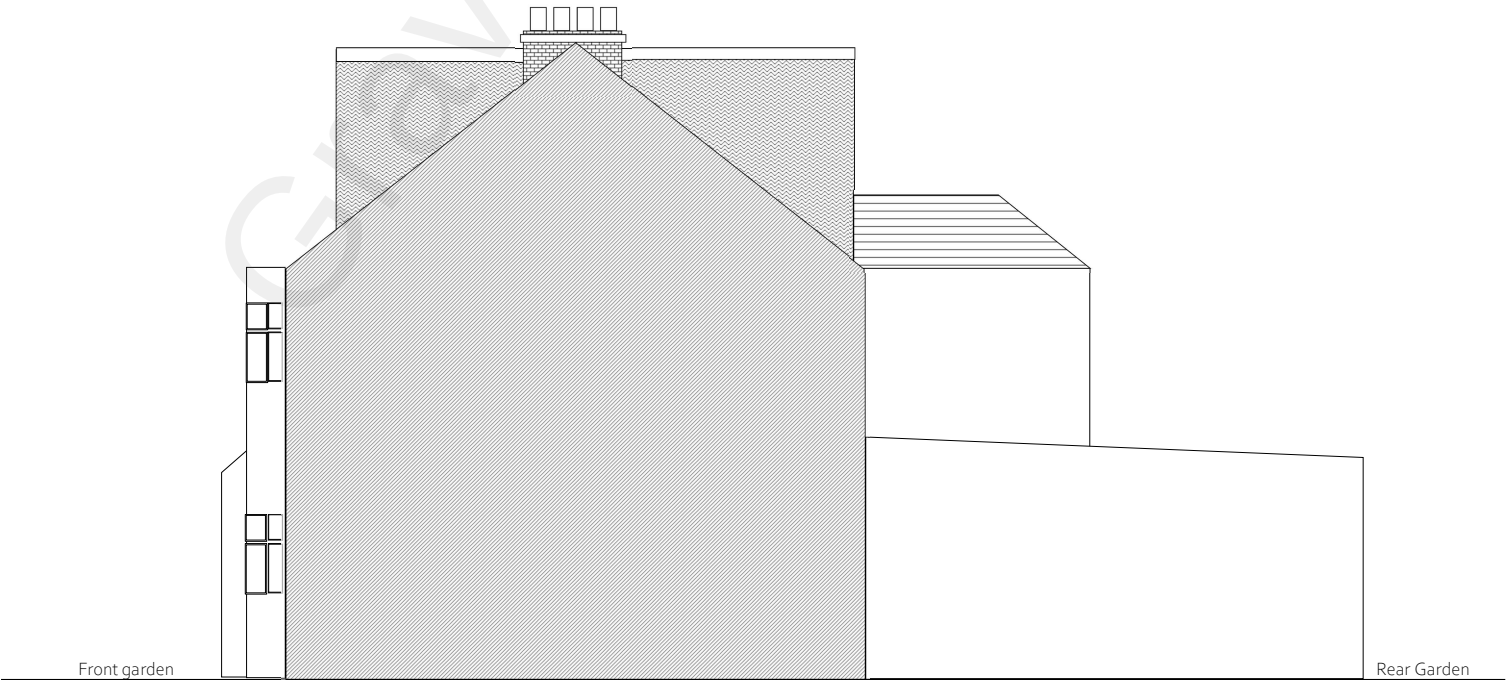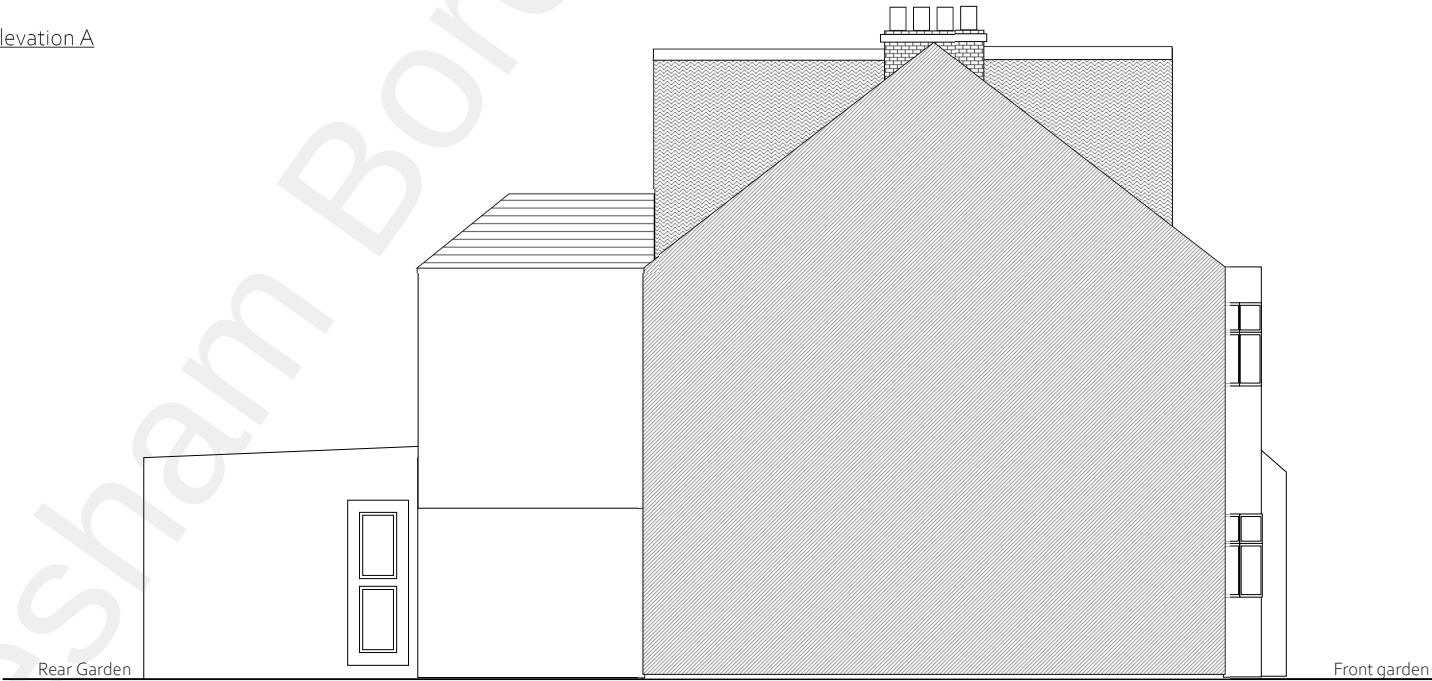

Proposed Side Elevation A

