
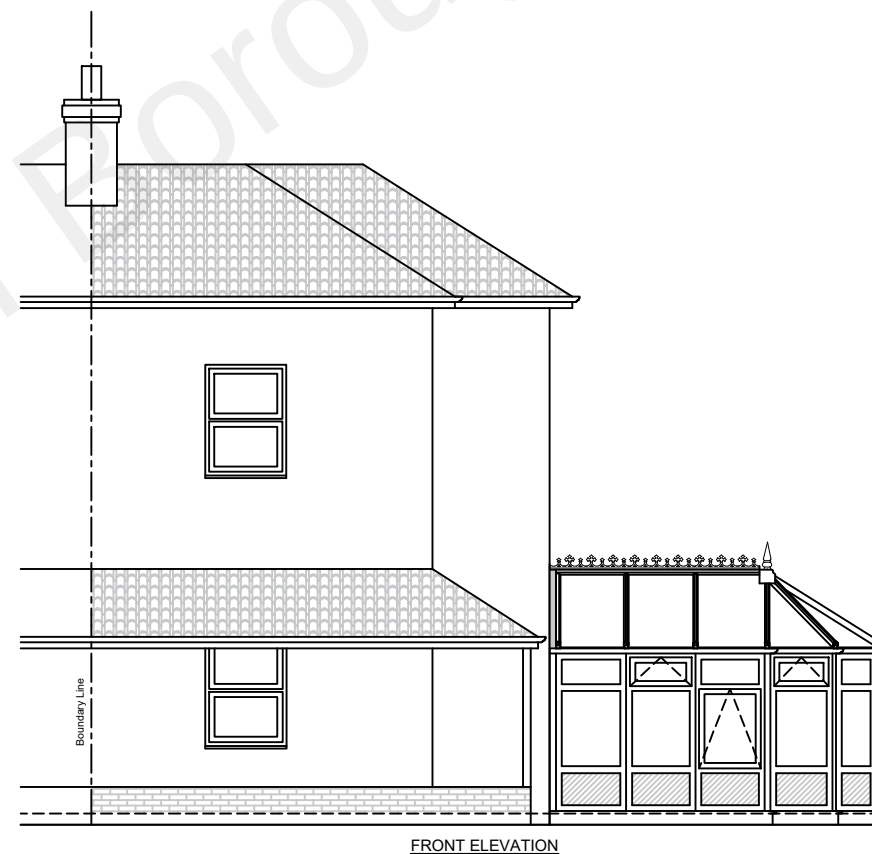
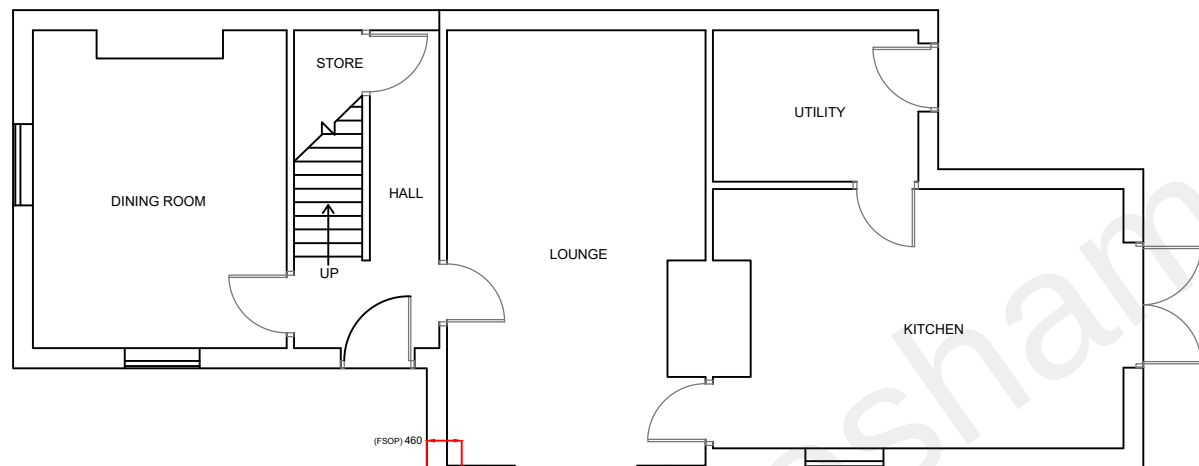


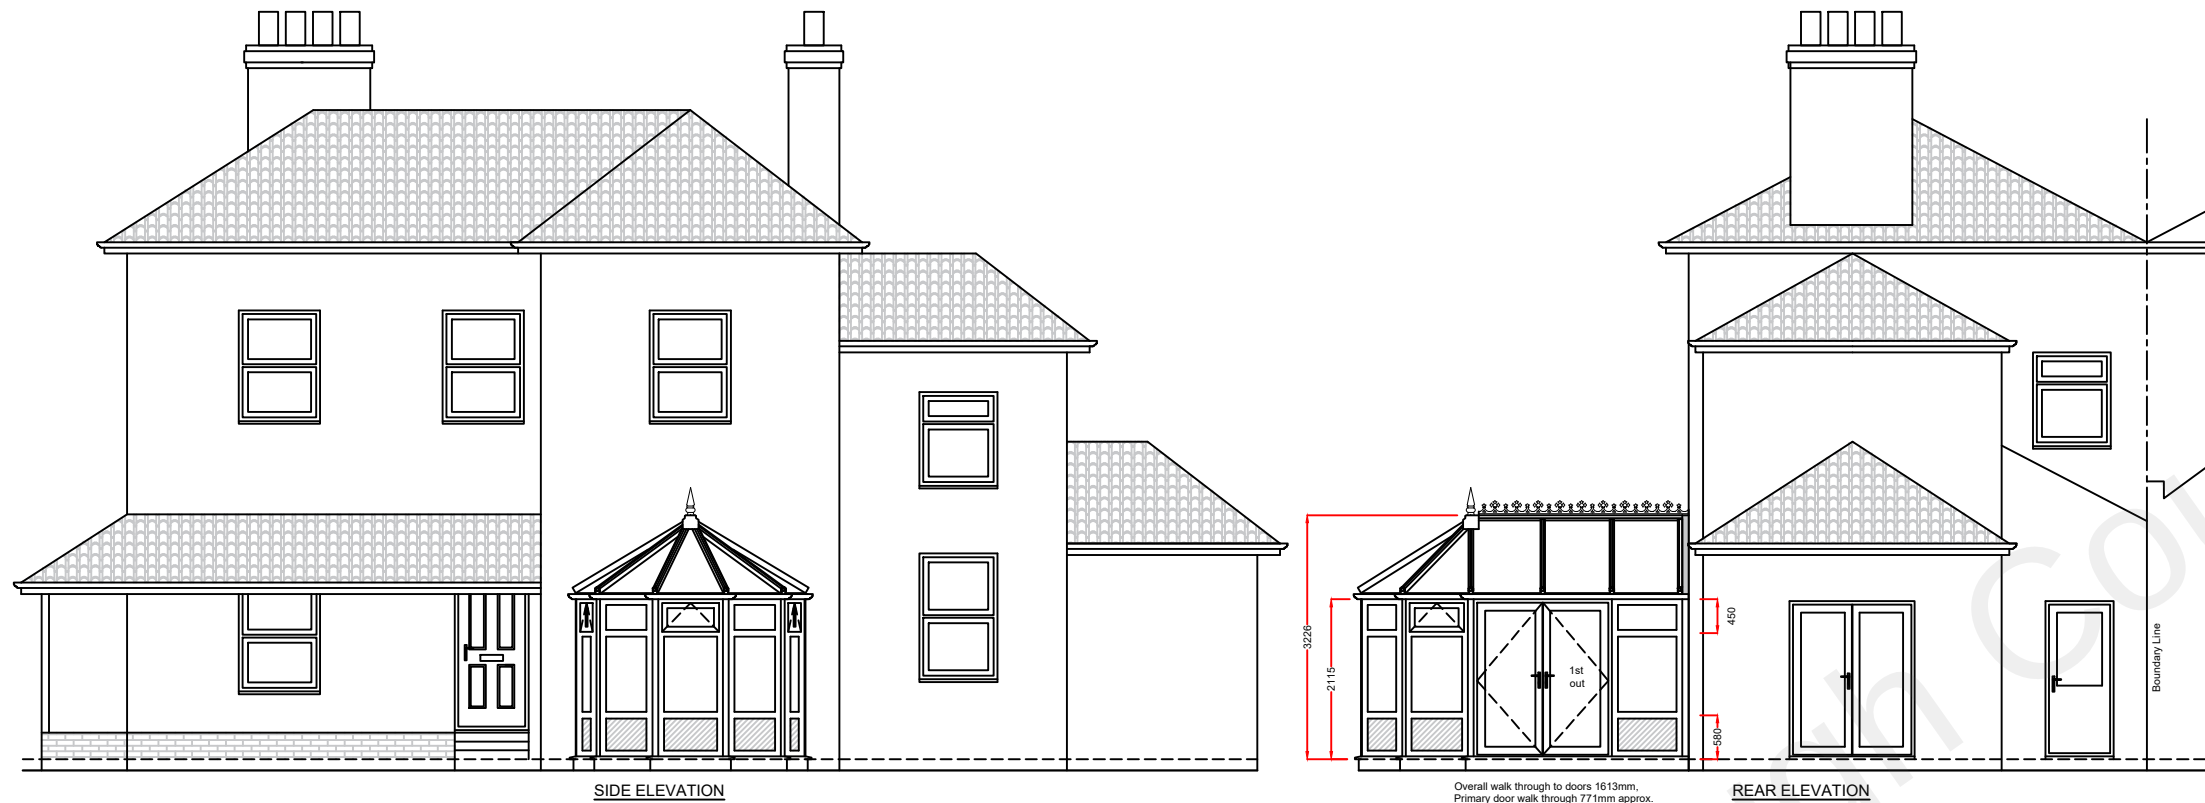

Product Specification:
Roof:
Roof Type: **Aluminium Rafter with PVCu Capping**
Roof Glazing: **Solarguard Polycarbonate**
Obscure Glass: **N/A**
Roof external colour: **Dark Woodgrain**
Roof Internal colour: **Dark Woodgrain**
Frames/Doors:
Frame type: **High Impact PVCu Mainframe**
External Colour : **Dark Woodgrain**
Internal Colour : **Dark Woodgrain**

Notes:
Any drawings or plans depicted make no allowance for the provision of any tie bars within the roof of the proposed Living space. This can only be determined once the roof is put into manufacture.
Existing physical barrier to remain.

Existing base:
As all building works are not included within our contract Anglian Home Improvements do not accept any further responsibility and do not provide additional guarantee of the existing base beyond that of the existing guarantee under a separate contract. The company's responsibilities are therefore limited to supplying and installing the Living space in accordance with these plans in this instance.

These drawings are the property of Anglian Home Improvements and must not be used, distributed, loaned or copied without the express permission of Anglian Home Improvements.
All dimensions are in millimetres (mm) unless noted otherwise.
Do not use for base laying purposes

Produced on A3 paper

4 3 2 1 0 1:50 Scale Bar 1:100 0 1 2 3 4 5 6 7 8 9 10

Rev.	Date	Description	Initials
 Anglian Home Improvements Telephone: 0800 093 3015			
Drawing title: Proposed Plan and Elevations			
Contract No. : 90010485		Page 2 of 2	
Proposed: PVCu Conservatory			
At: 1 Eden Villas, Round St.			
Sole St. Cobham			
Gravesend, Kent			
DA13 9AY			
Drawers initials: DJP		Scale : 1:100	Date: 16.06.22