
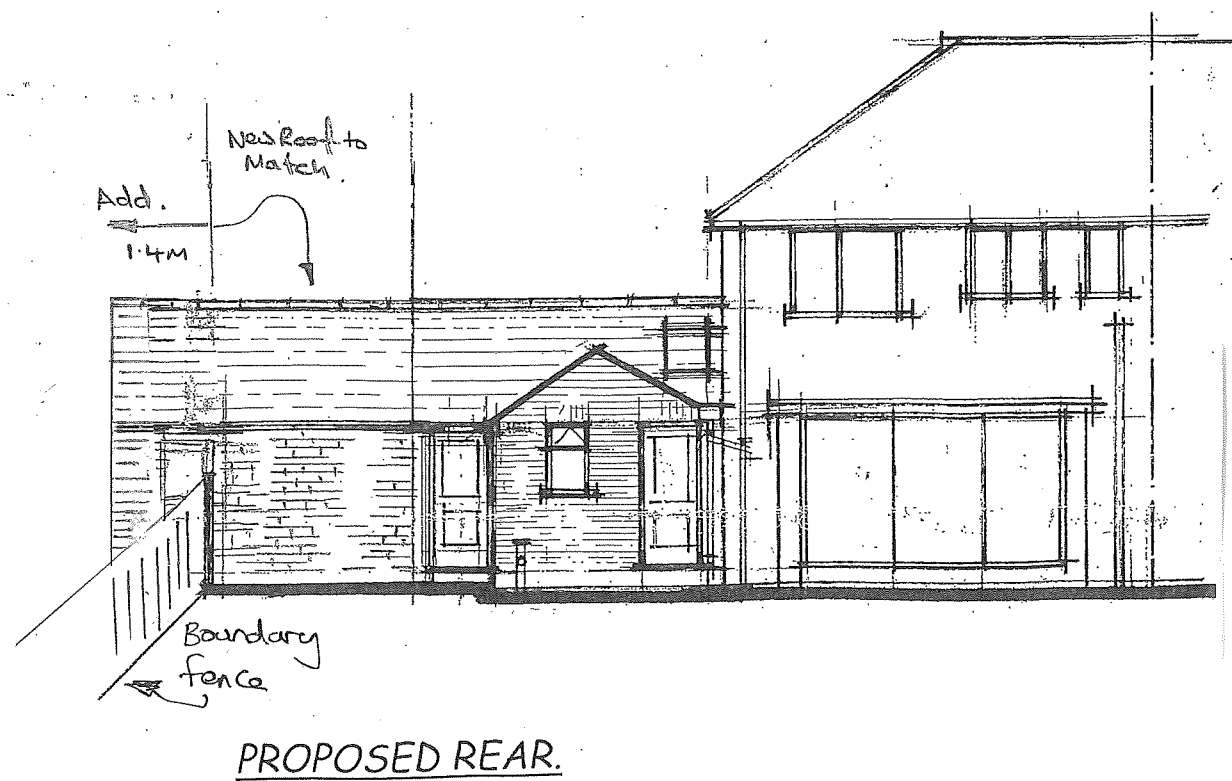


PROPOSED Garage and Cloakroom extension.

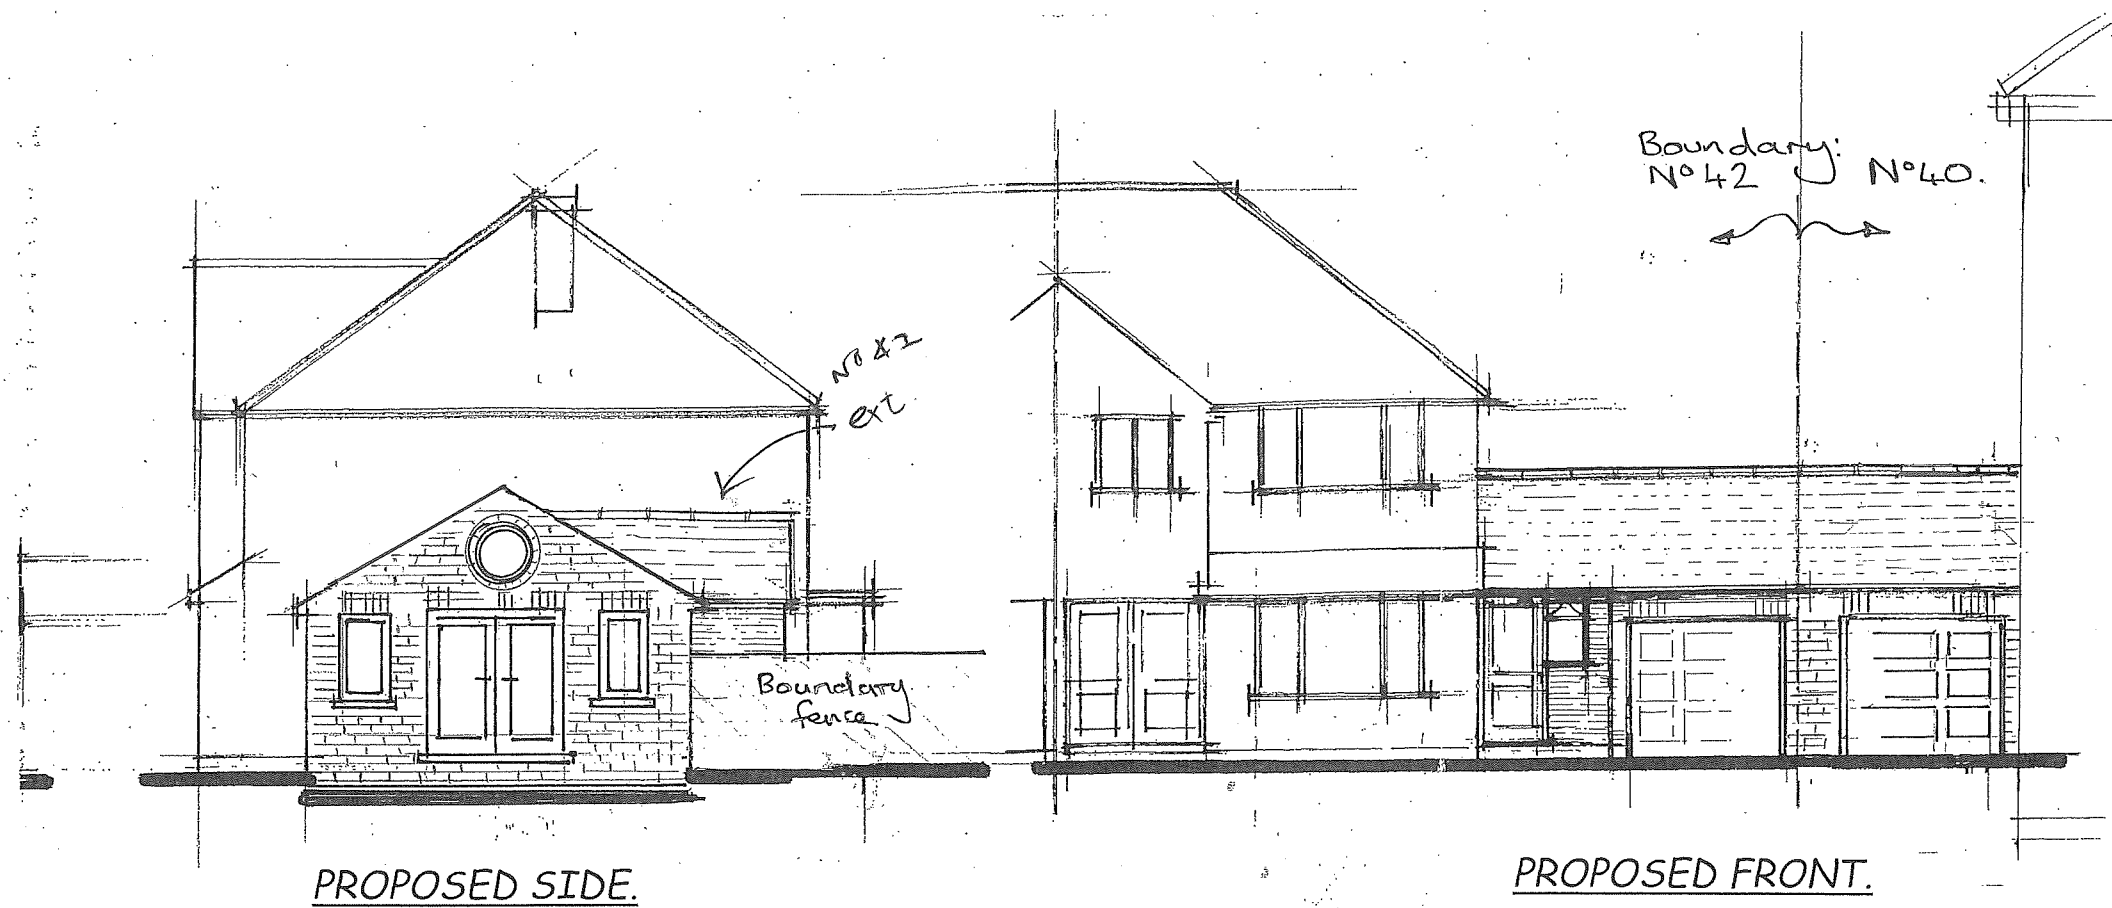

METRES 1.0 0 5.0 10.0 15.0 METRES

SCALE 1:100

Client:	Scheme:	
Mr&Mrs J Seward	Extend Garage and add a small cloakroom facility.	
Address:	Date: 12 th December 2022	Scale: 1:100
40 Racefield Close	Number of Drawing:	
Shorne DA12 3EL	2 of 4 Saw-2a amended	