


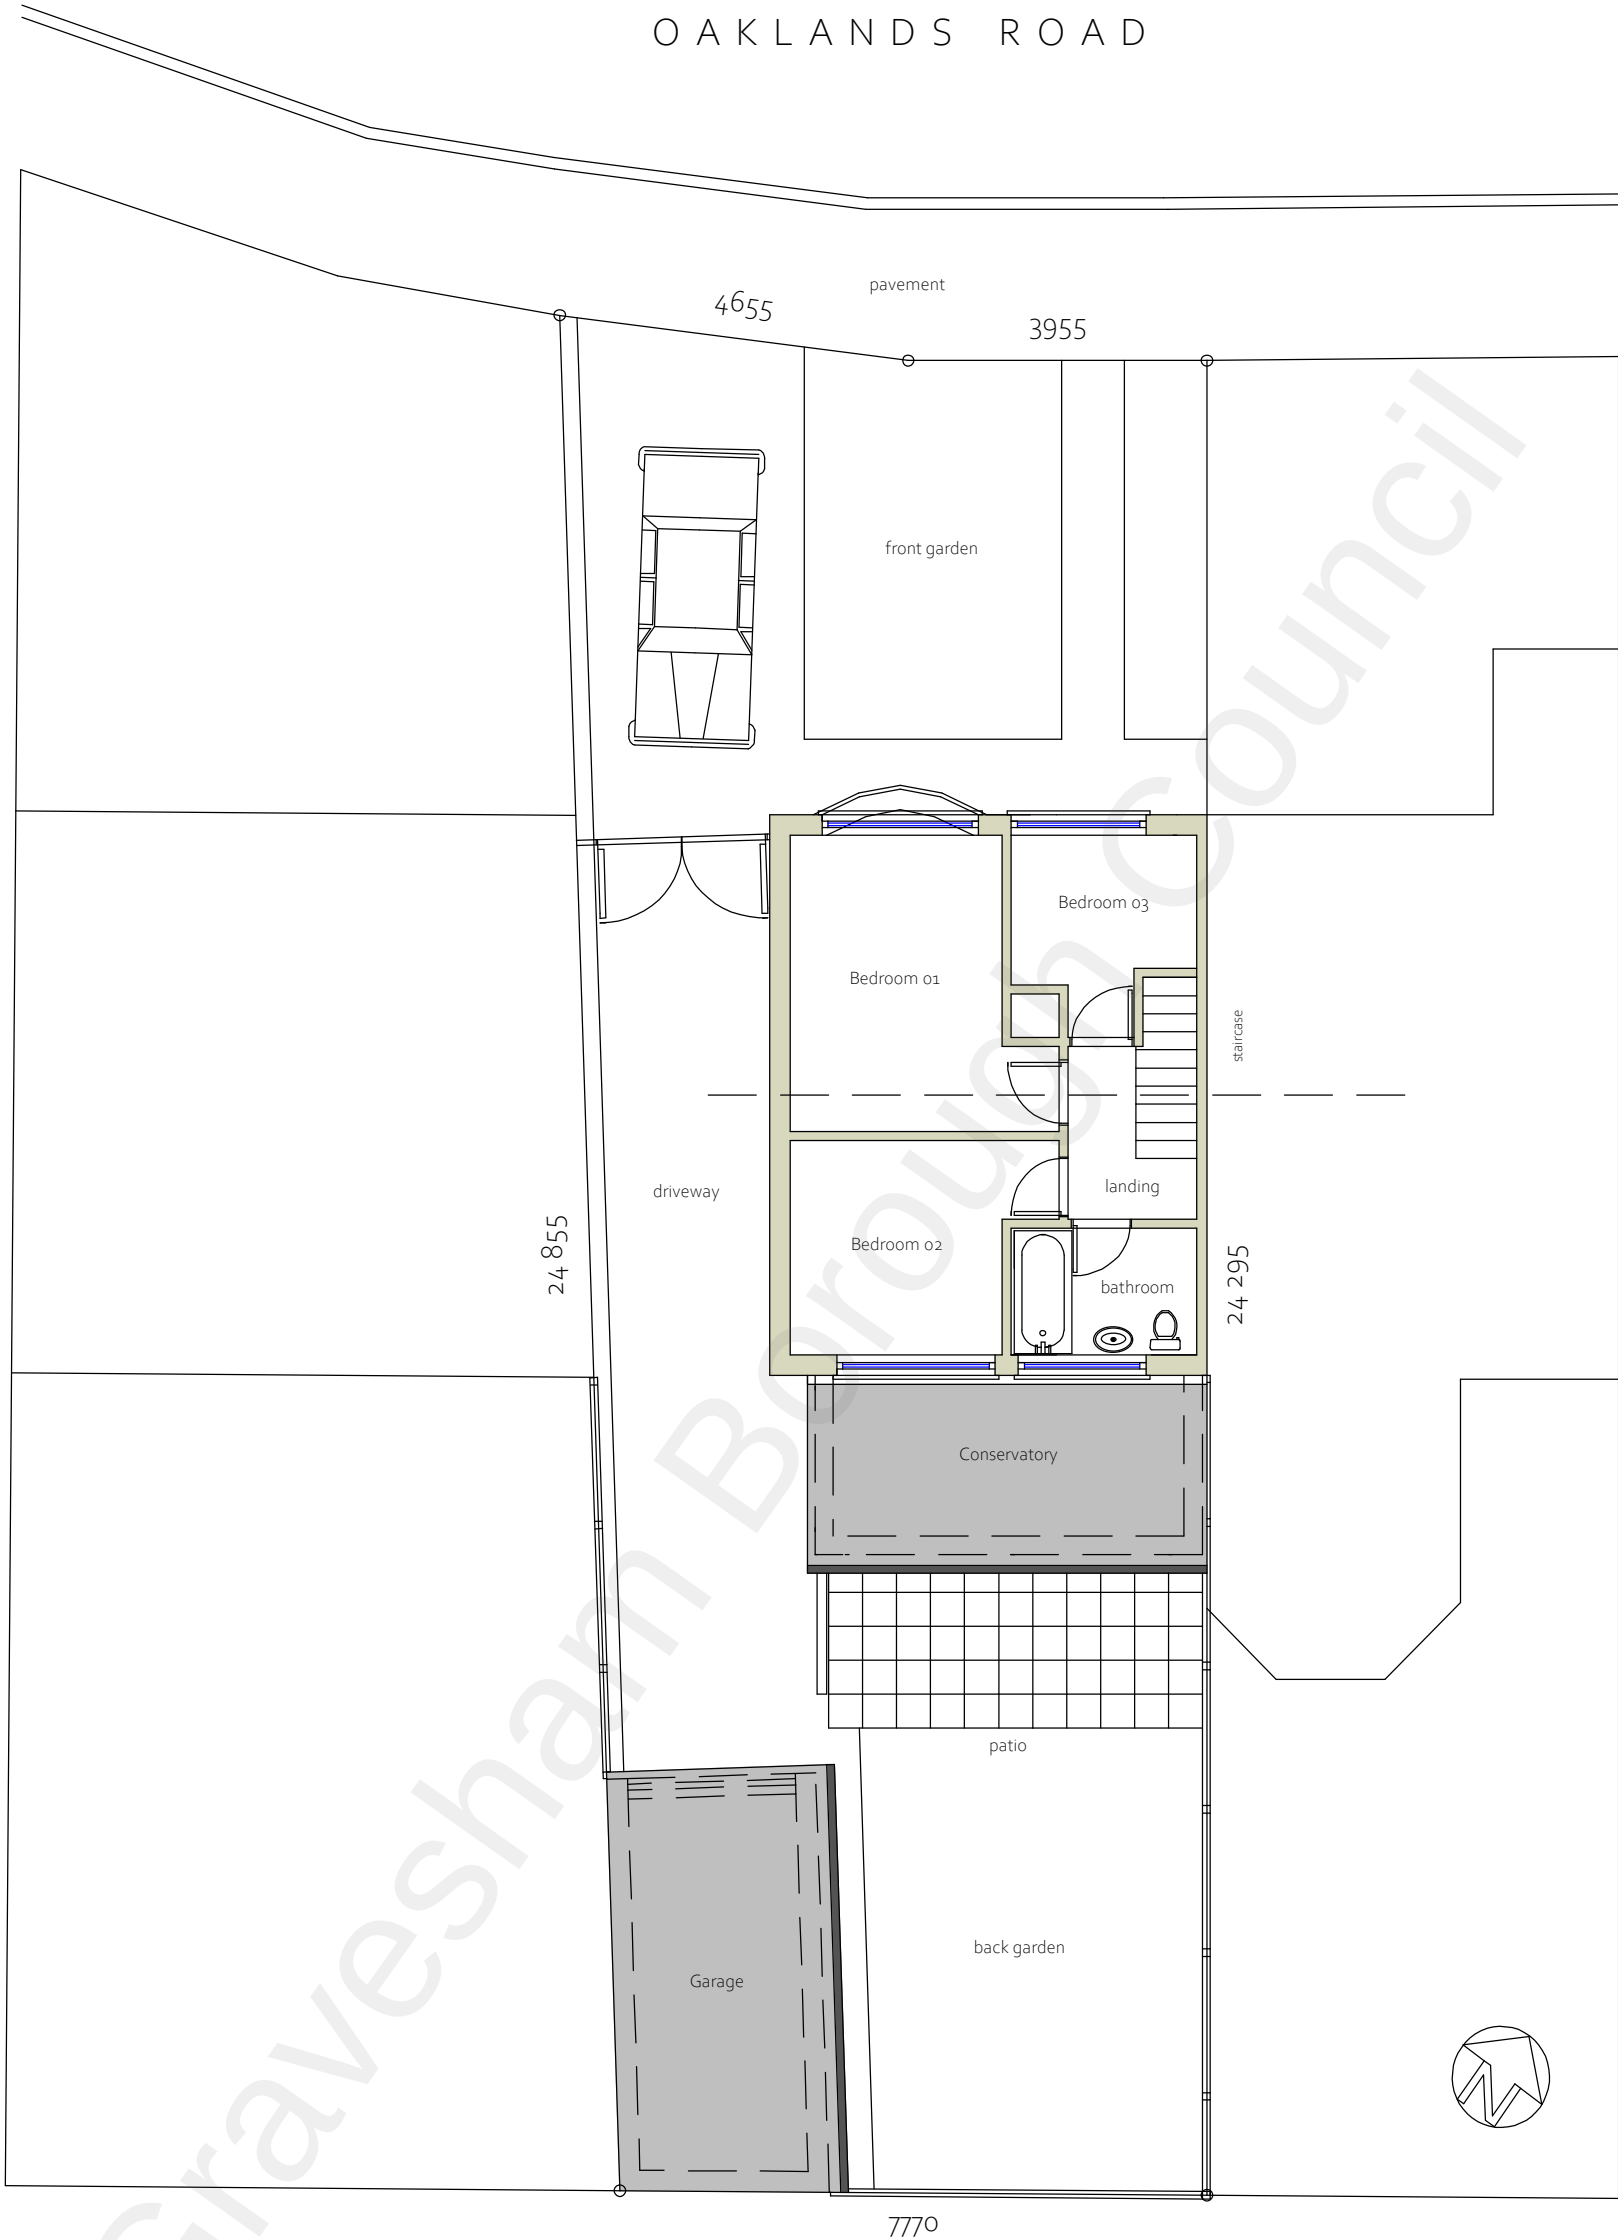

o First Floor Plan

NO
--