


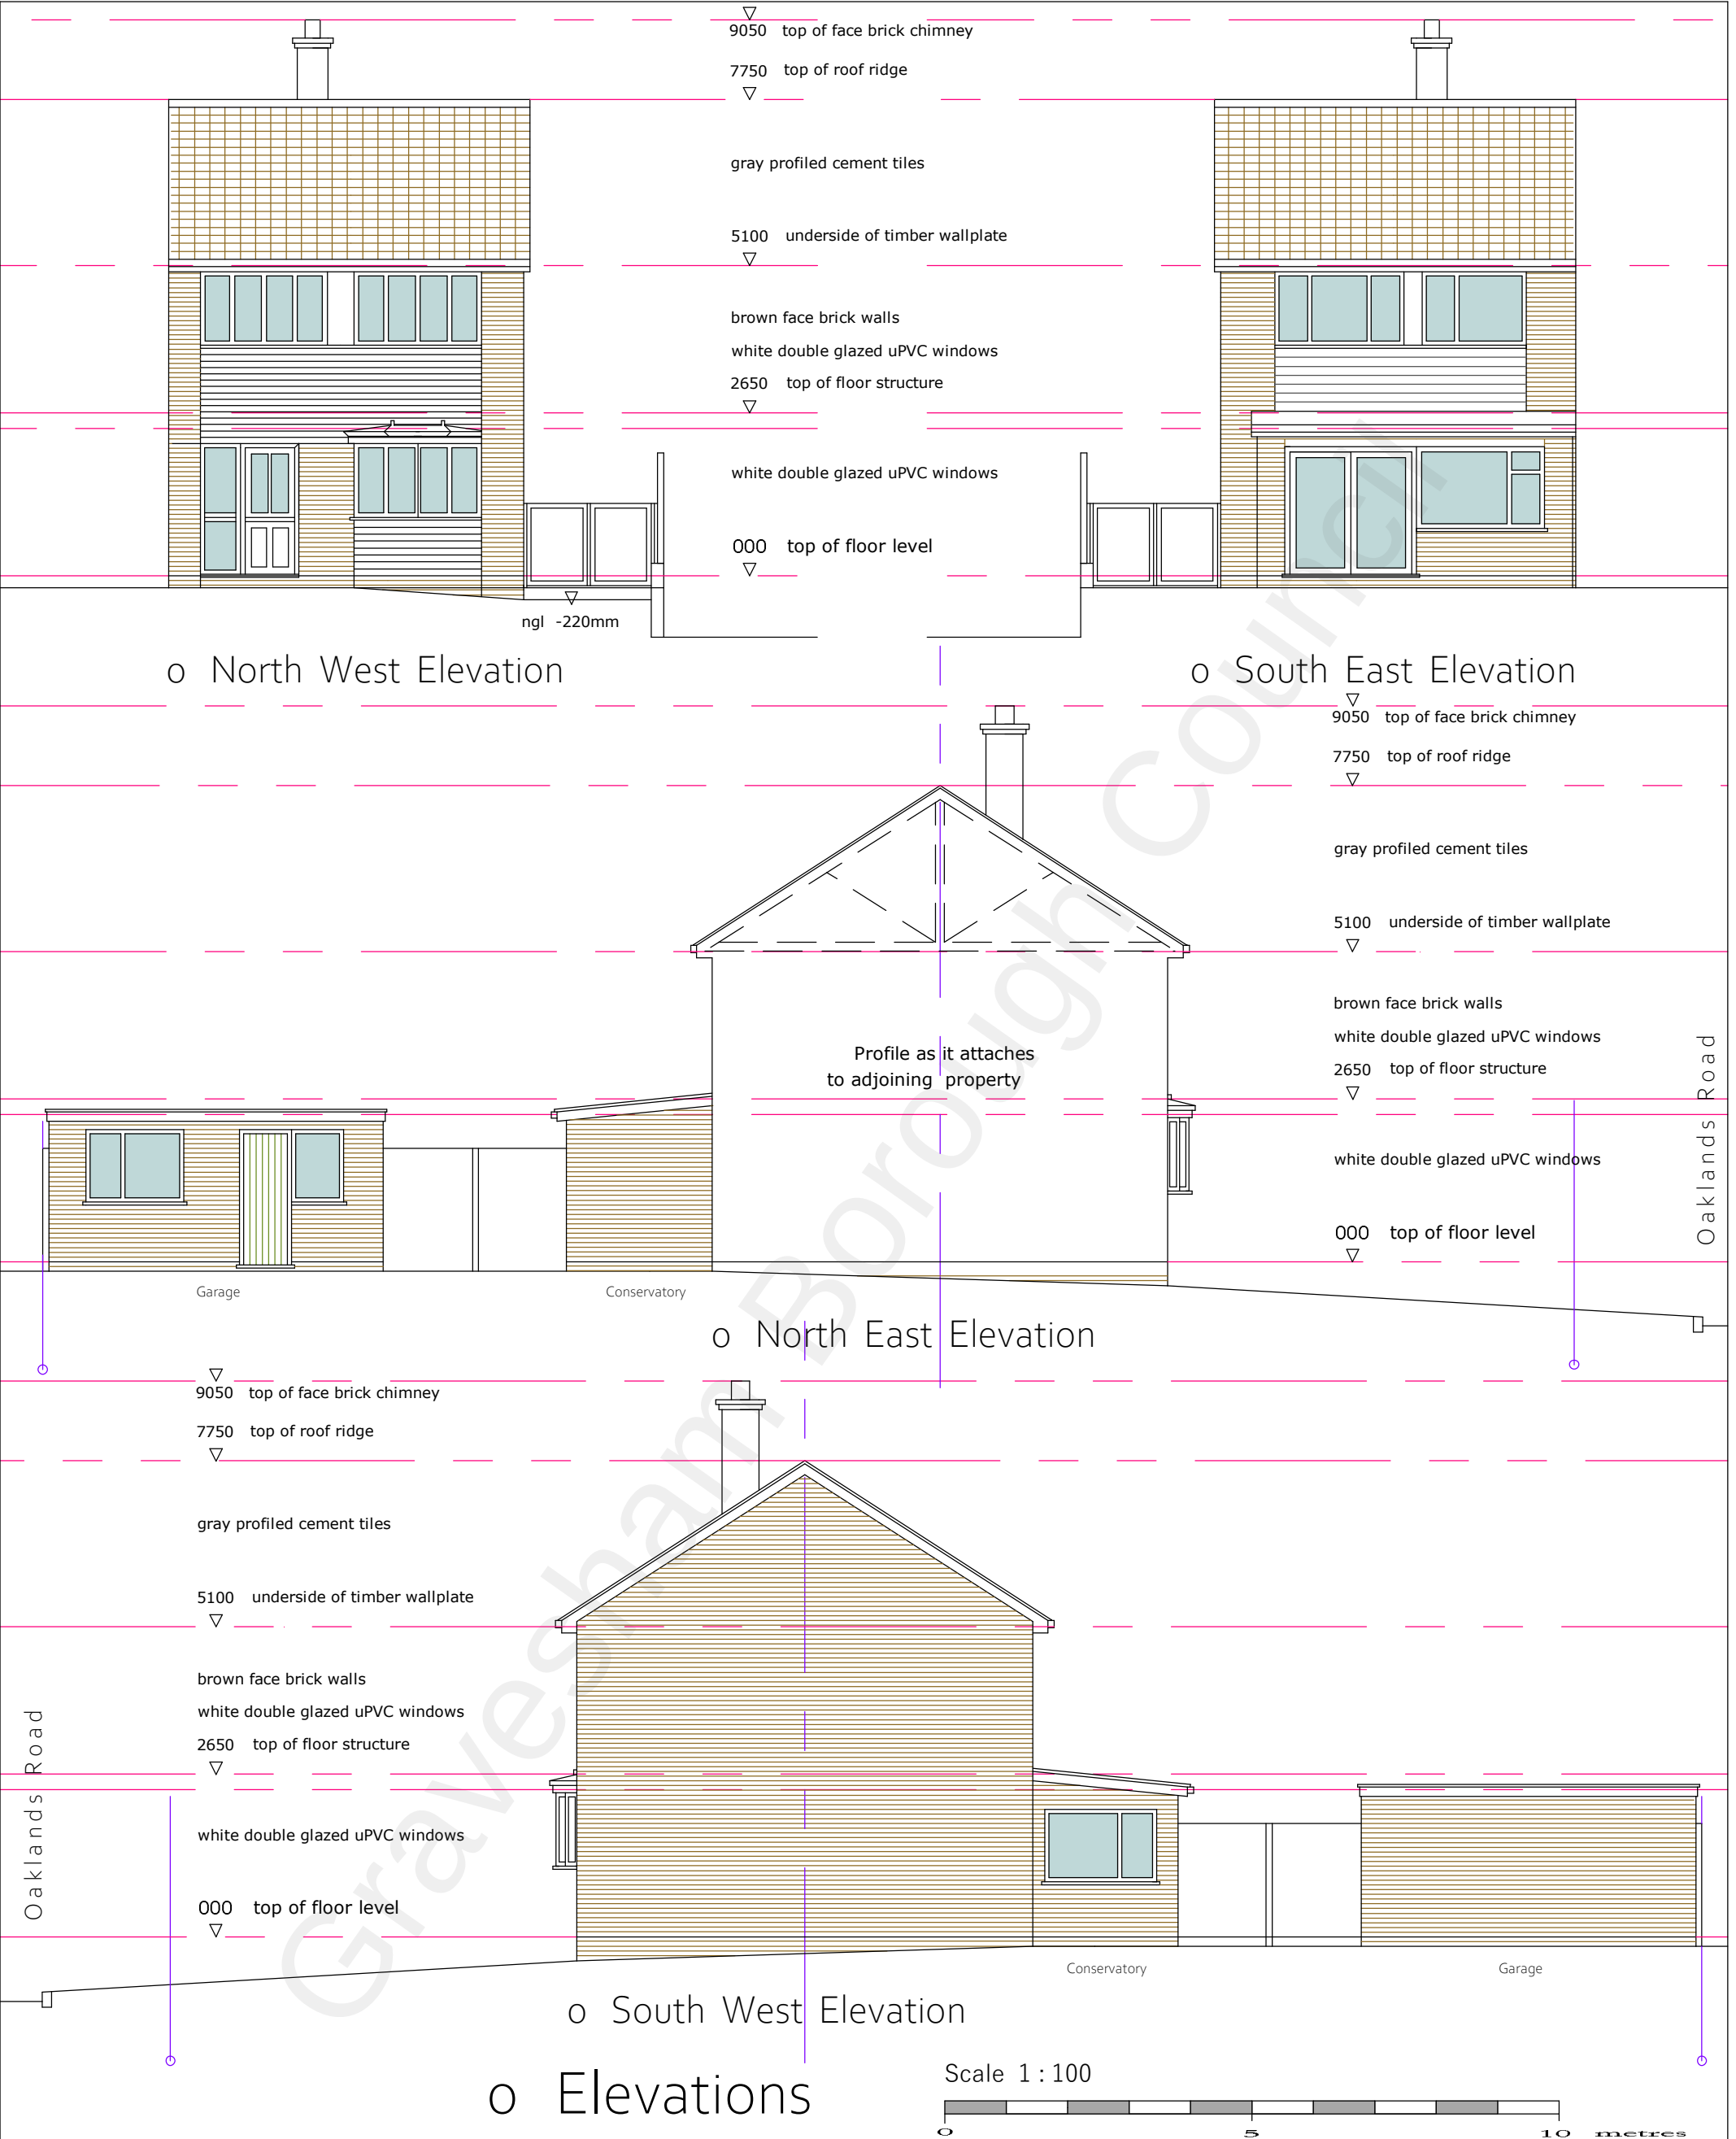

o Elevations

NO 04	TITLE Existing Elevations TIETEL		PROJECT House More 30 Oaklands Road Northfleet DA11 8PA PROJEK		REFERENCE VERWYS		CHRISTOPHER COWLEY AND ASSOCIATES 079-86340719 c.cowley@tiscali.co.uk
	DRAWN CJC GETEKEN		Single Storey Shower Room at rear				
	SCALE 1:100 SKAAL						