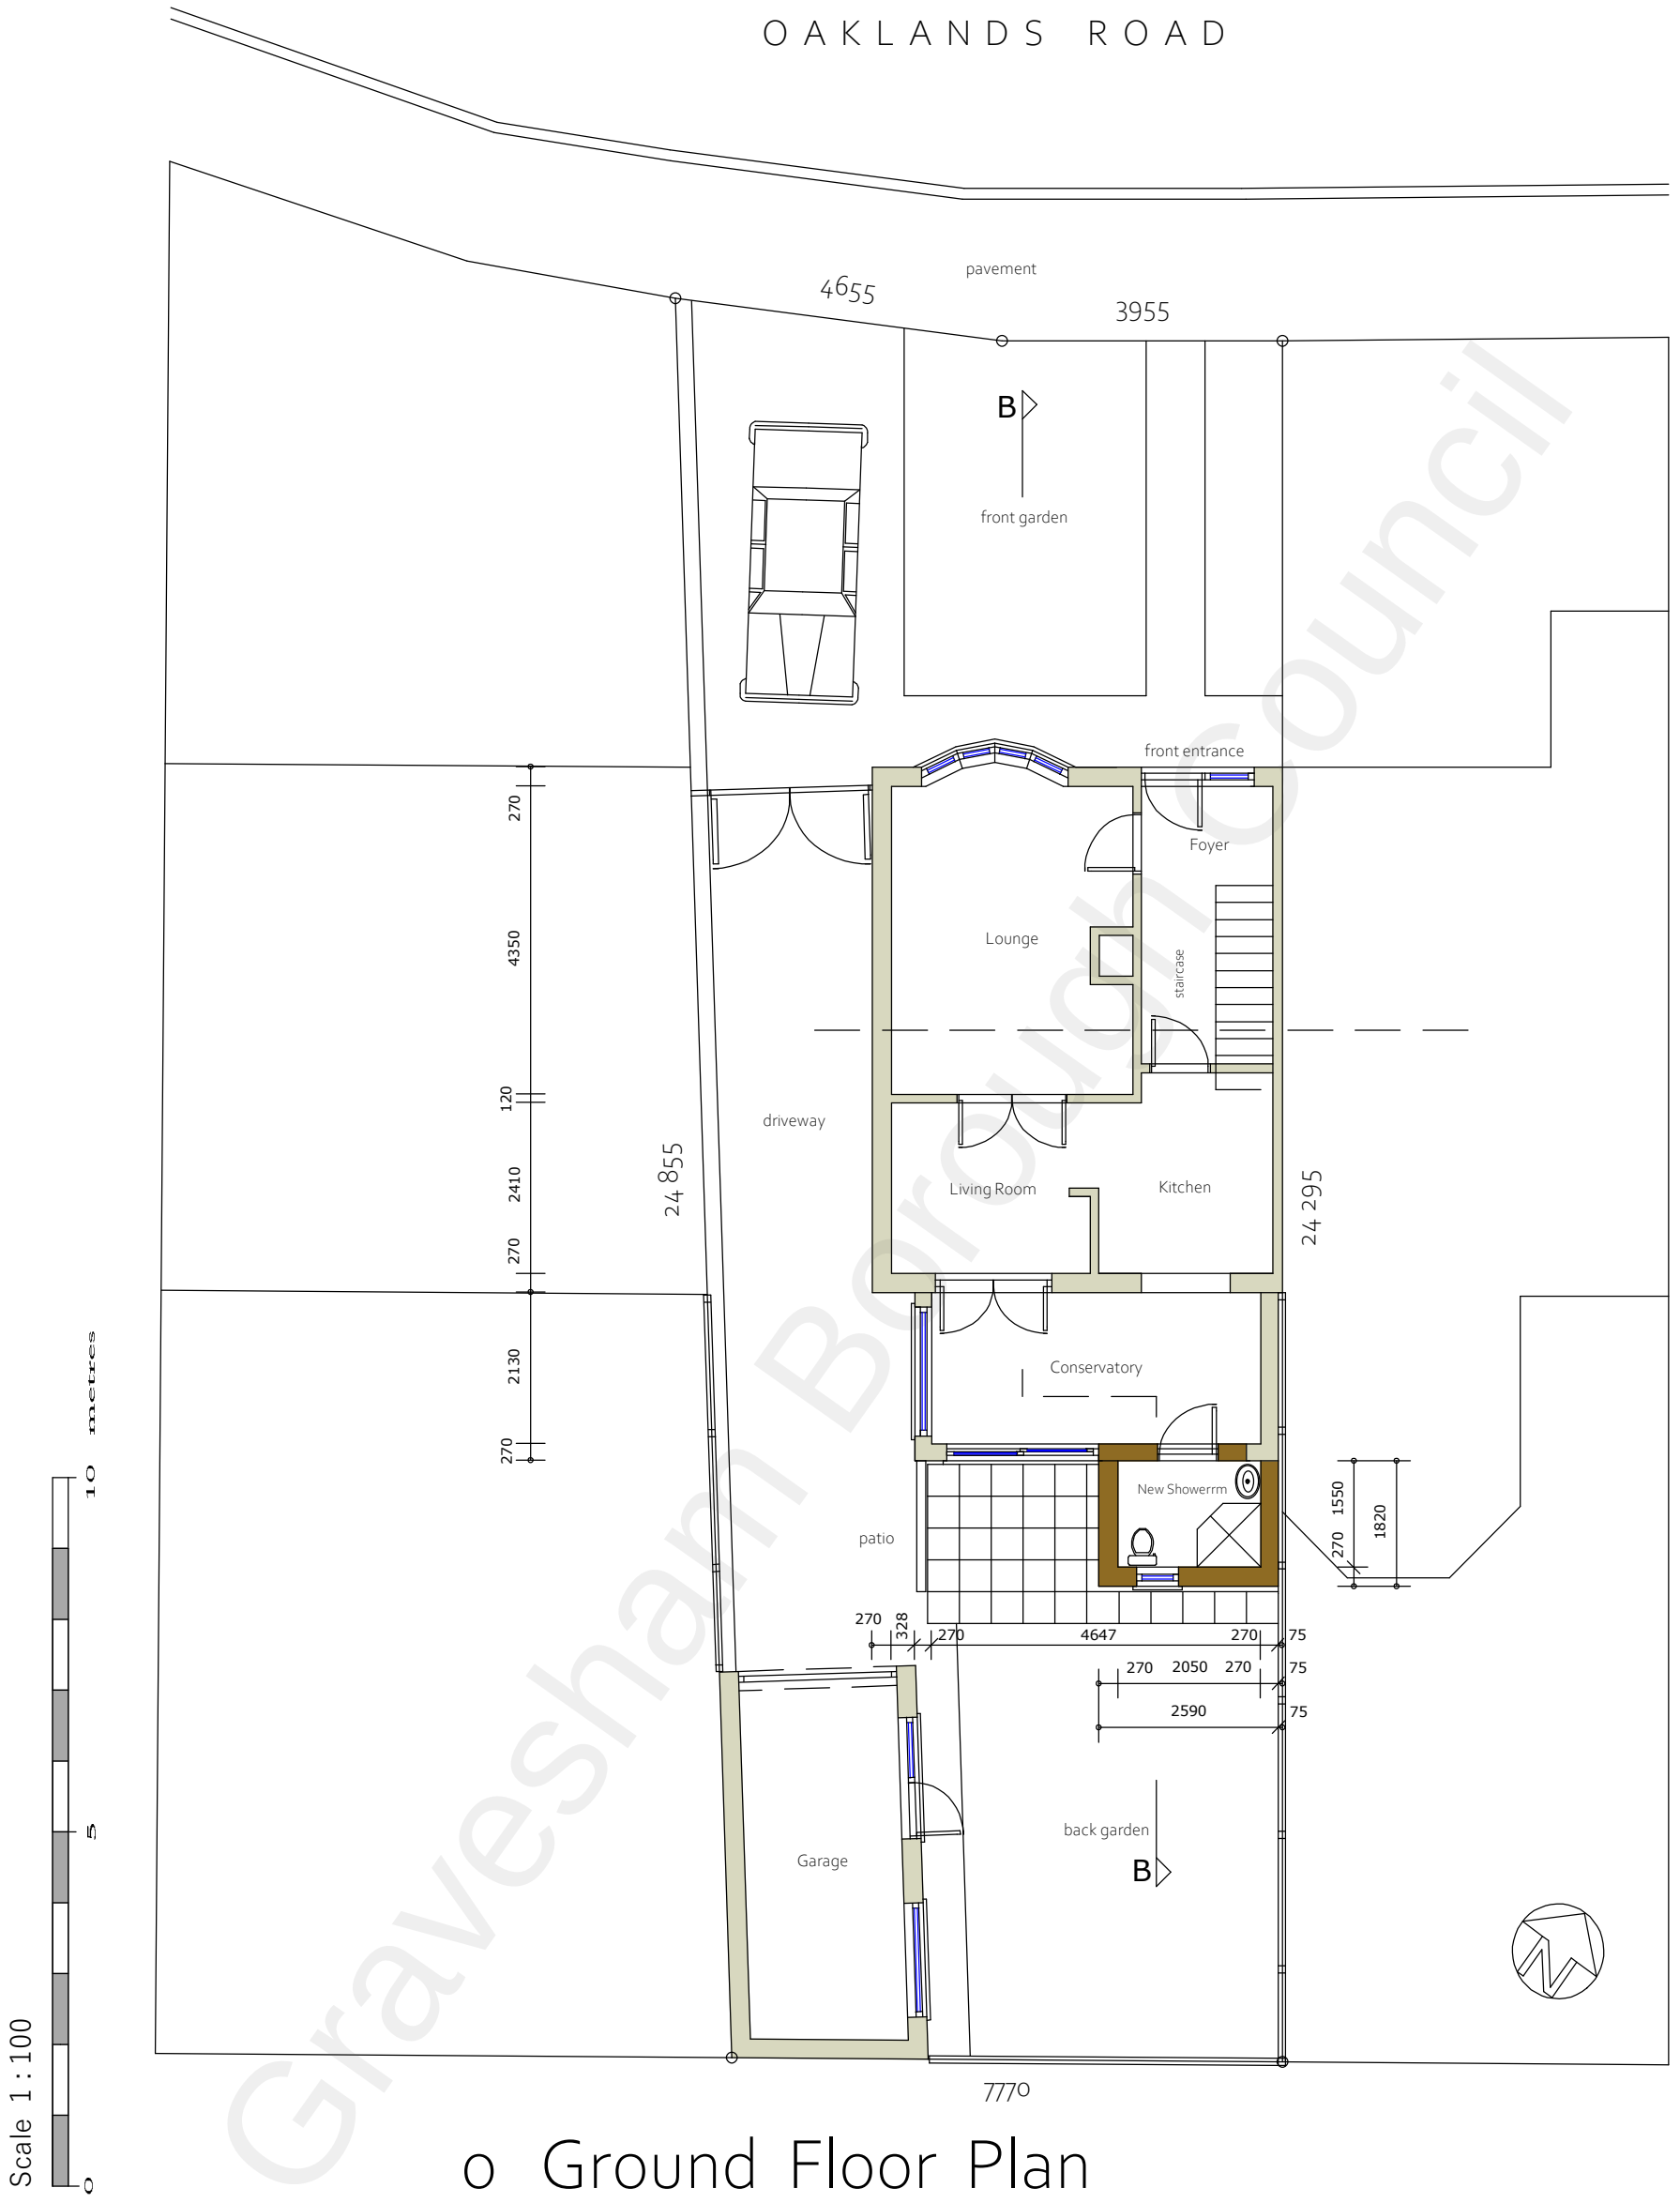


o Ground Floor Plan

Gravesham Borough Council

NO 05	TITLE TIETEL Proposed Ground Floor Plan DRAWN CJC GETEKEN SCALE SKAAL 1:100	PROJECT PROJEK House More 30 Oaklands Road Northfleet DA11 8PA Single Storey Shower Room at rear	REFERENCE VERWYS	CHRISTOPHER COWLEY AND ASSOCIATES 079-86340719 c.cowley@tiscali.co.uk