



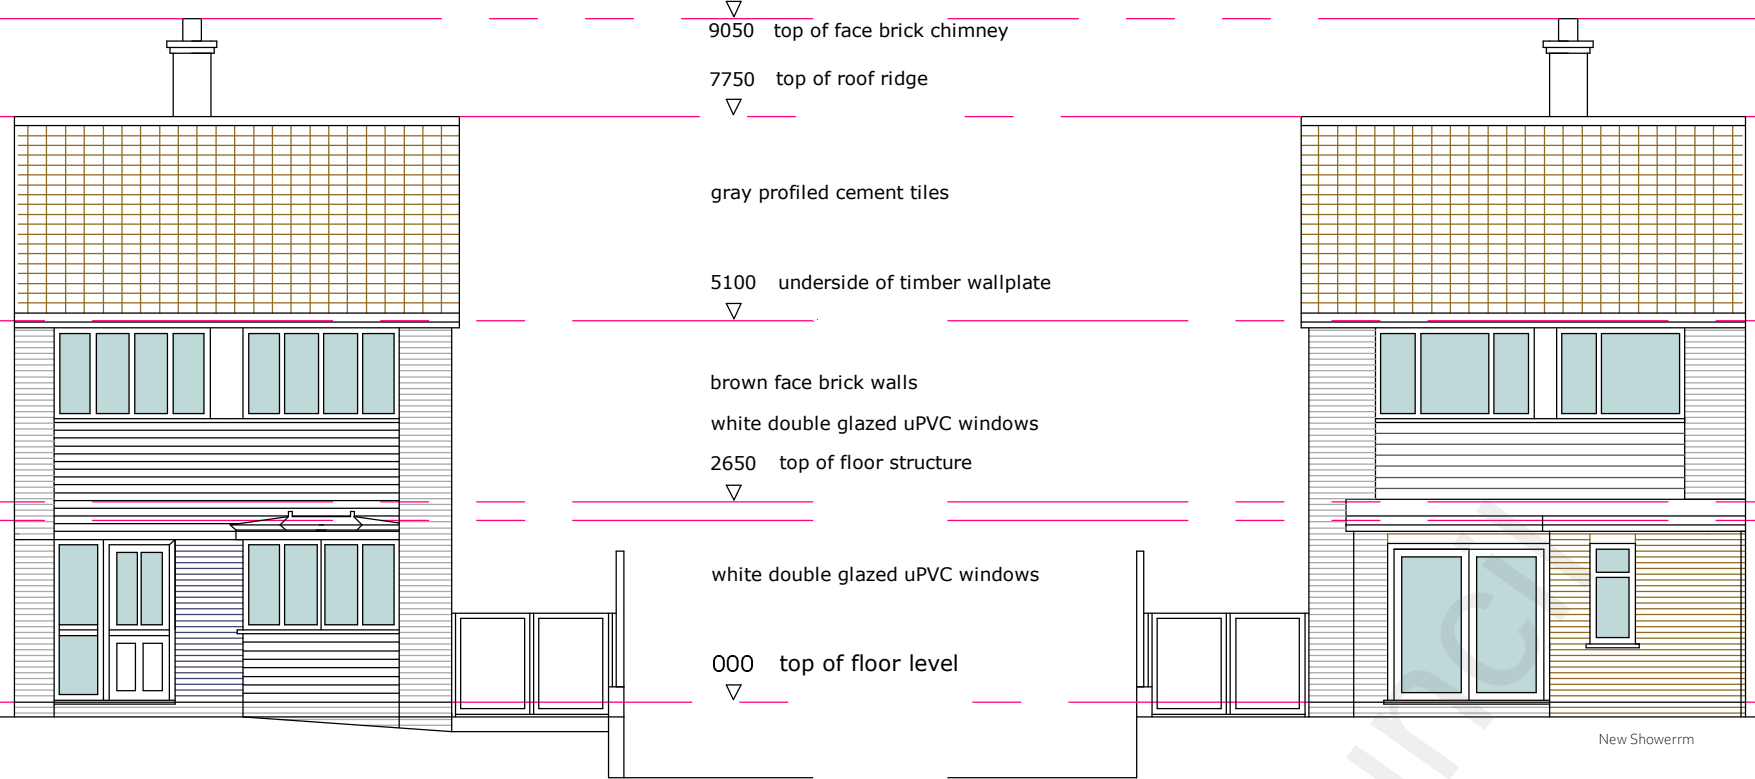


- o North West Elevation

o South East Elevation

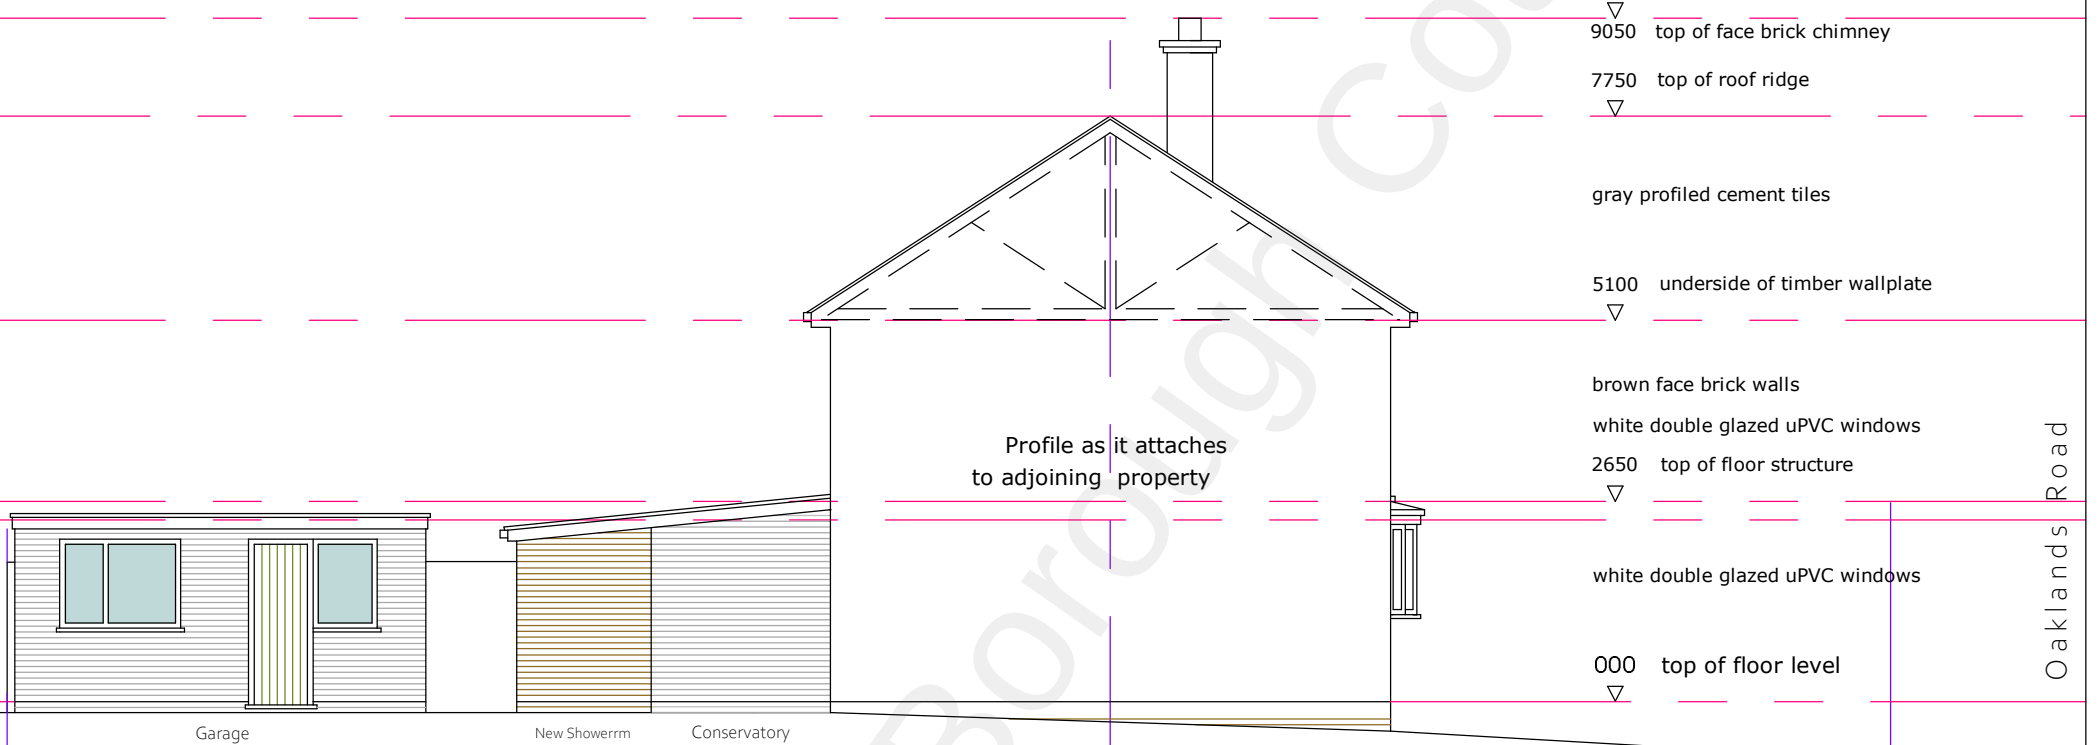



- o North East Elevation

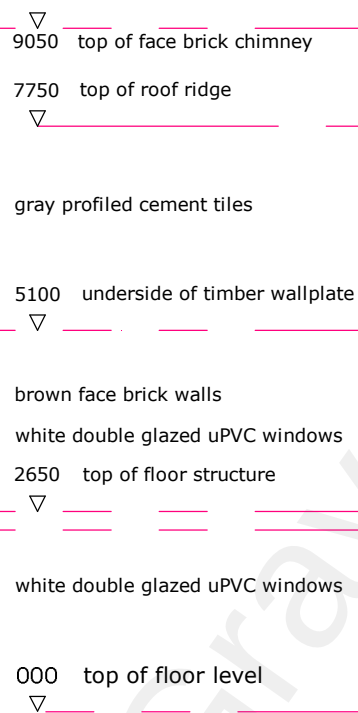

- o South West Elevation

- o Elevations

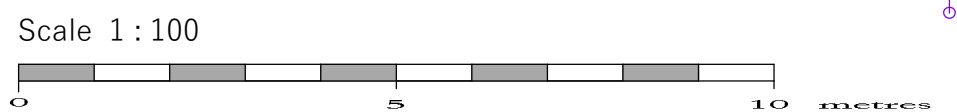

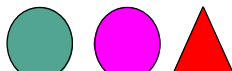NO 08	TITLE TIETEL Proposed Elevations	PROJECT PROJEK House More 30 Oaklands Road Northfleet DA11 8PA	REFERENCE VERWYS	 CHRISTOPHER COWLEY AND ASSOCIATES 079-86340719 c.cowley@tiscali.co.uk
	DRAWN CJC GETEKEN			
	SCALE SKAAL 1:100	Single Storey Shower Room at rear		