

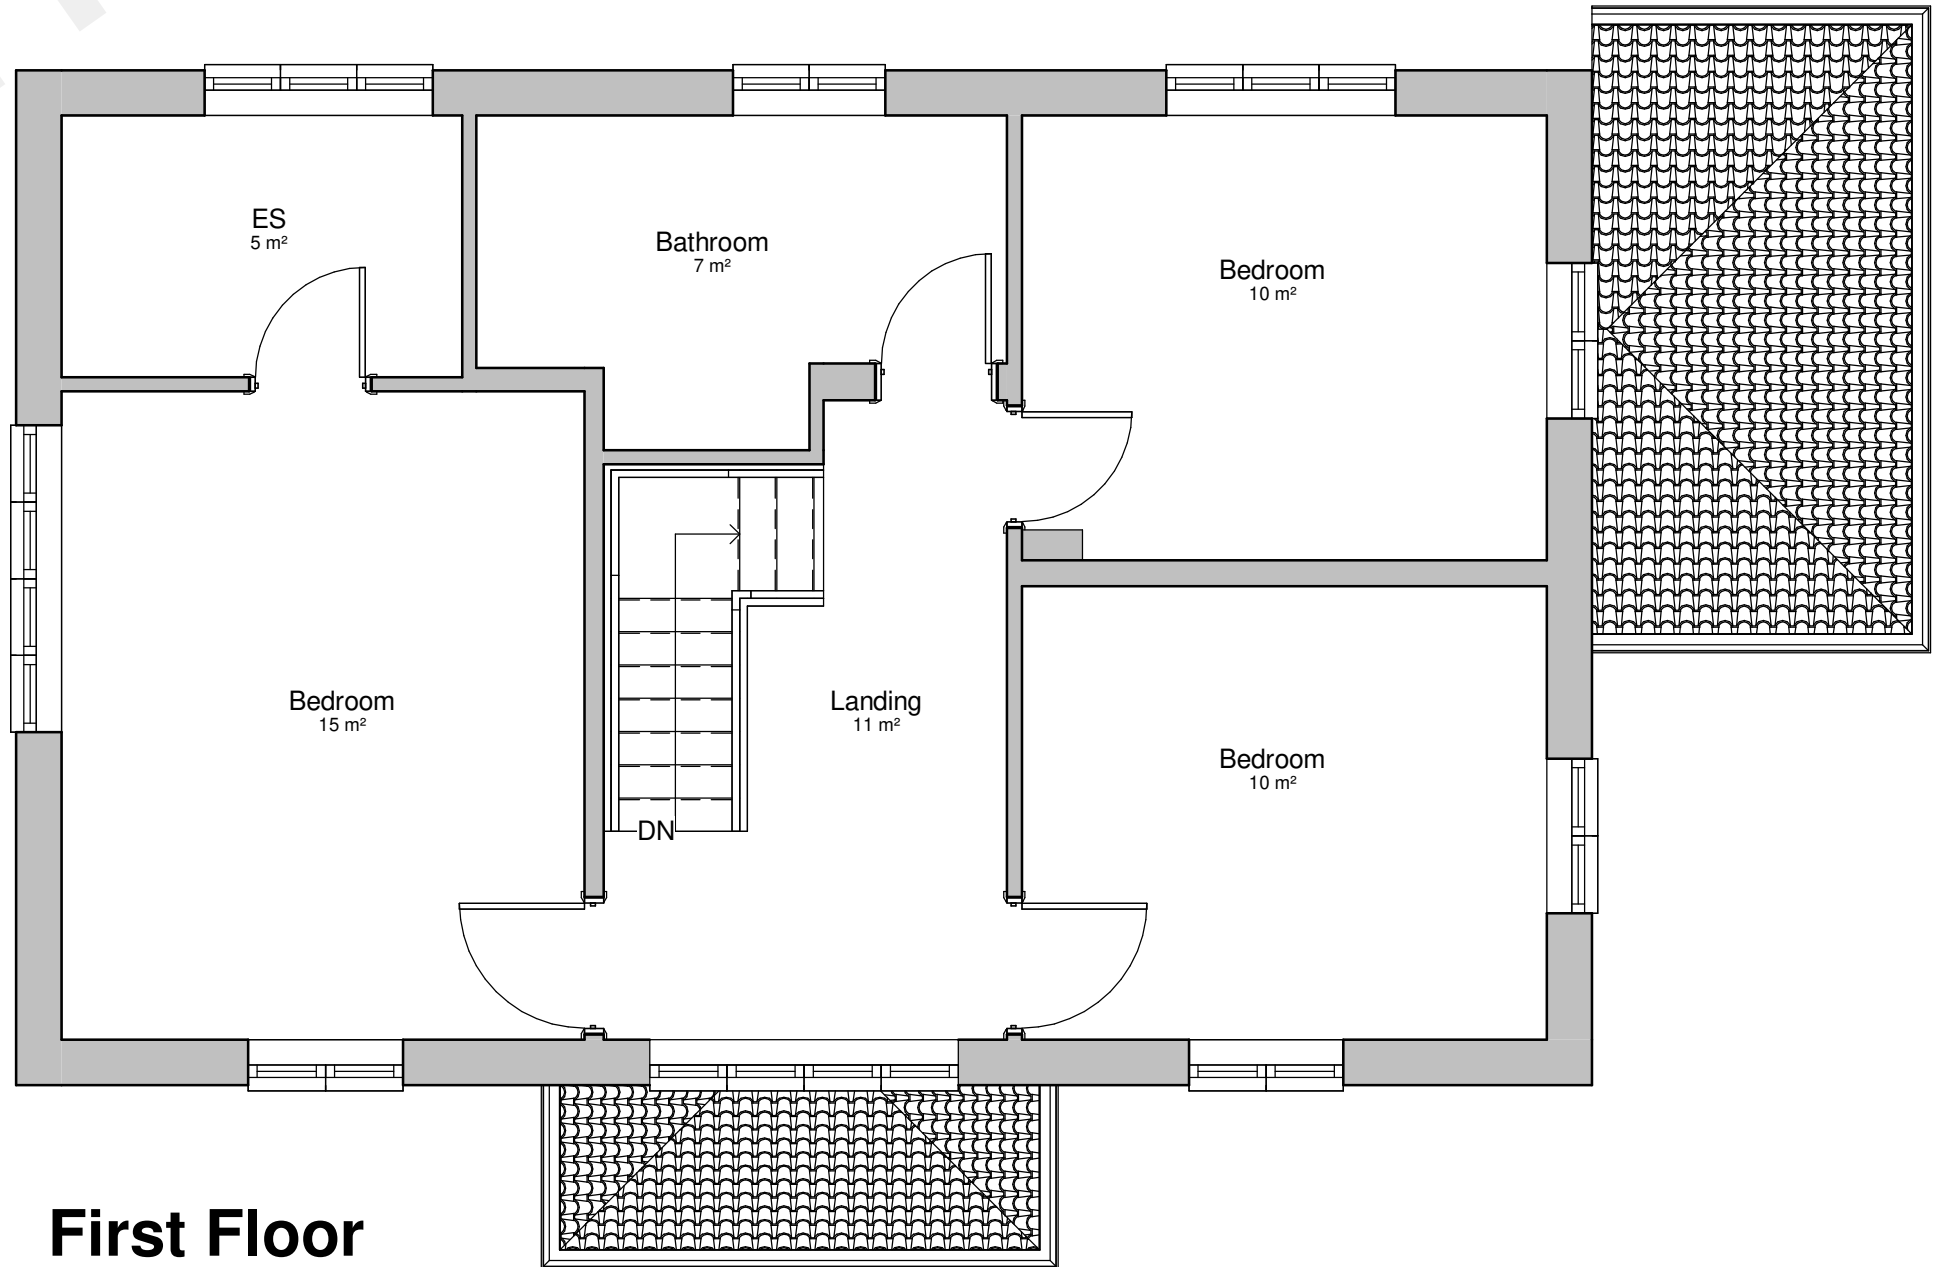


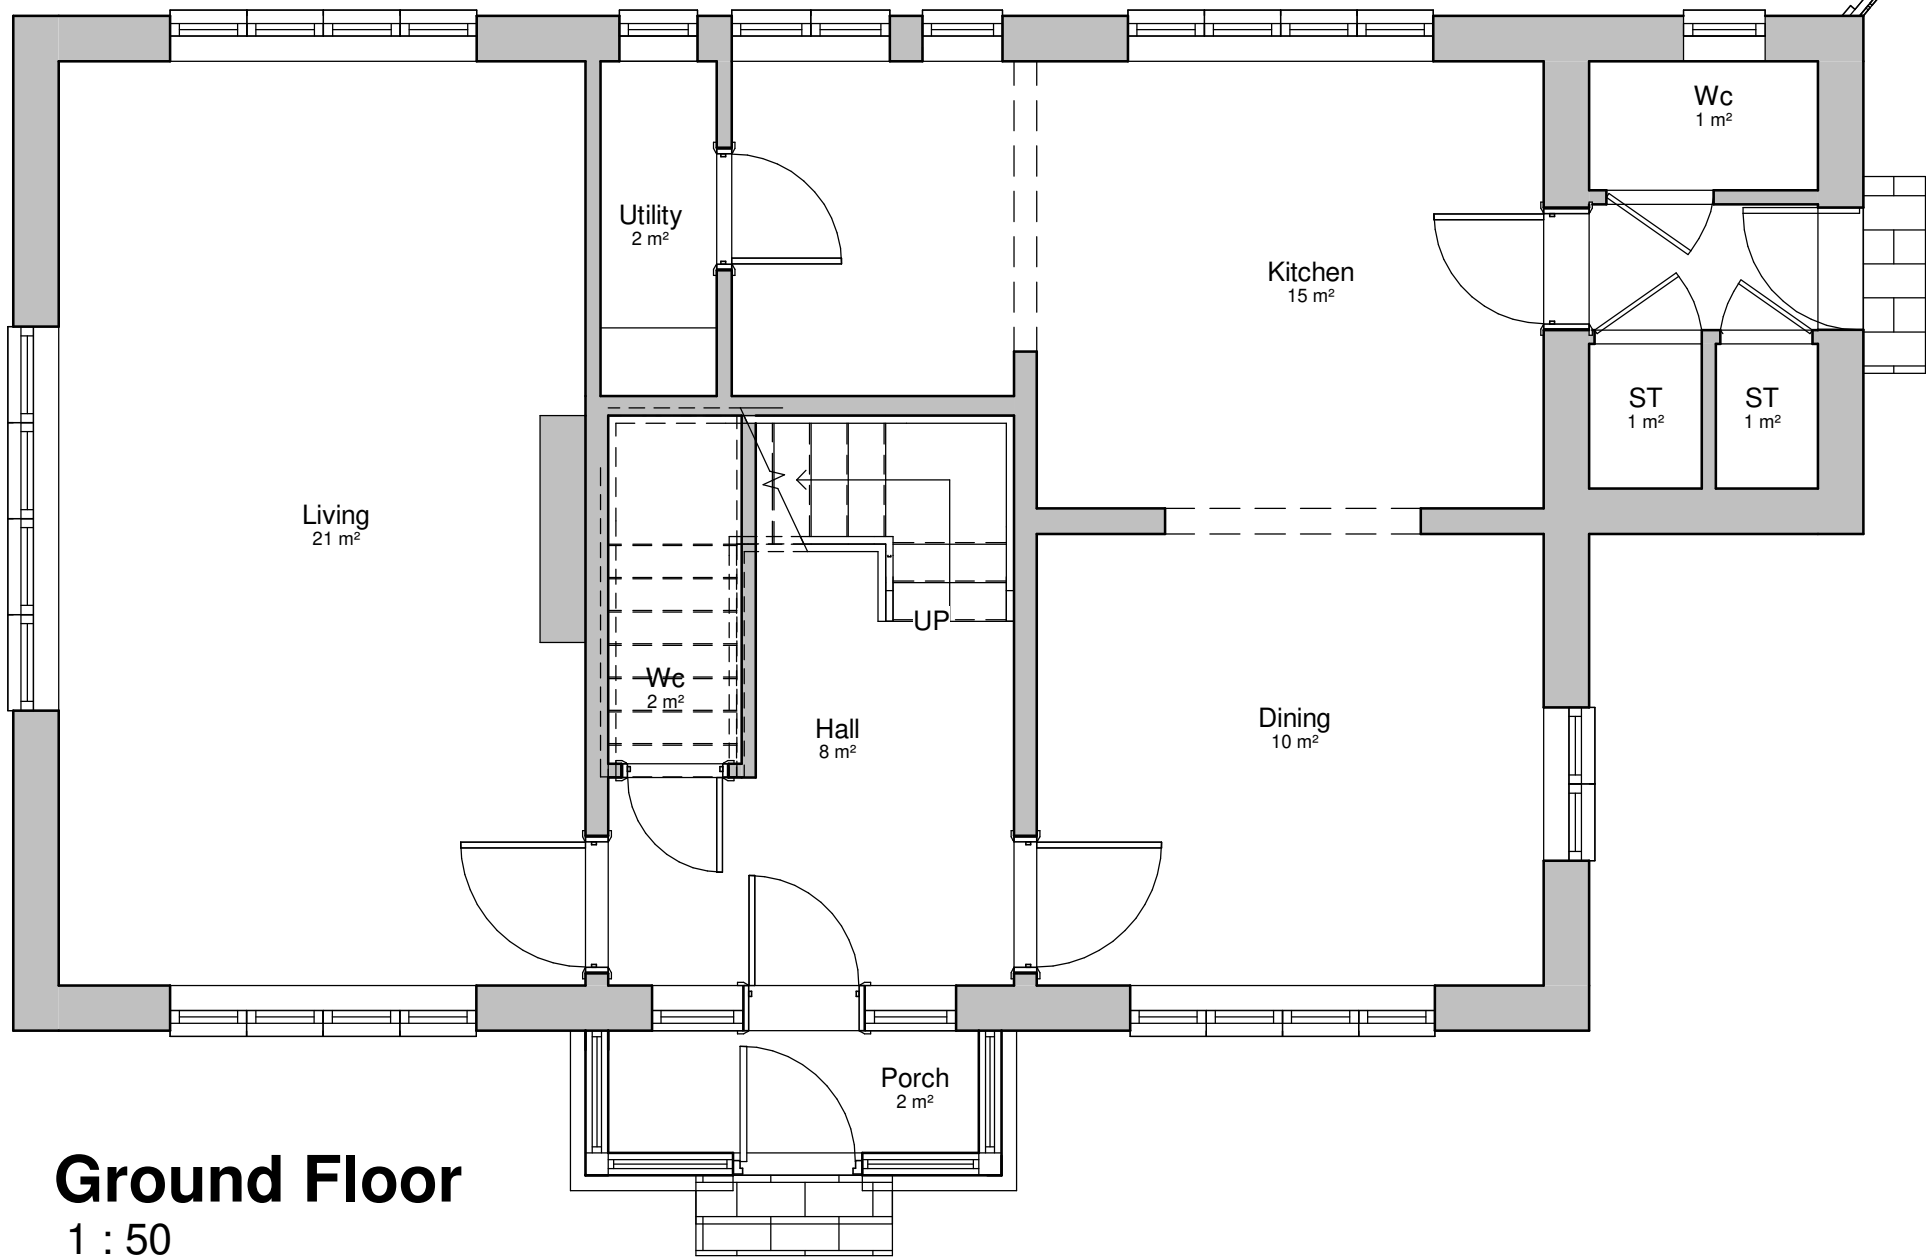

This drawing is protected under copyright

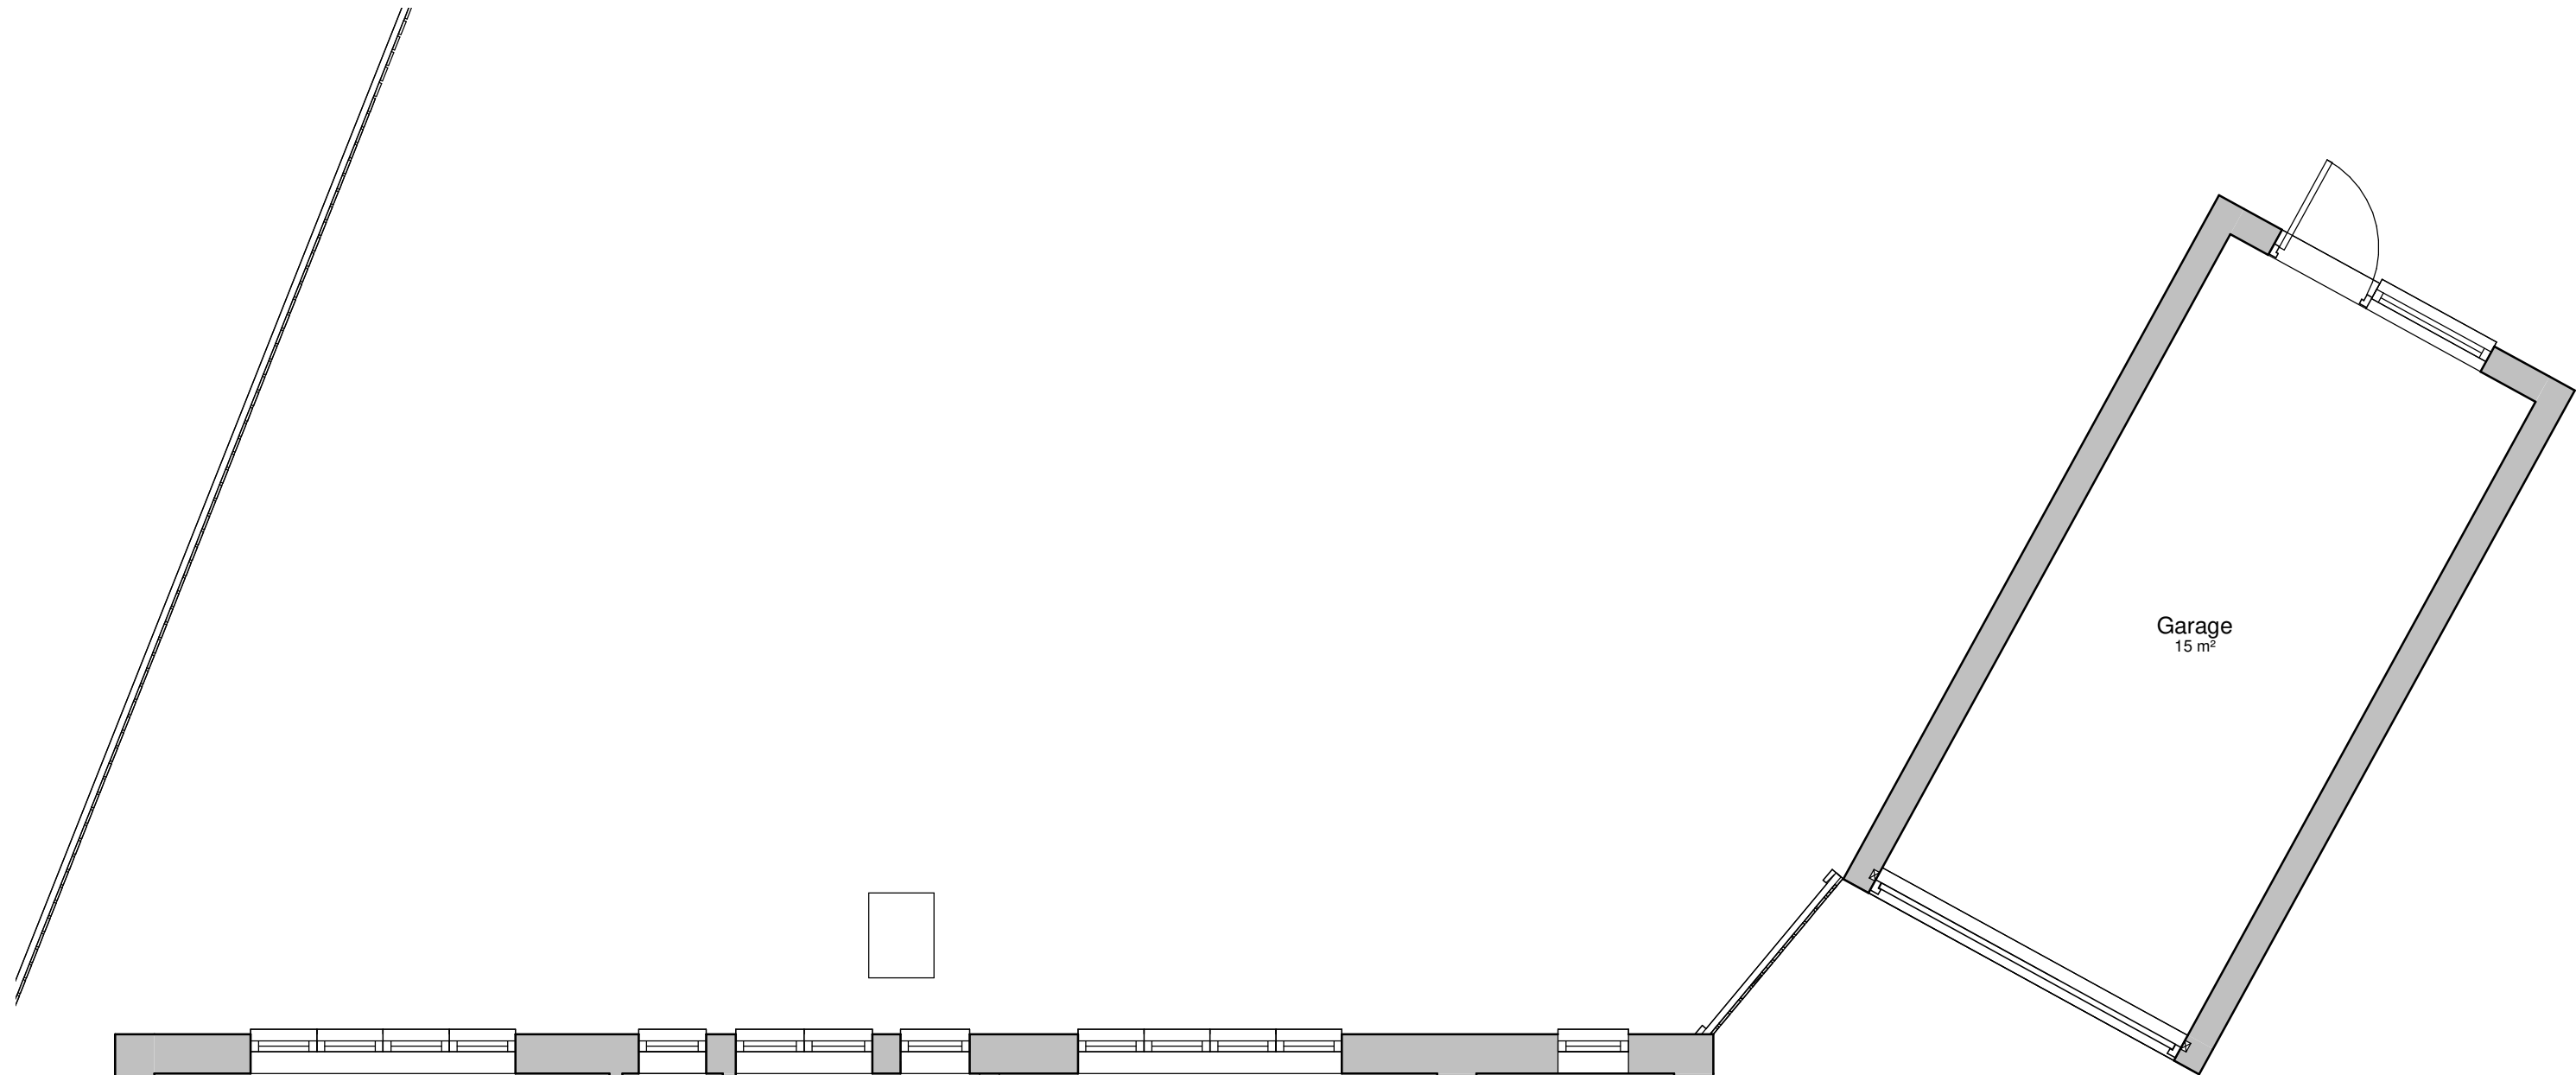

Rev	Description	Date

PROJECT
Farm Stead Meopham
Green Meopham

TITLE
Existing Drawing

CLIENT

DRAWN BY
AK

CHECKED BY
AK

DATE
15/09/21

SCALE (@ A1)
1 : 50

PROJECT NUMBER
328

DRAWING NUMBER
PL003

REV
A