
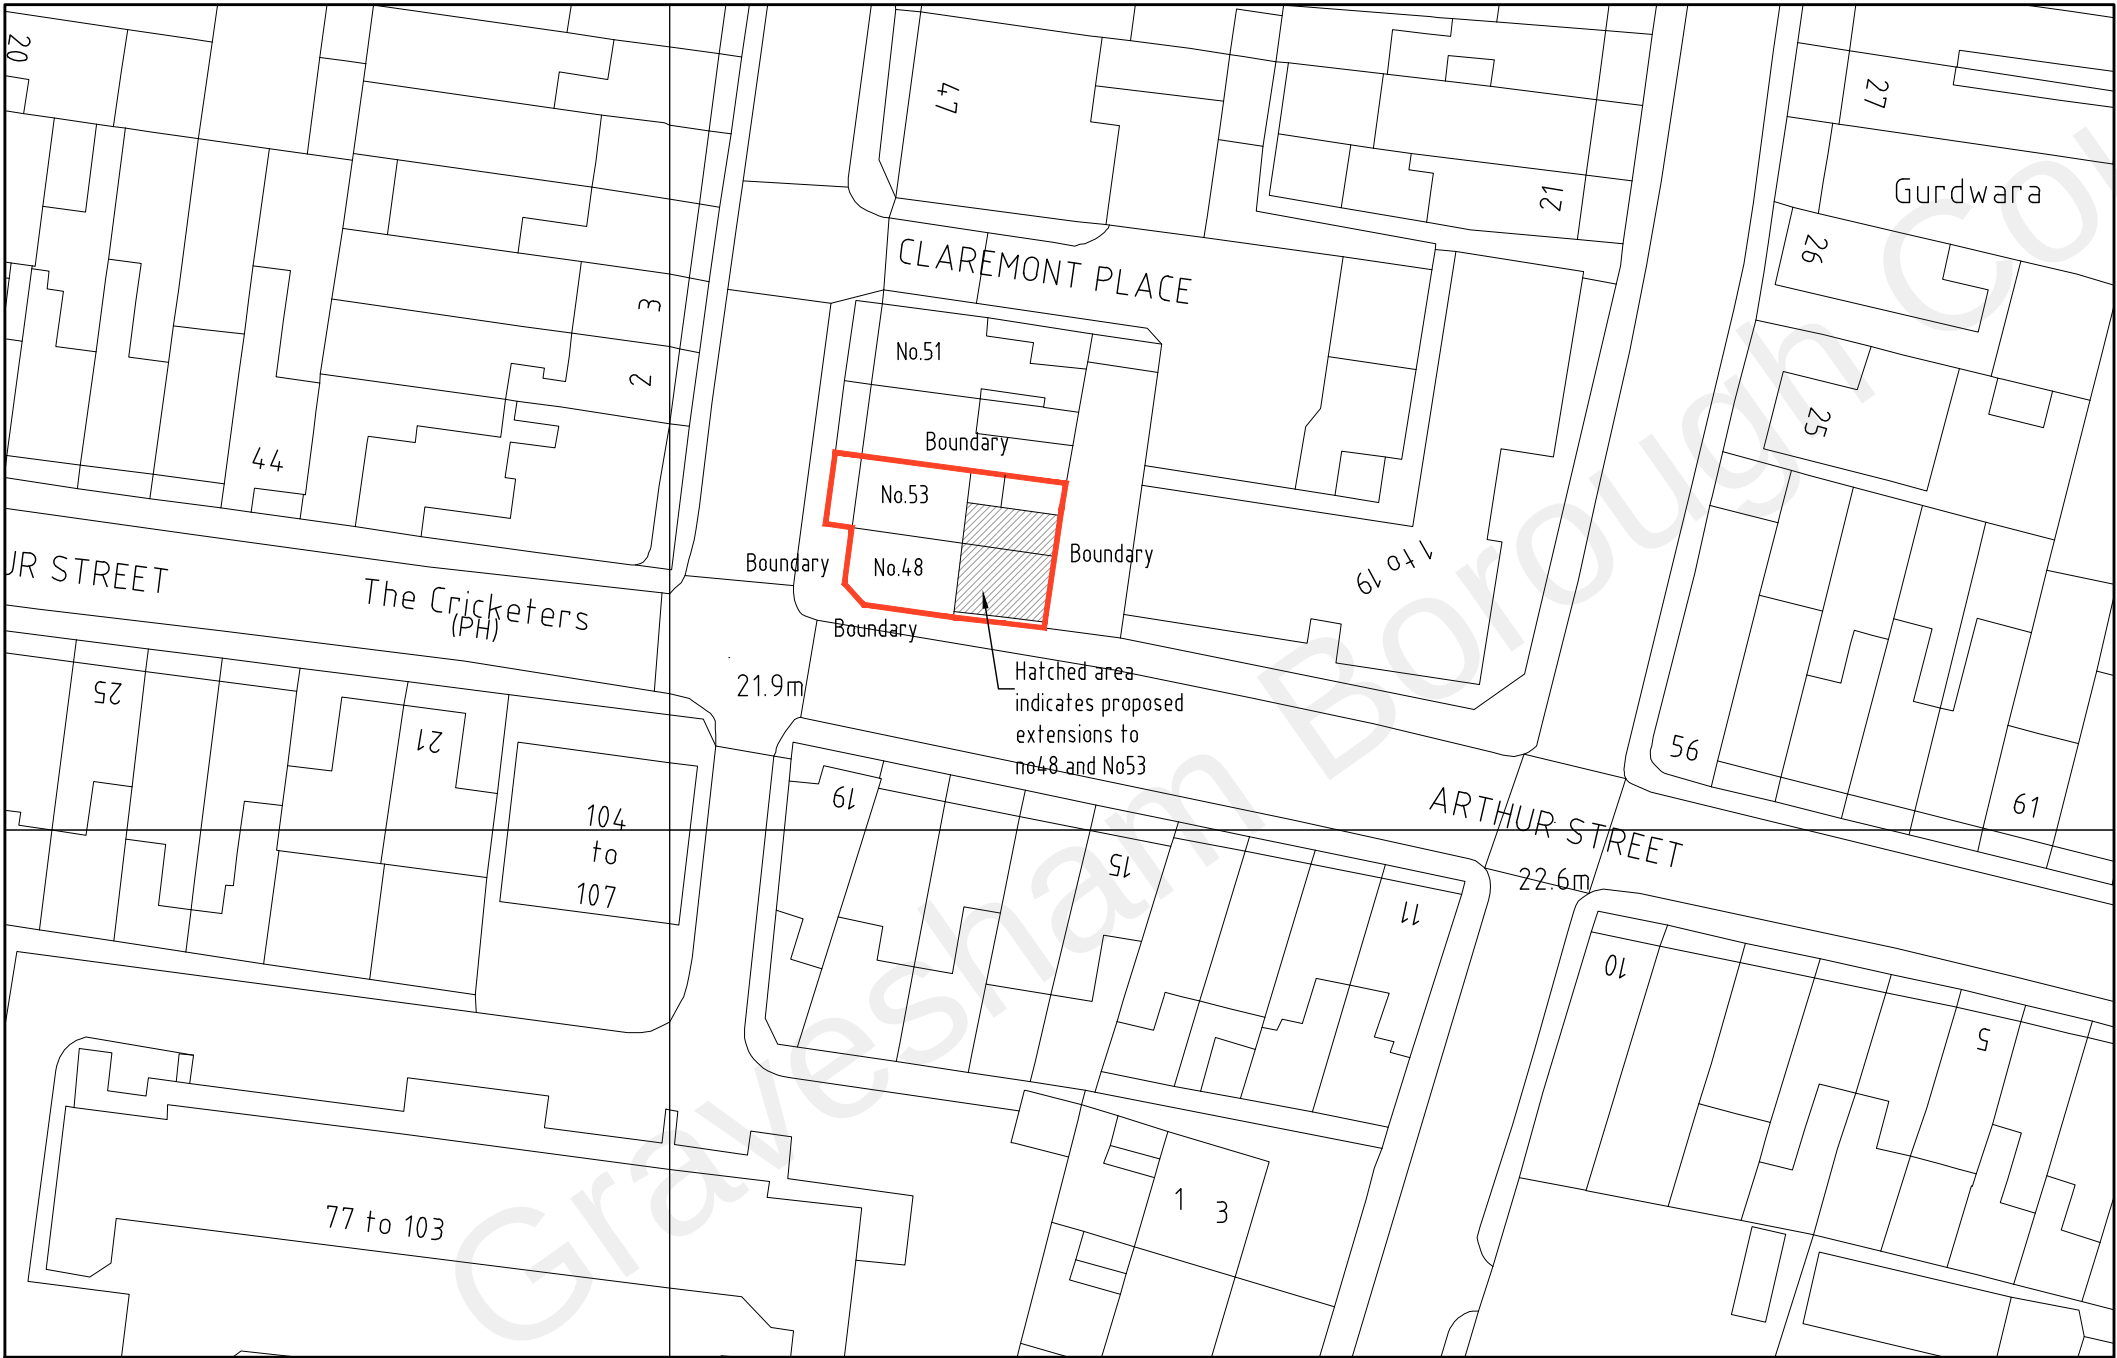
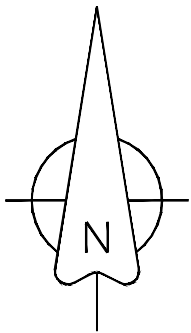


DO NOT SCALE FROM THIS DRAWING
ALL DIMENSIONS TO BE VERIFIED BY THE CONTRACTOR ON SITE

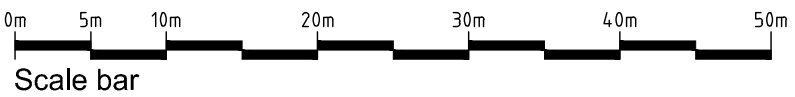

REV	DESCRIPTION	DATE	INIT	CHKD
STATUS		FOR INFORMATION		

Client
Mrs H

Project
48 Arthur Street, Gravesend,
Kent. DA11 0PR

Title
Proposed Block Plan

Scale 1:500@A3	Date 04.01.23	Drawn N/A	Checked N/A
Project No: 2022-230	Drawing No. 009	Revision ~	