


27 SHROBBERY ROAD, GRAVESEND, DA12 1JW - RAILINGS GA & DETAIL

27-110-01

AMILLS
30 AUG 2023

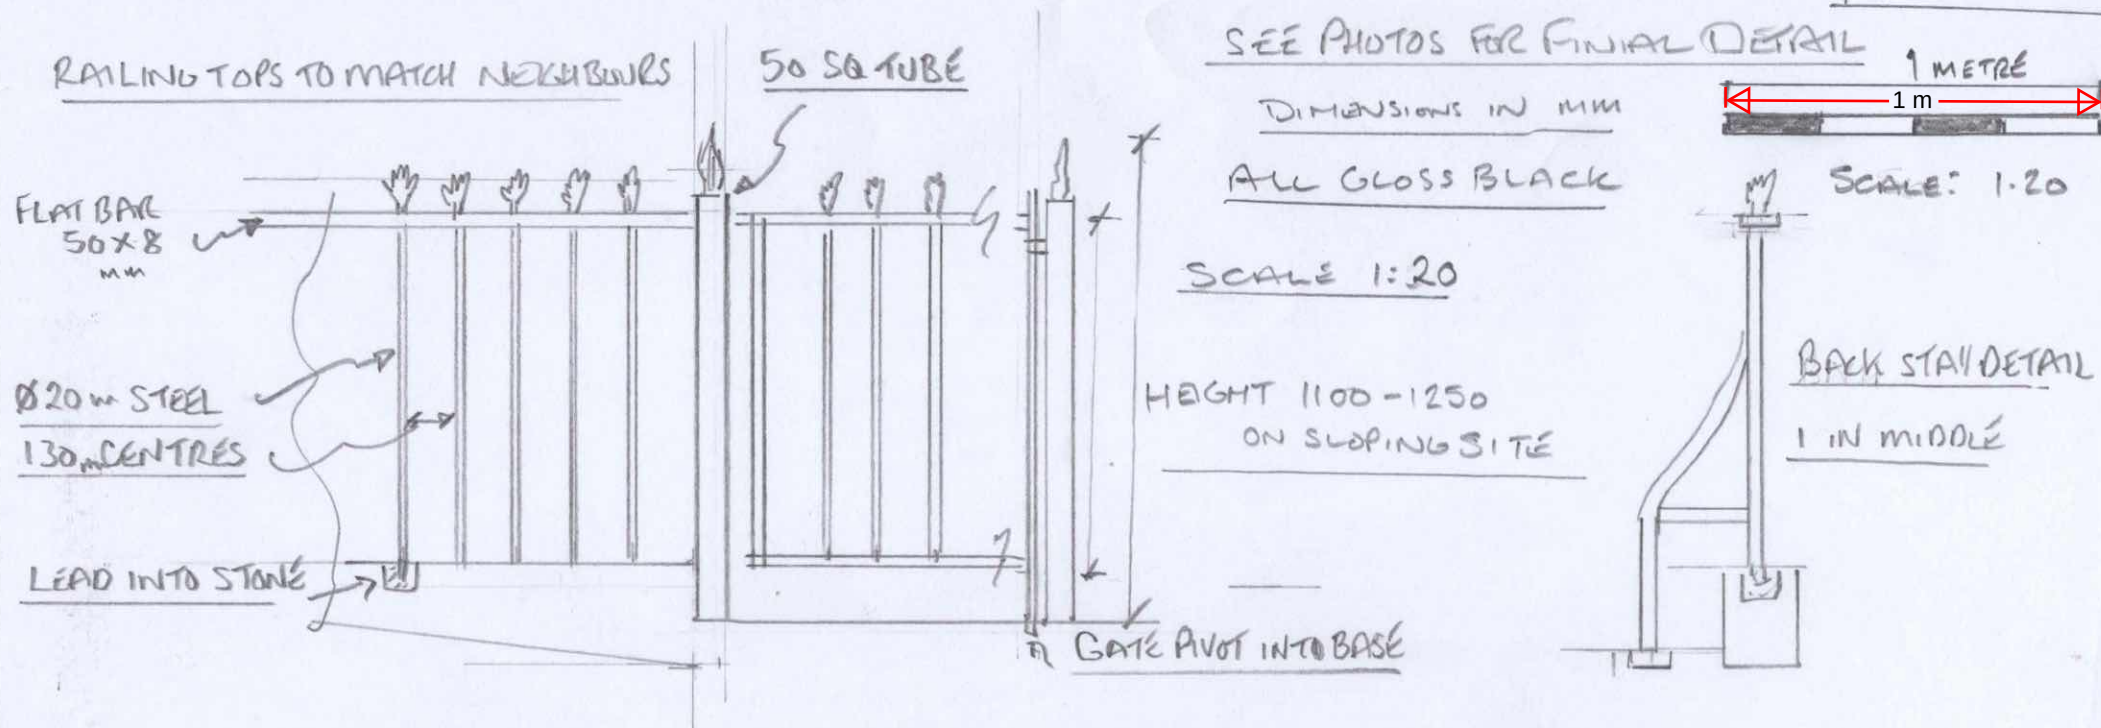

SCALE 1:33

SECURE CORNER 26 TO 27

4850mm

REPOSITION CORNER POST FROM 28

1000mm

EXISTING

1 metre

SCALE 1:33

EXISTING

RE-USE ORIGINAL BASE STONE

26 SHROBBERY ROAD

27 SHROBBERY ROAD

28 SHROBBERY ROAD