


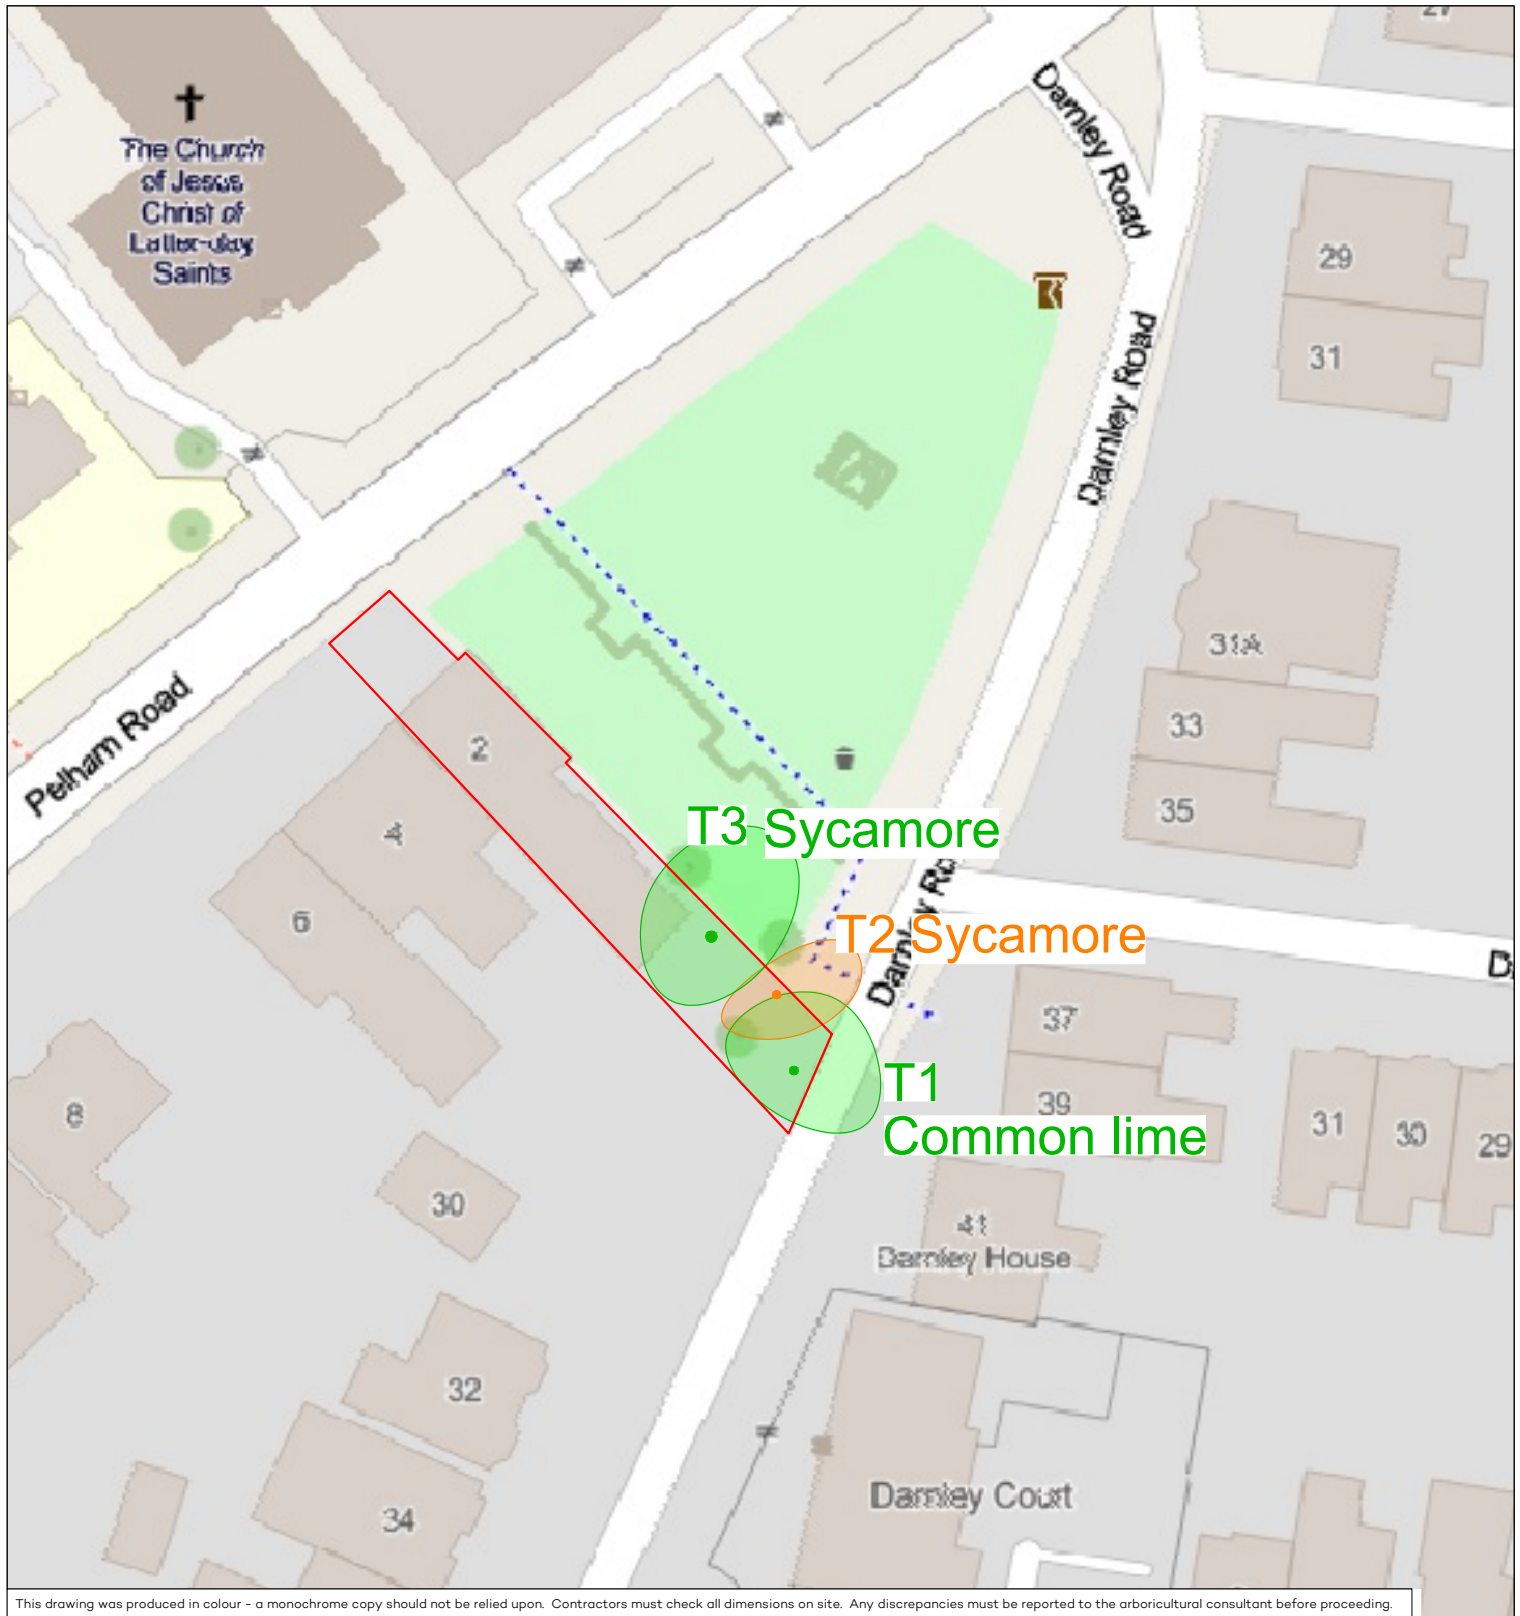

This drawing was produced in colour - a monochrome copy should not be relied upon. Contractors must check all dimensions on site. Any discrepancies must be reported to the arboricultural consultant before proceeding.

Key

- Extreme risk tree
- High risk tree
- Moderate risk tree
- Low risk tree

Rev	Update	Date	Site 2 Pelham Road, Gravesend, Kent, DA11 0HW
			Client Mr Inderjit Malhi
			Drawing title Tree Condition Survey
			Drawing no. RF22384-DTE-TIP-241010
		Scale 1:500@A4	Date 10/10/24
		Revision ~	Drawn by BO
		Checked by BO	



Down to Earth Trees Ltd
Preston Farm, Shoreham Rd,
Sevenoaks TN14 7UD

Phone: 01959 524 623
email: enquiries@dtetrees.co.uk