


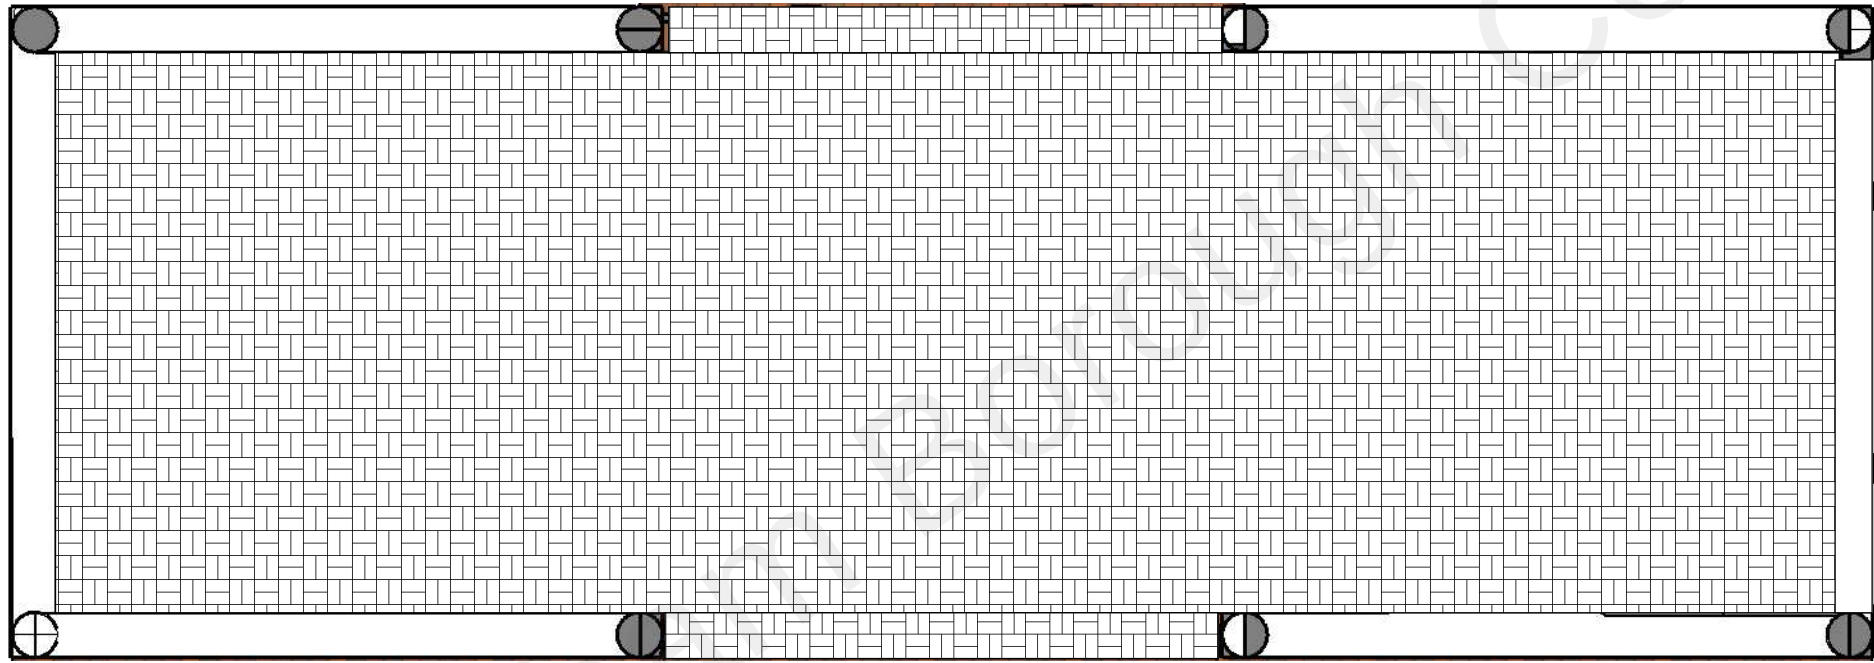

Ground Floor Layout

Description
Existing Floorplan 1:50 @ A3



BM	DRAWN BY Ben Merchant	PROJECT NO. No.04	ISSUE 27.09.21	CLIENT Nigel Merchant	Scale 1:50 @ A3
	Description Existing Floorplan	PROJECT Back Barn Guest Houe	RE-ISSUE	Oaklands, Leywood Road, Harvel	
08					