


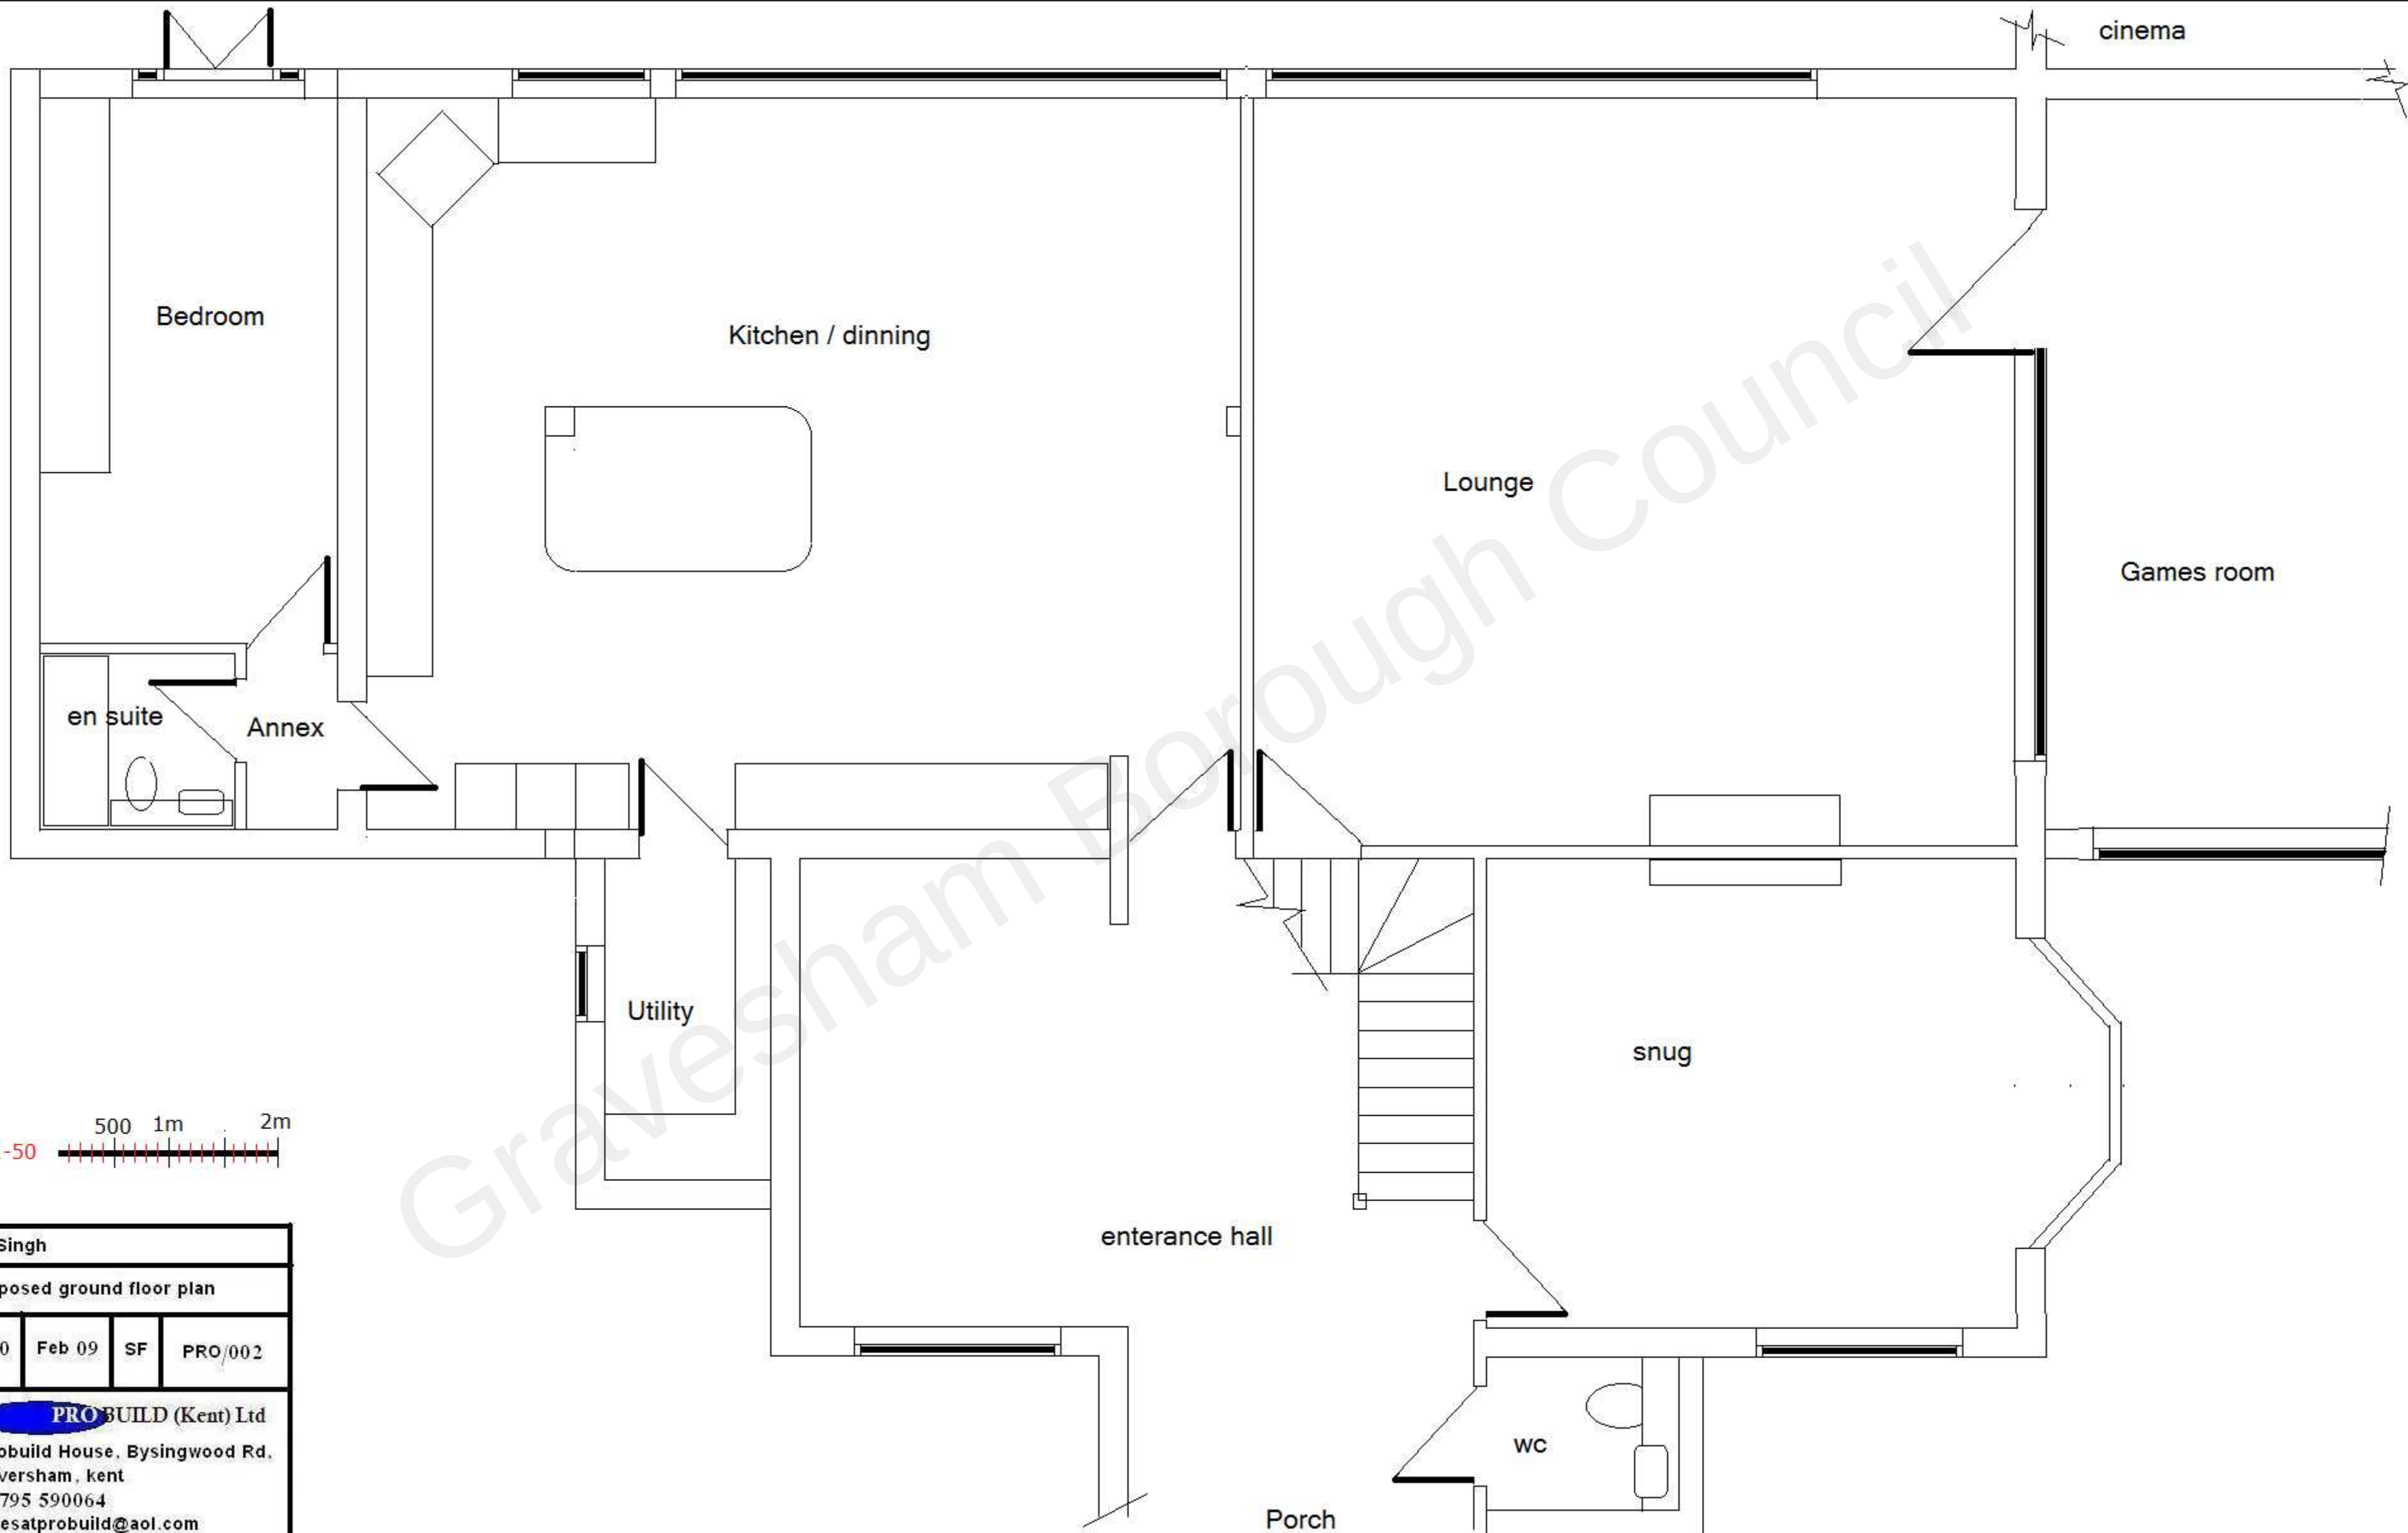




Mr Singh

Proposed ground floor plan


1:50 Feb 09 SF PRO/002


PROBUILD (Kent) Ltd

Probuild House, Bysingwood Rd,
Faversham, kent
01795 590064
salesatprobuild@aol.com

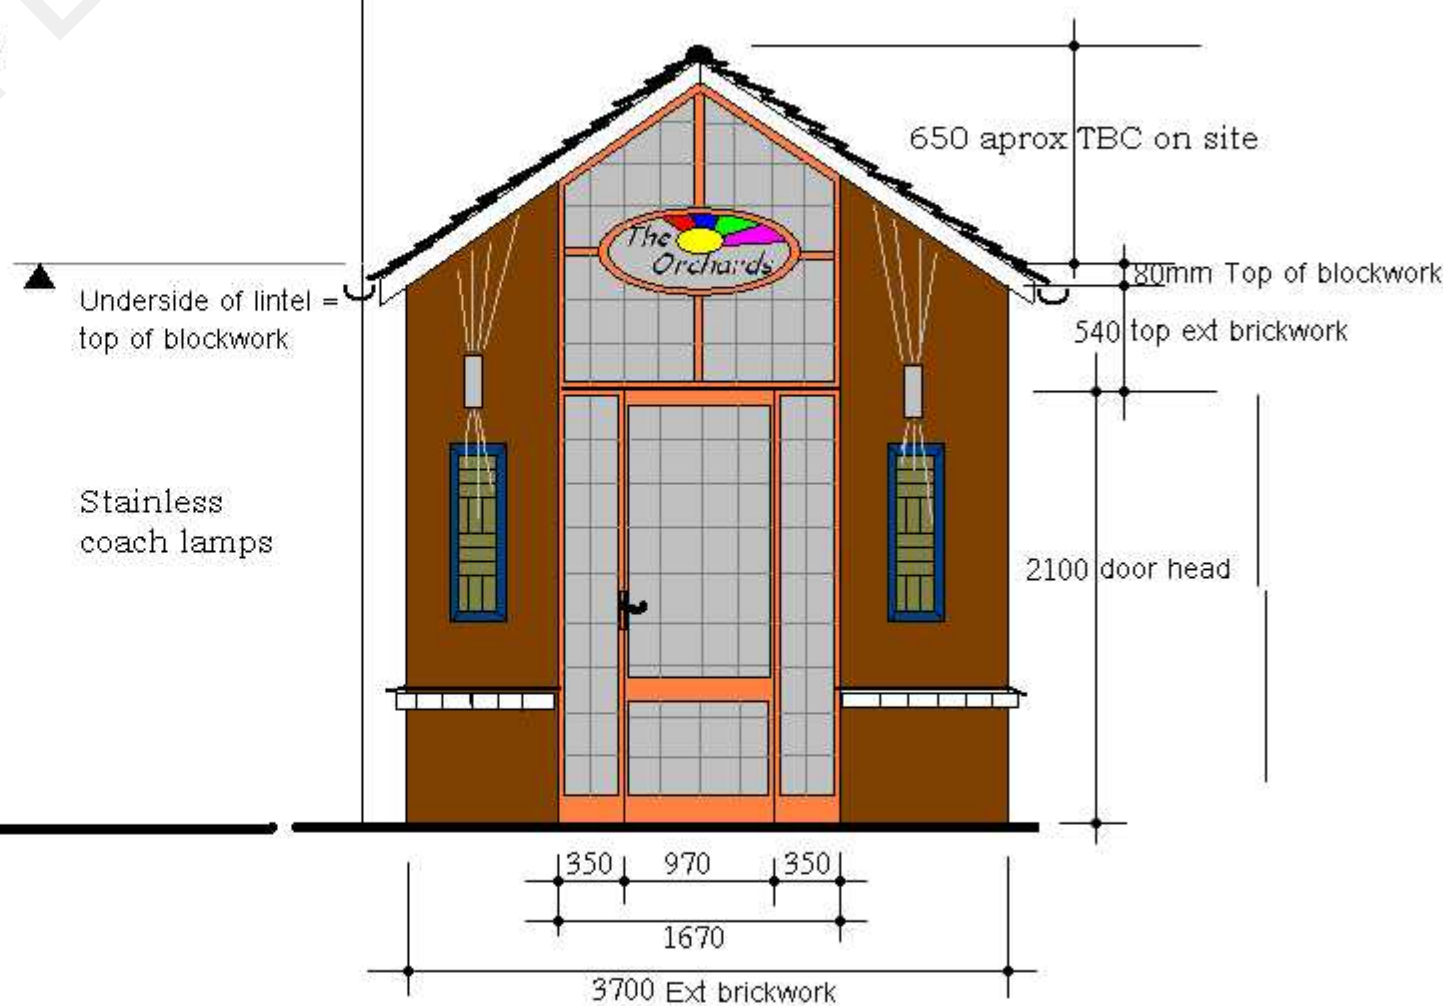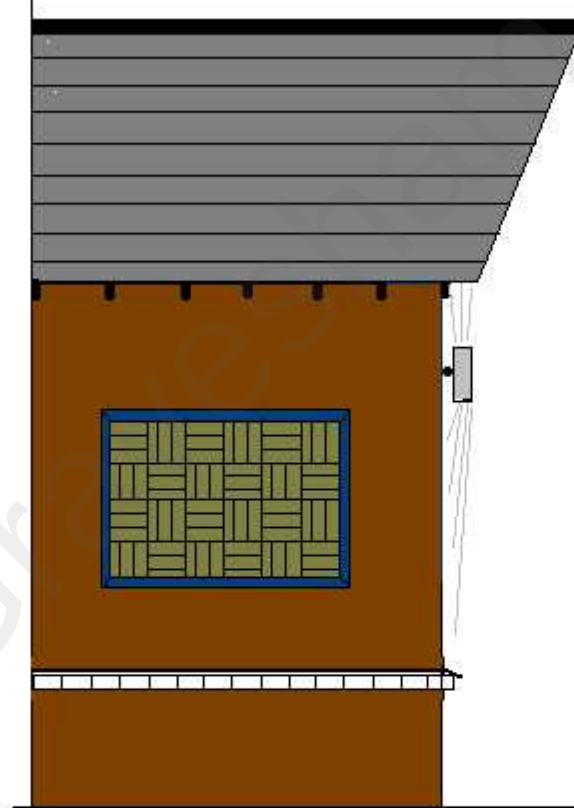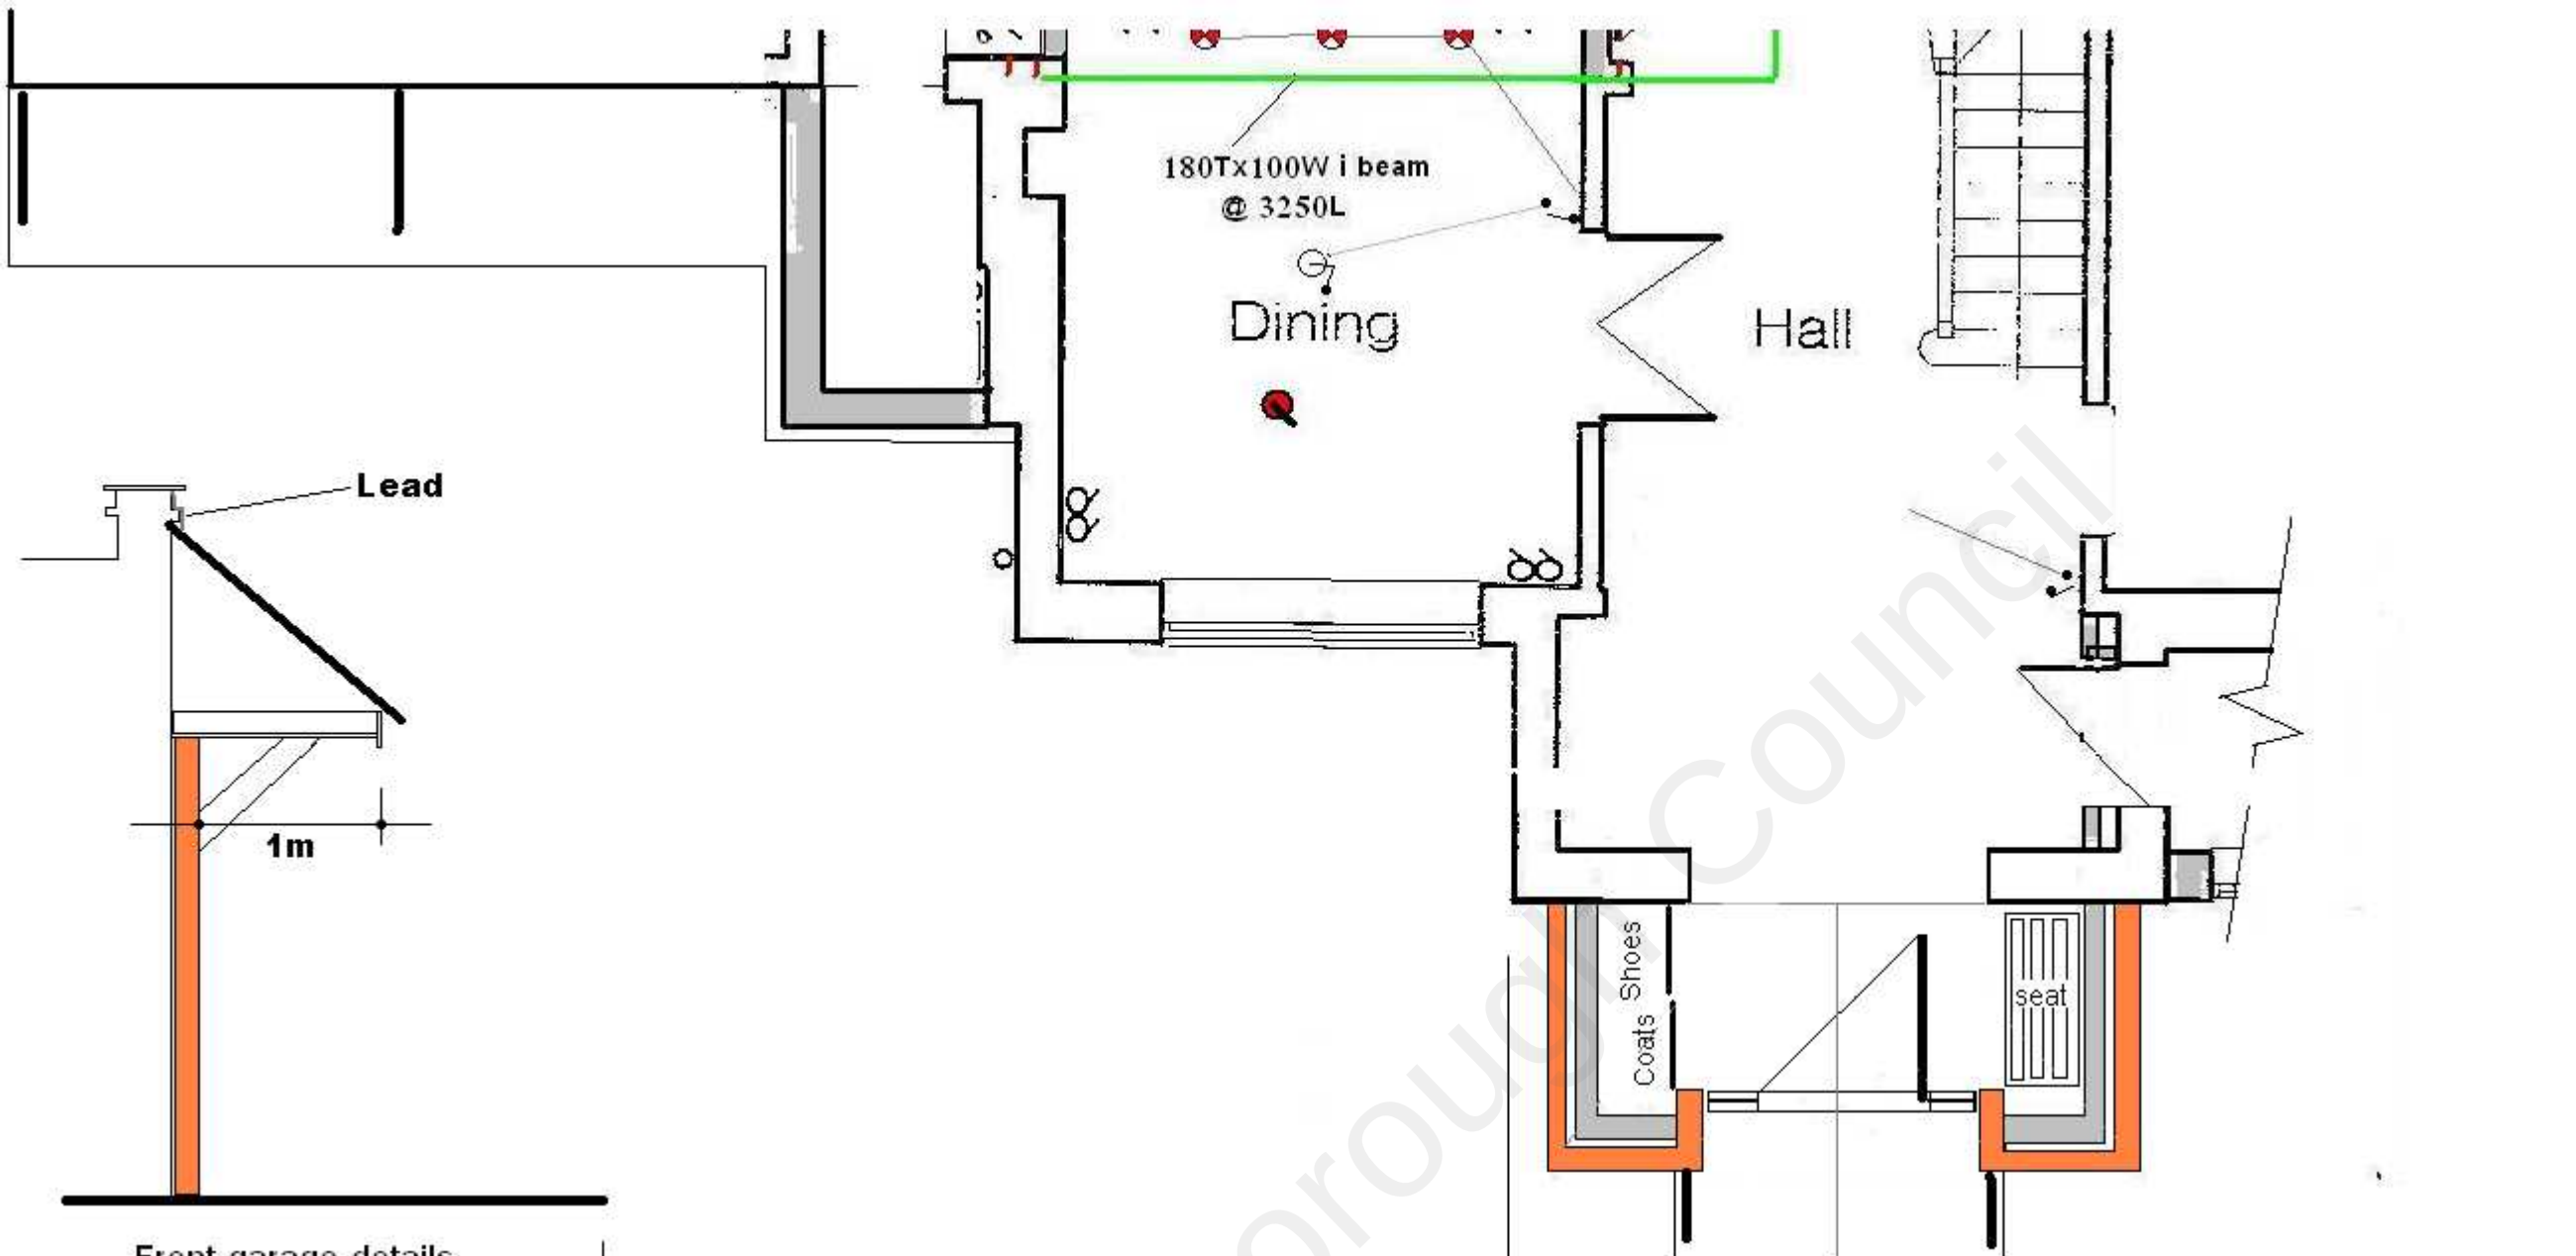

Mr Singh			
Proposed porch Rev A			
1:50	April 09	SF	PRO/003
PRO BUILD (Kent) Ltd Probuild House, Bysingwood Rd, Faversham, kent 01795 590064 salesatprobuild@aol.com			

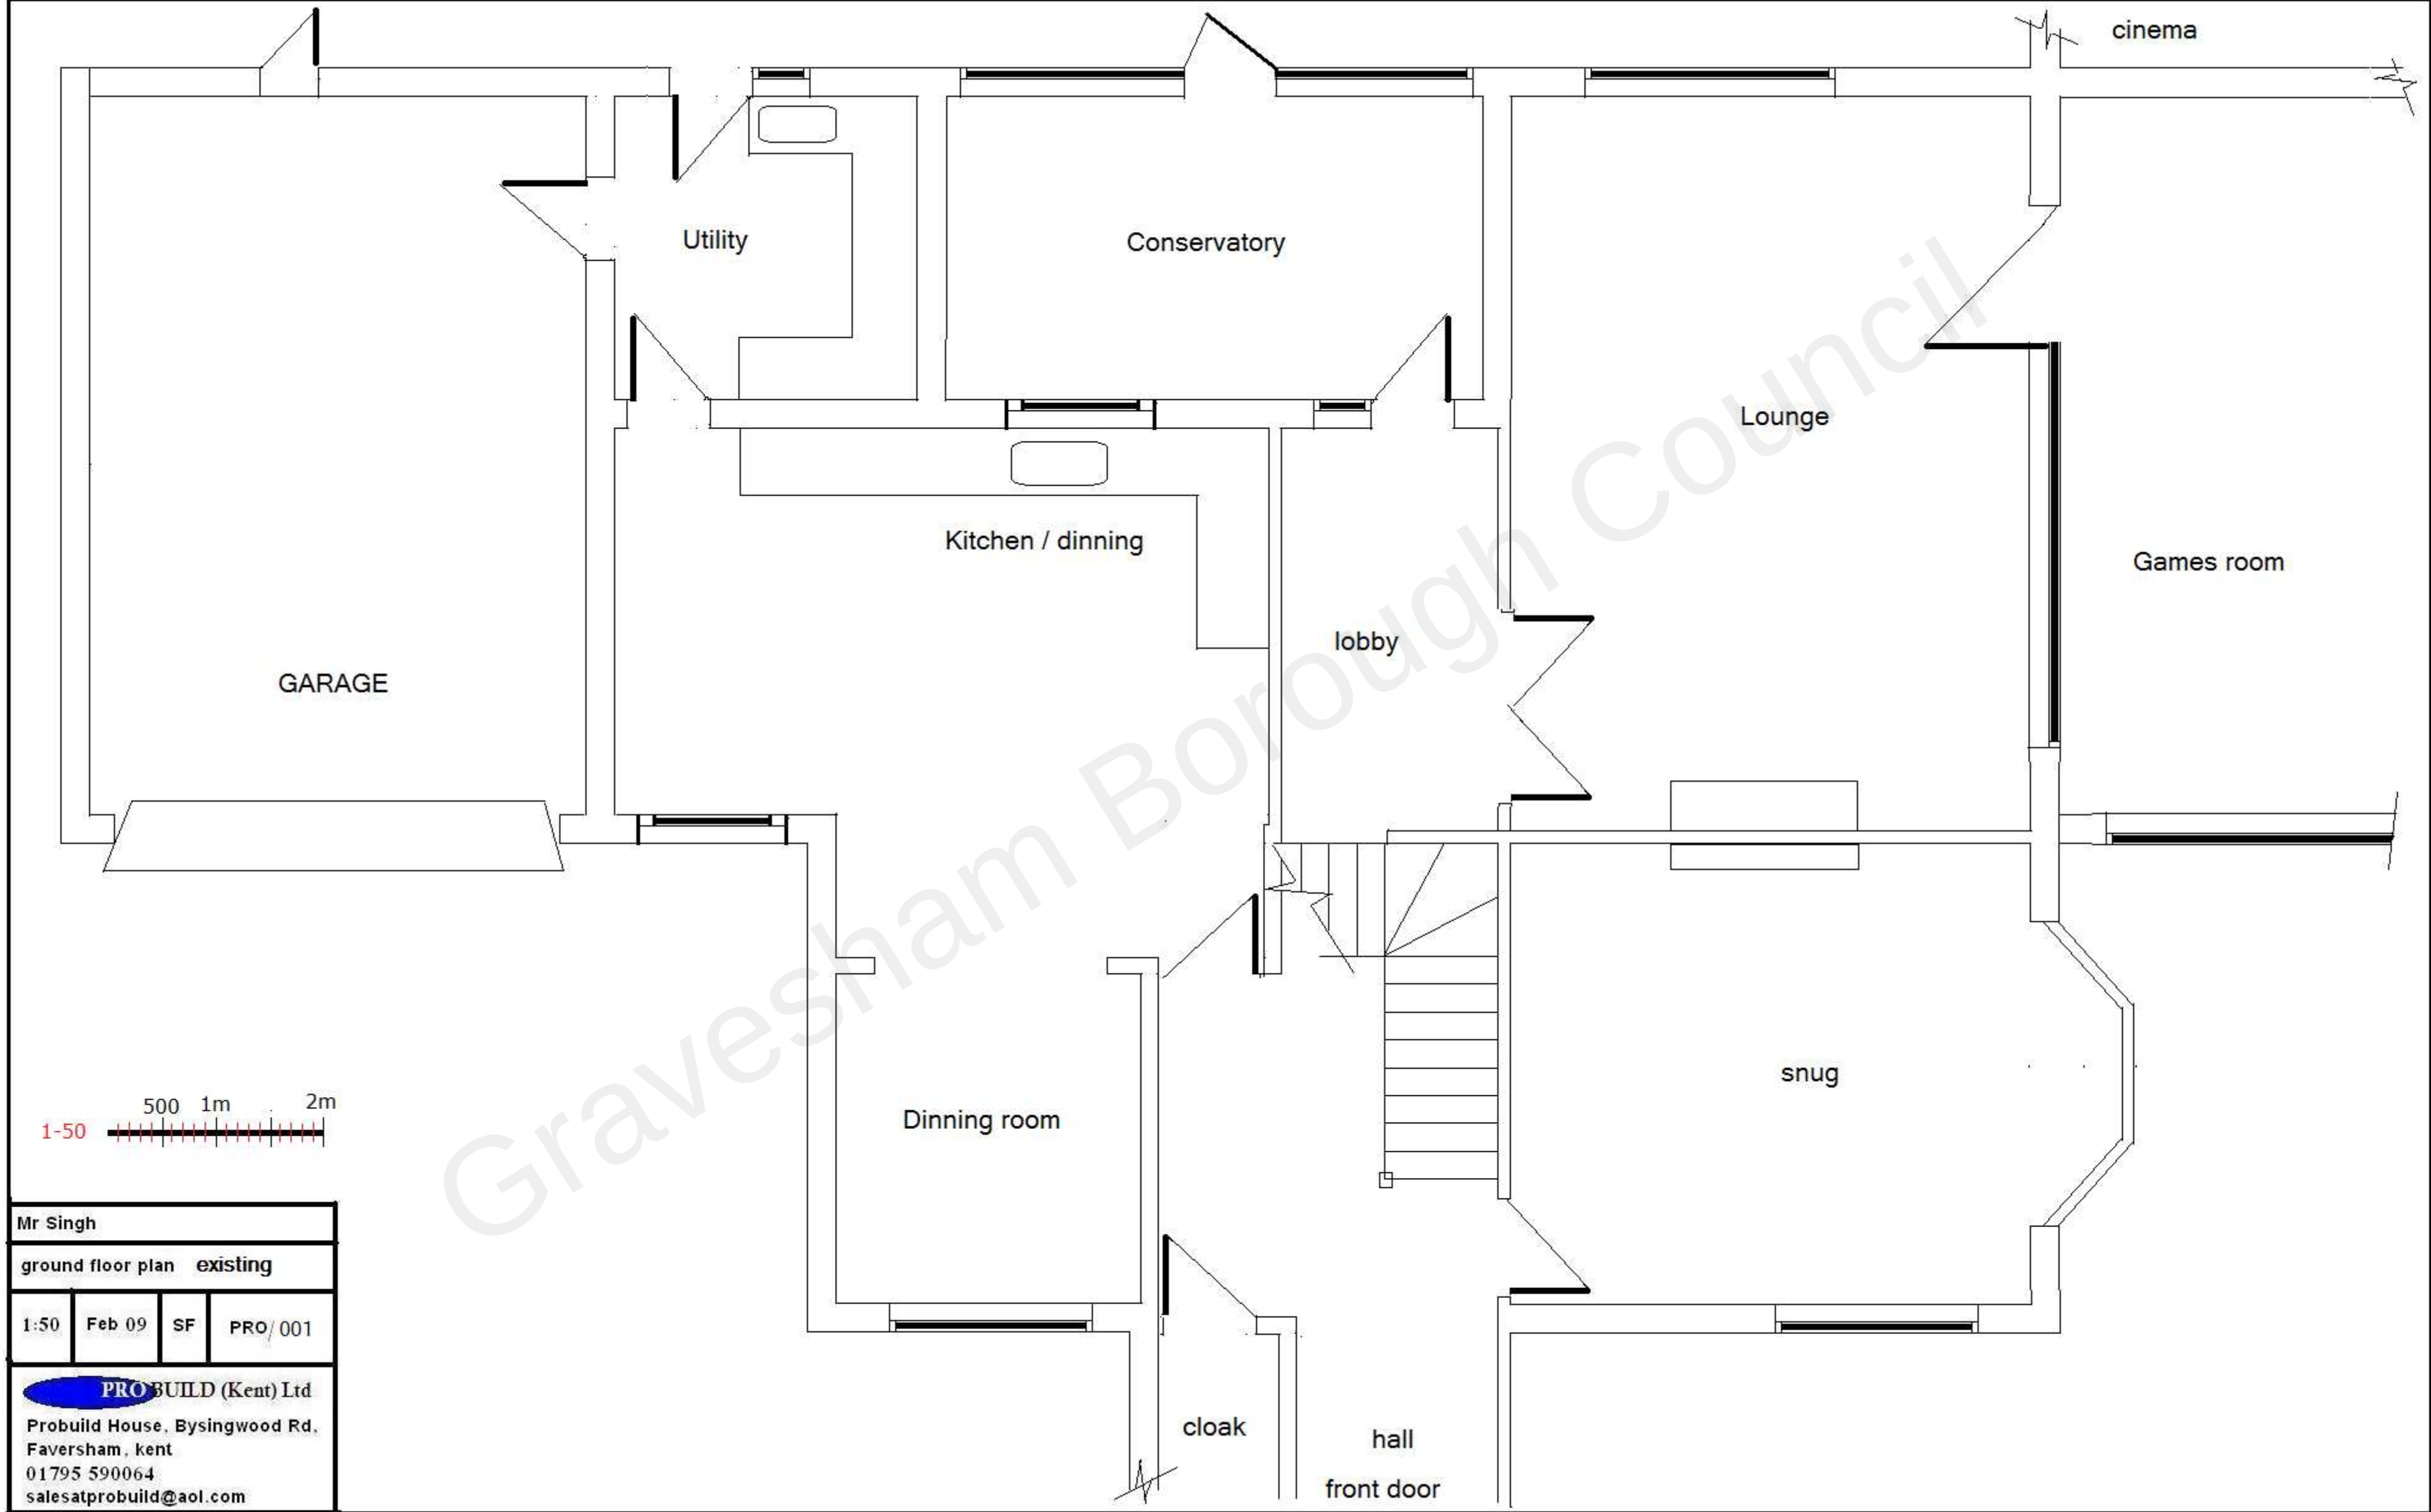

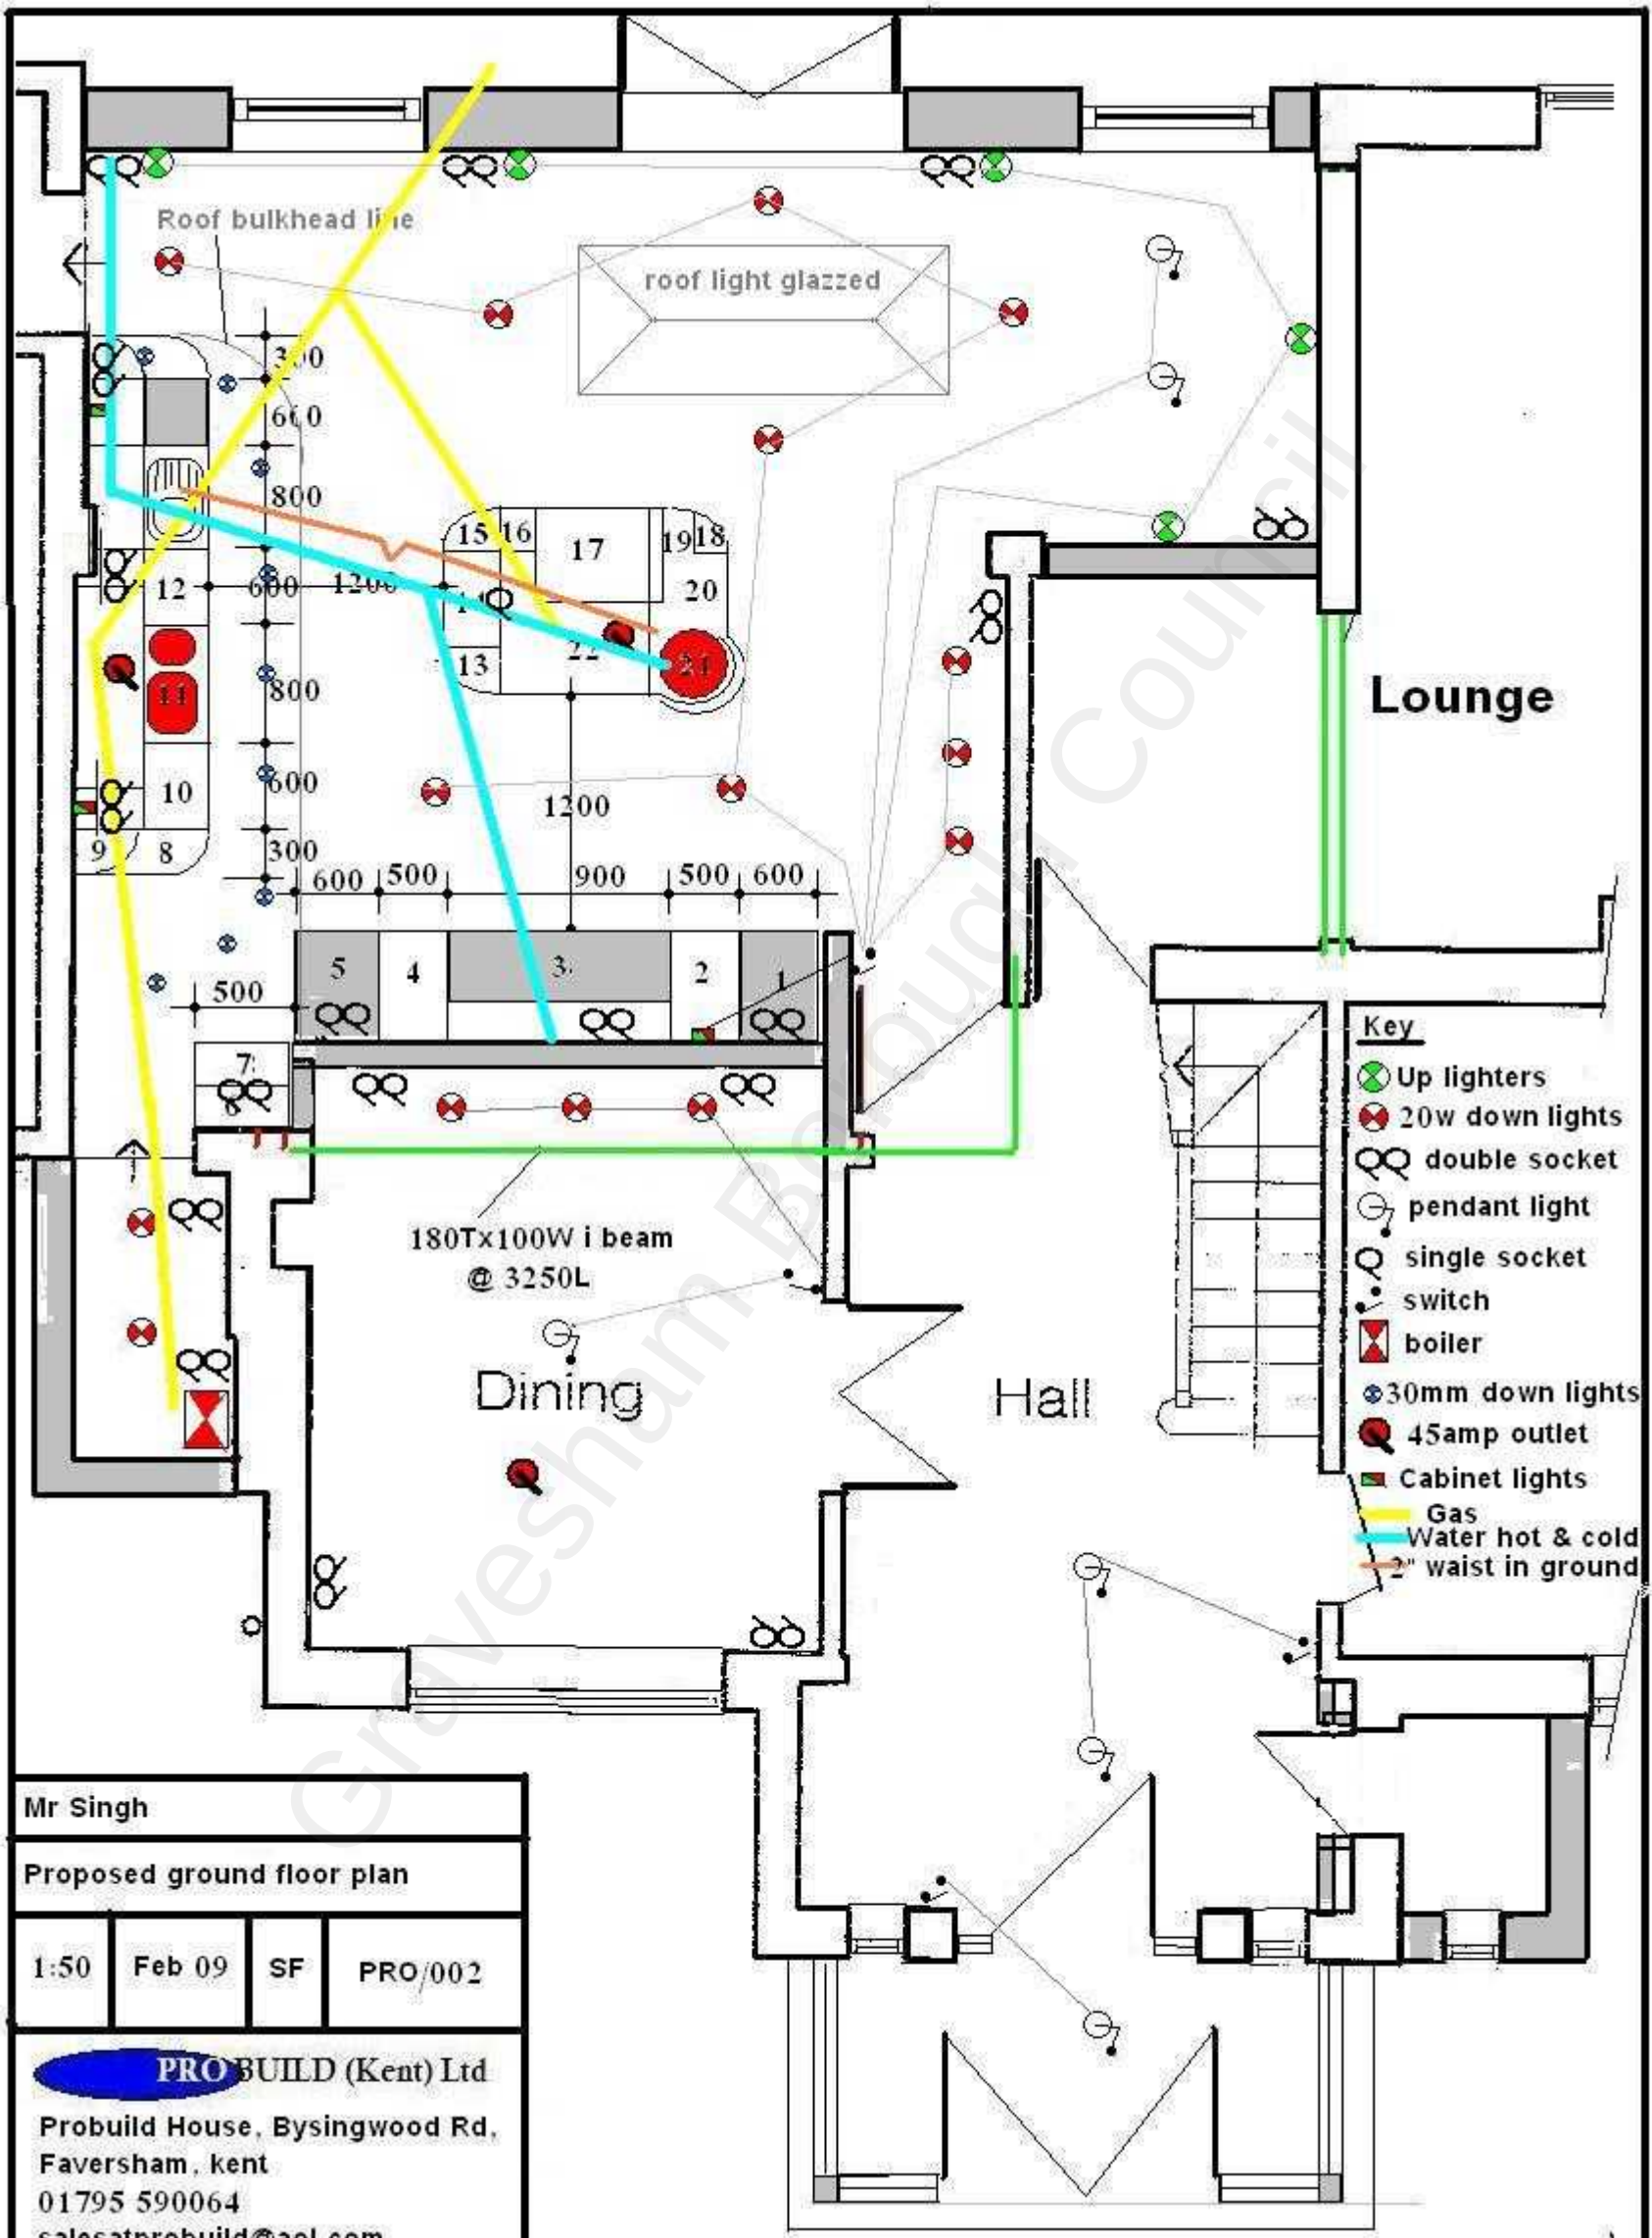



Mr Singh			
Proposed ground floor plan			
1:50	Feb 09	SF	PRO/002


PRO BUILD (Kent) Ltd

Probuild House, Bysingwood Rd,
Faversham, Kent

01795 590064
salesatprobuild@aol.com

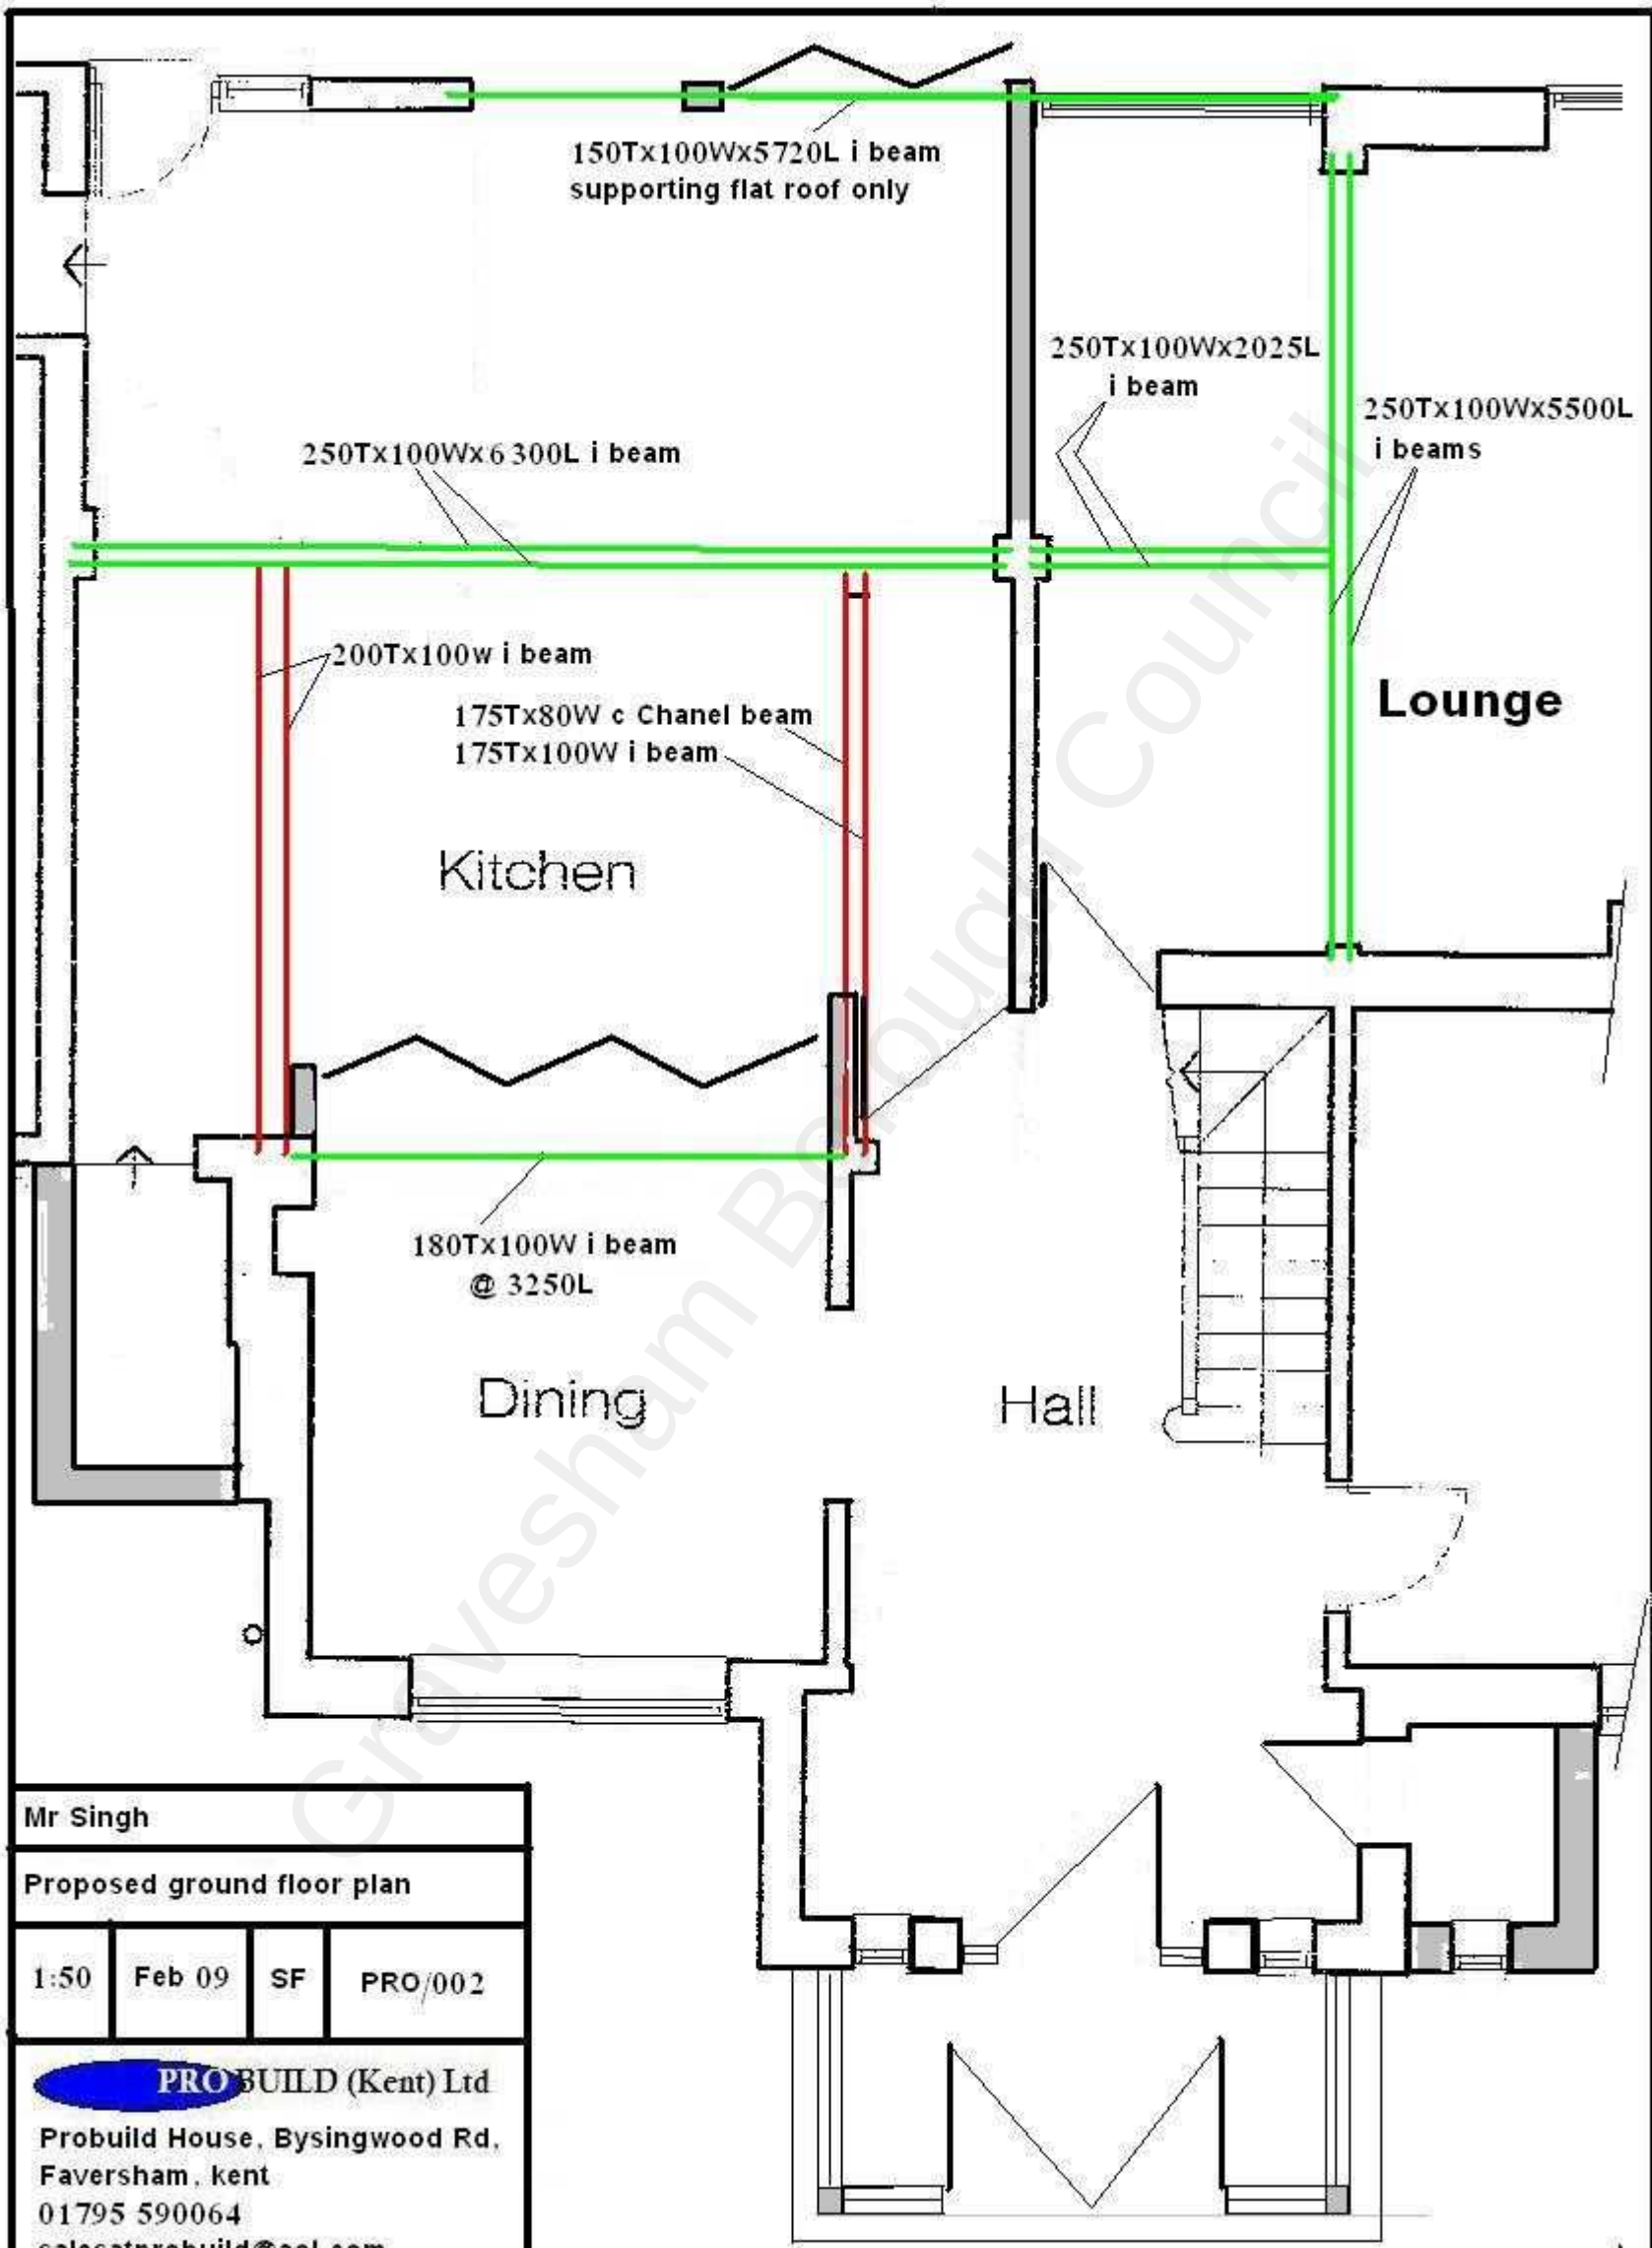

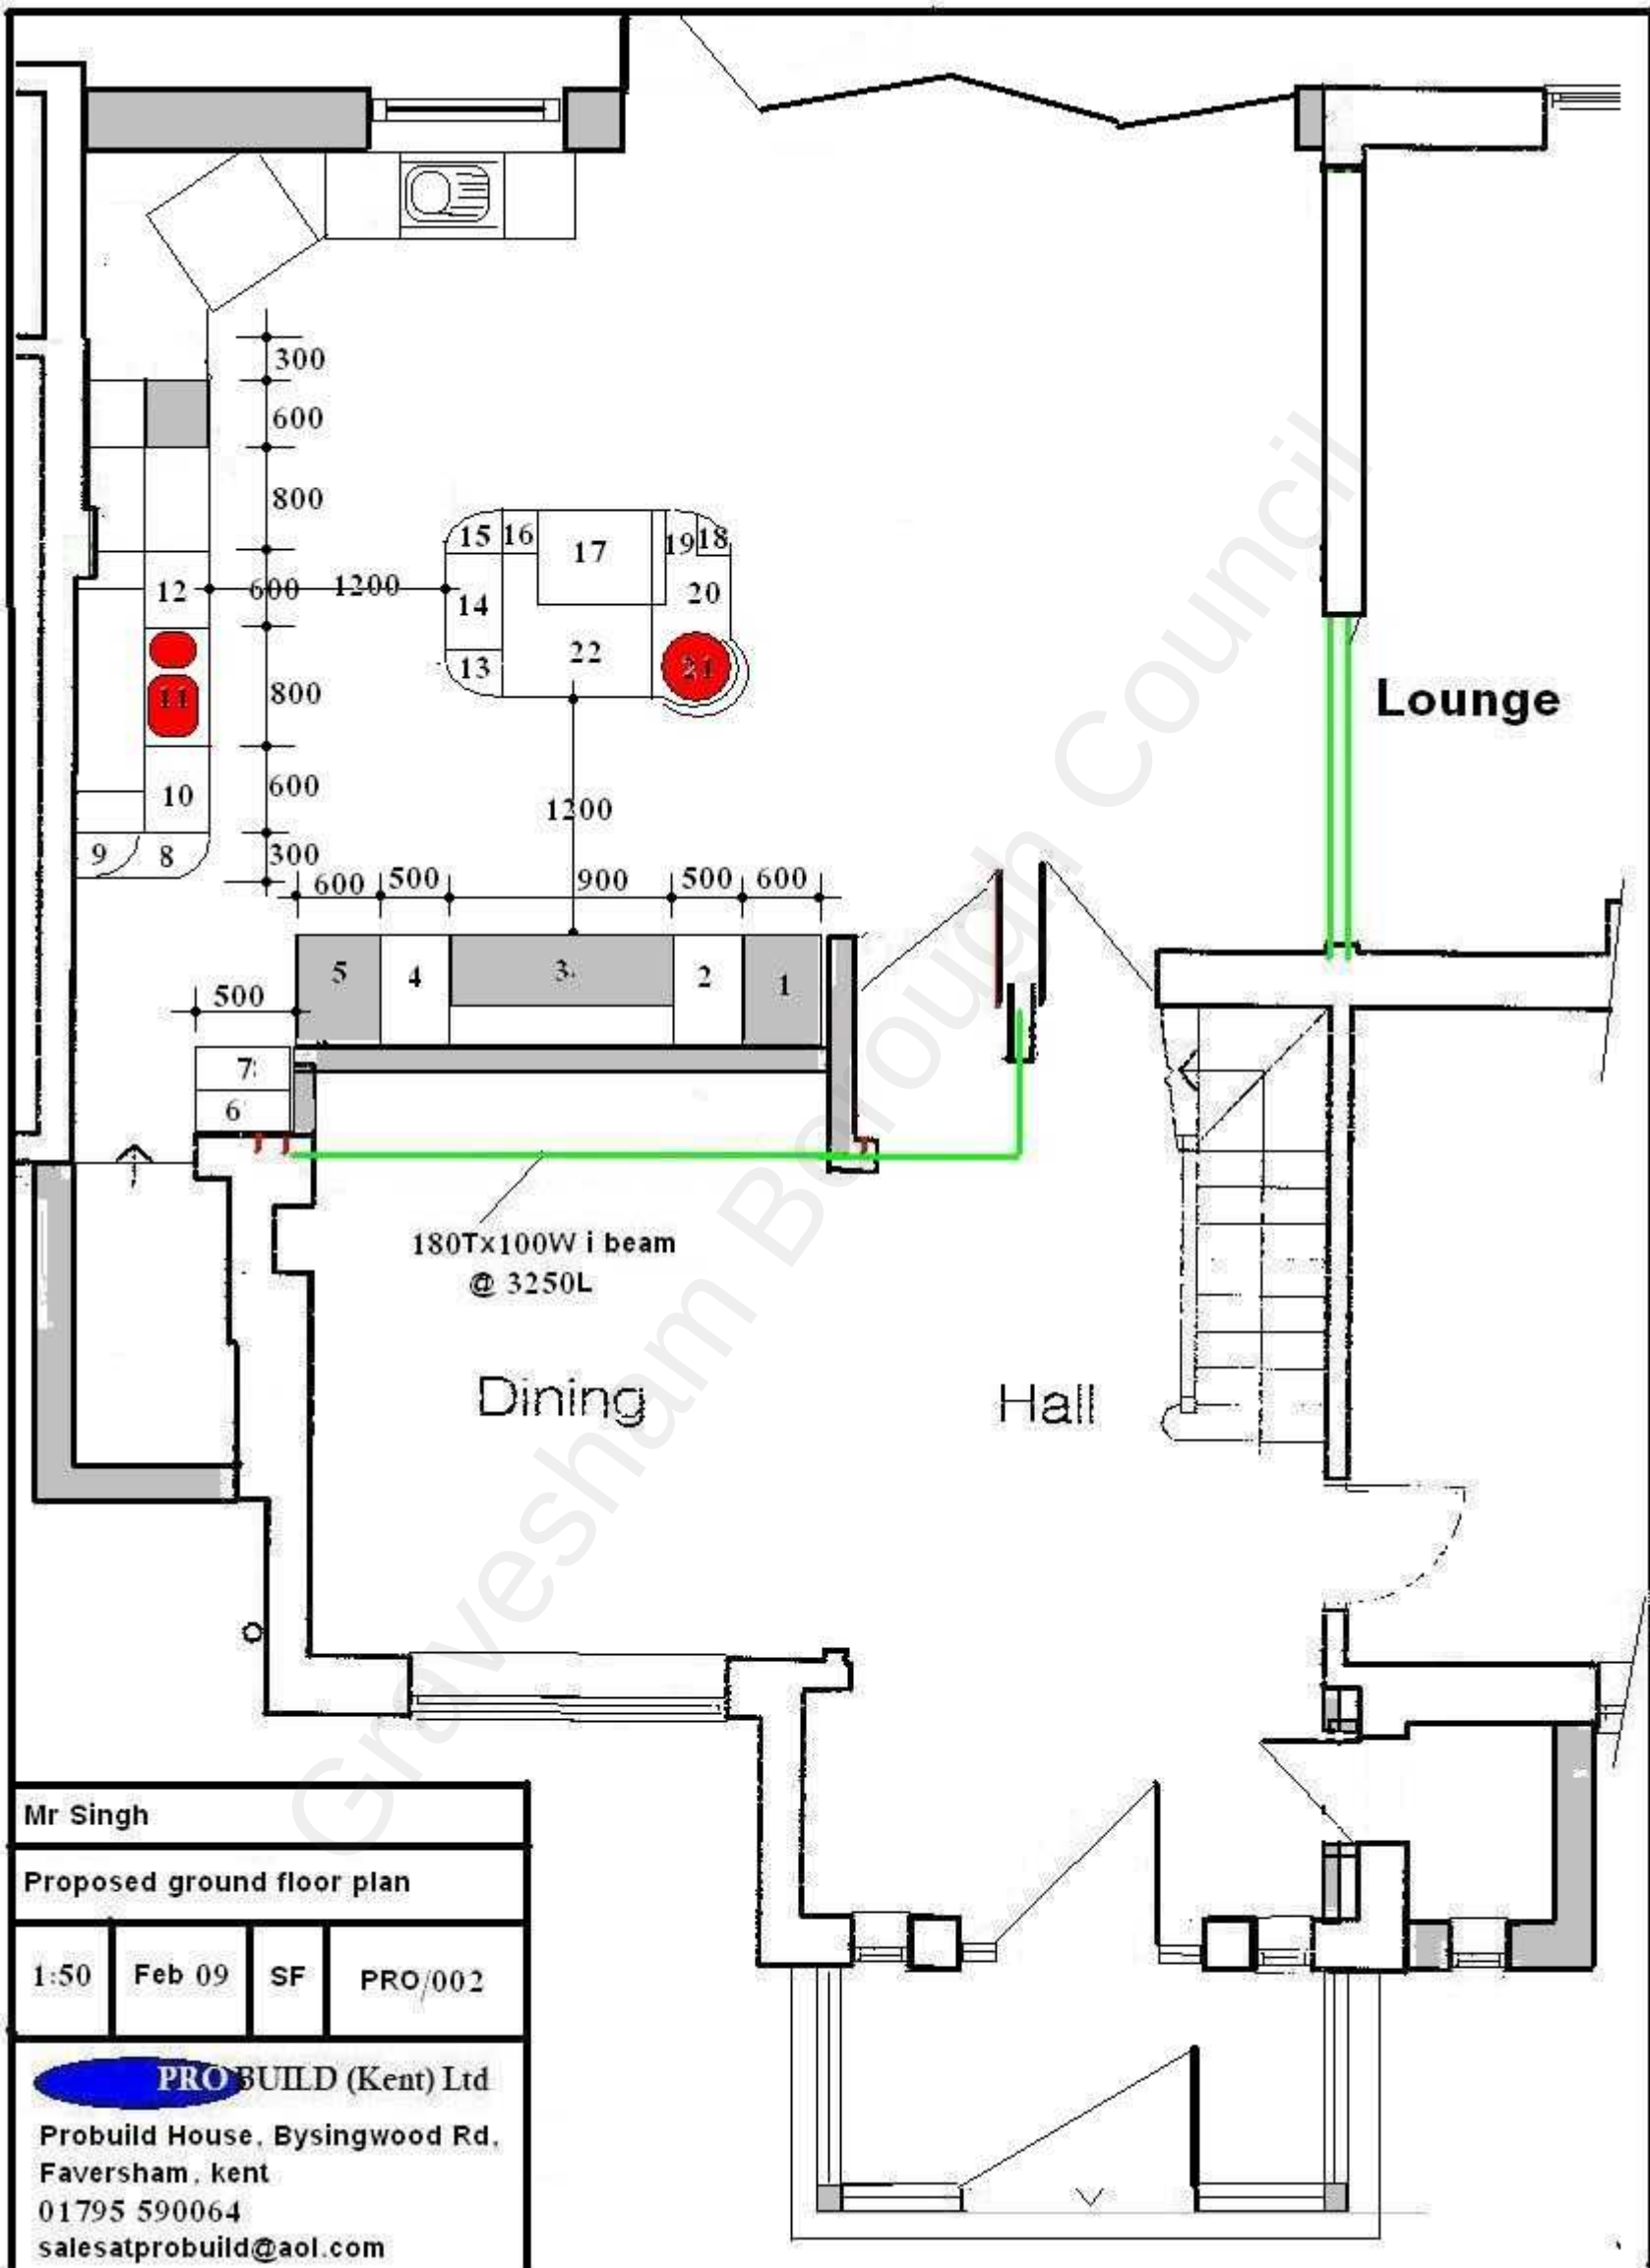

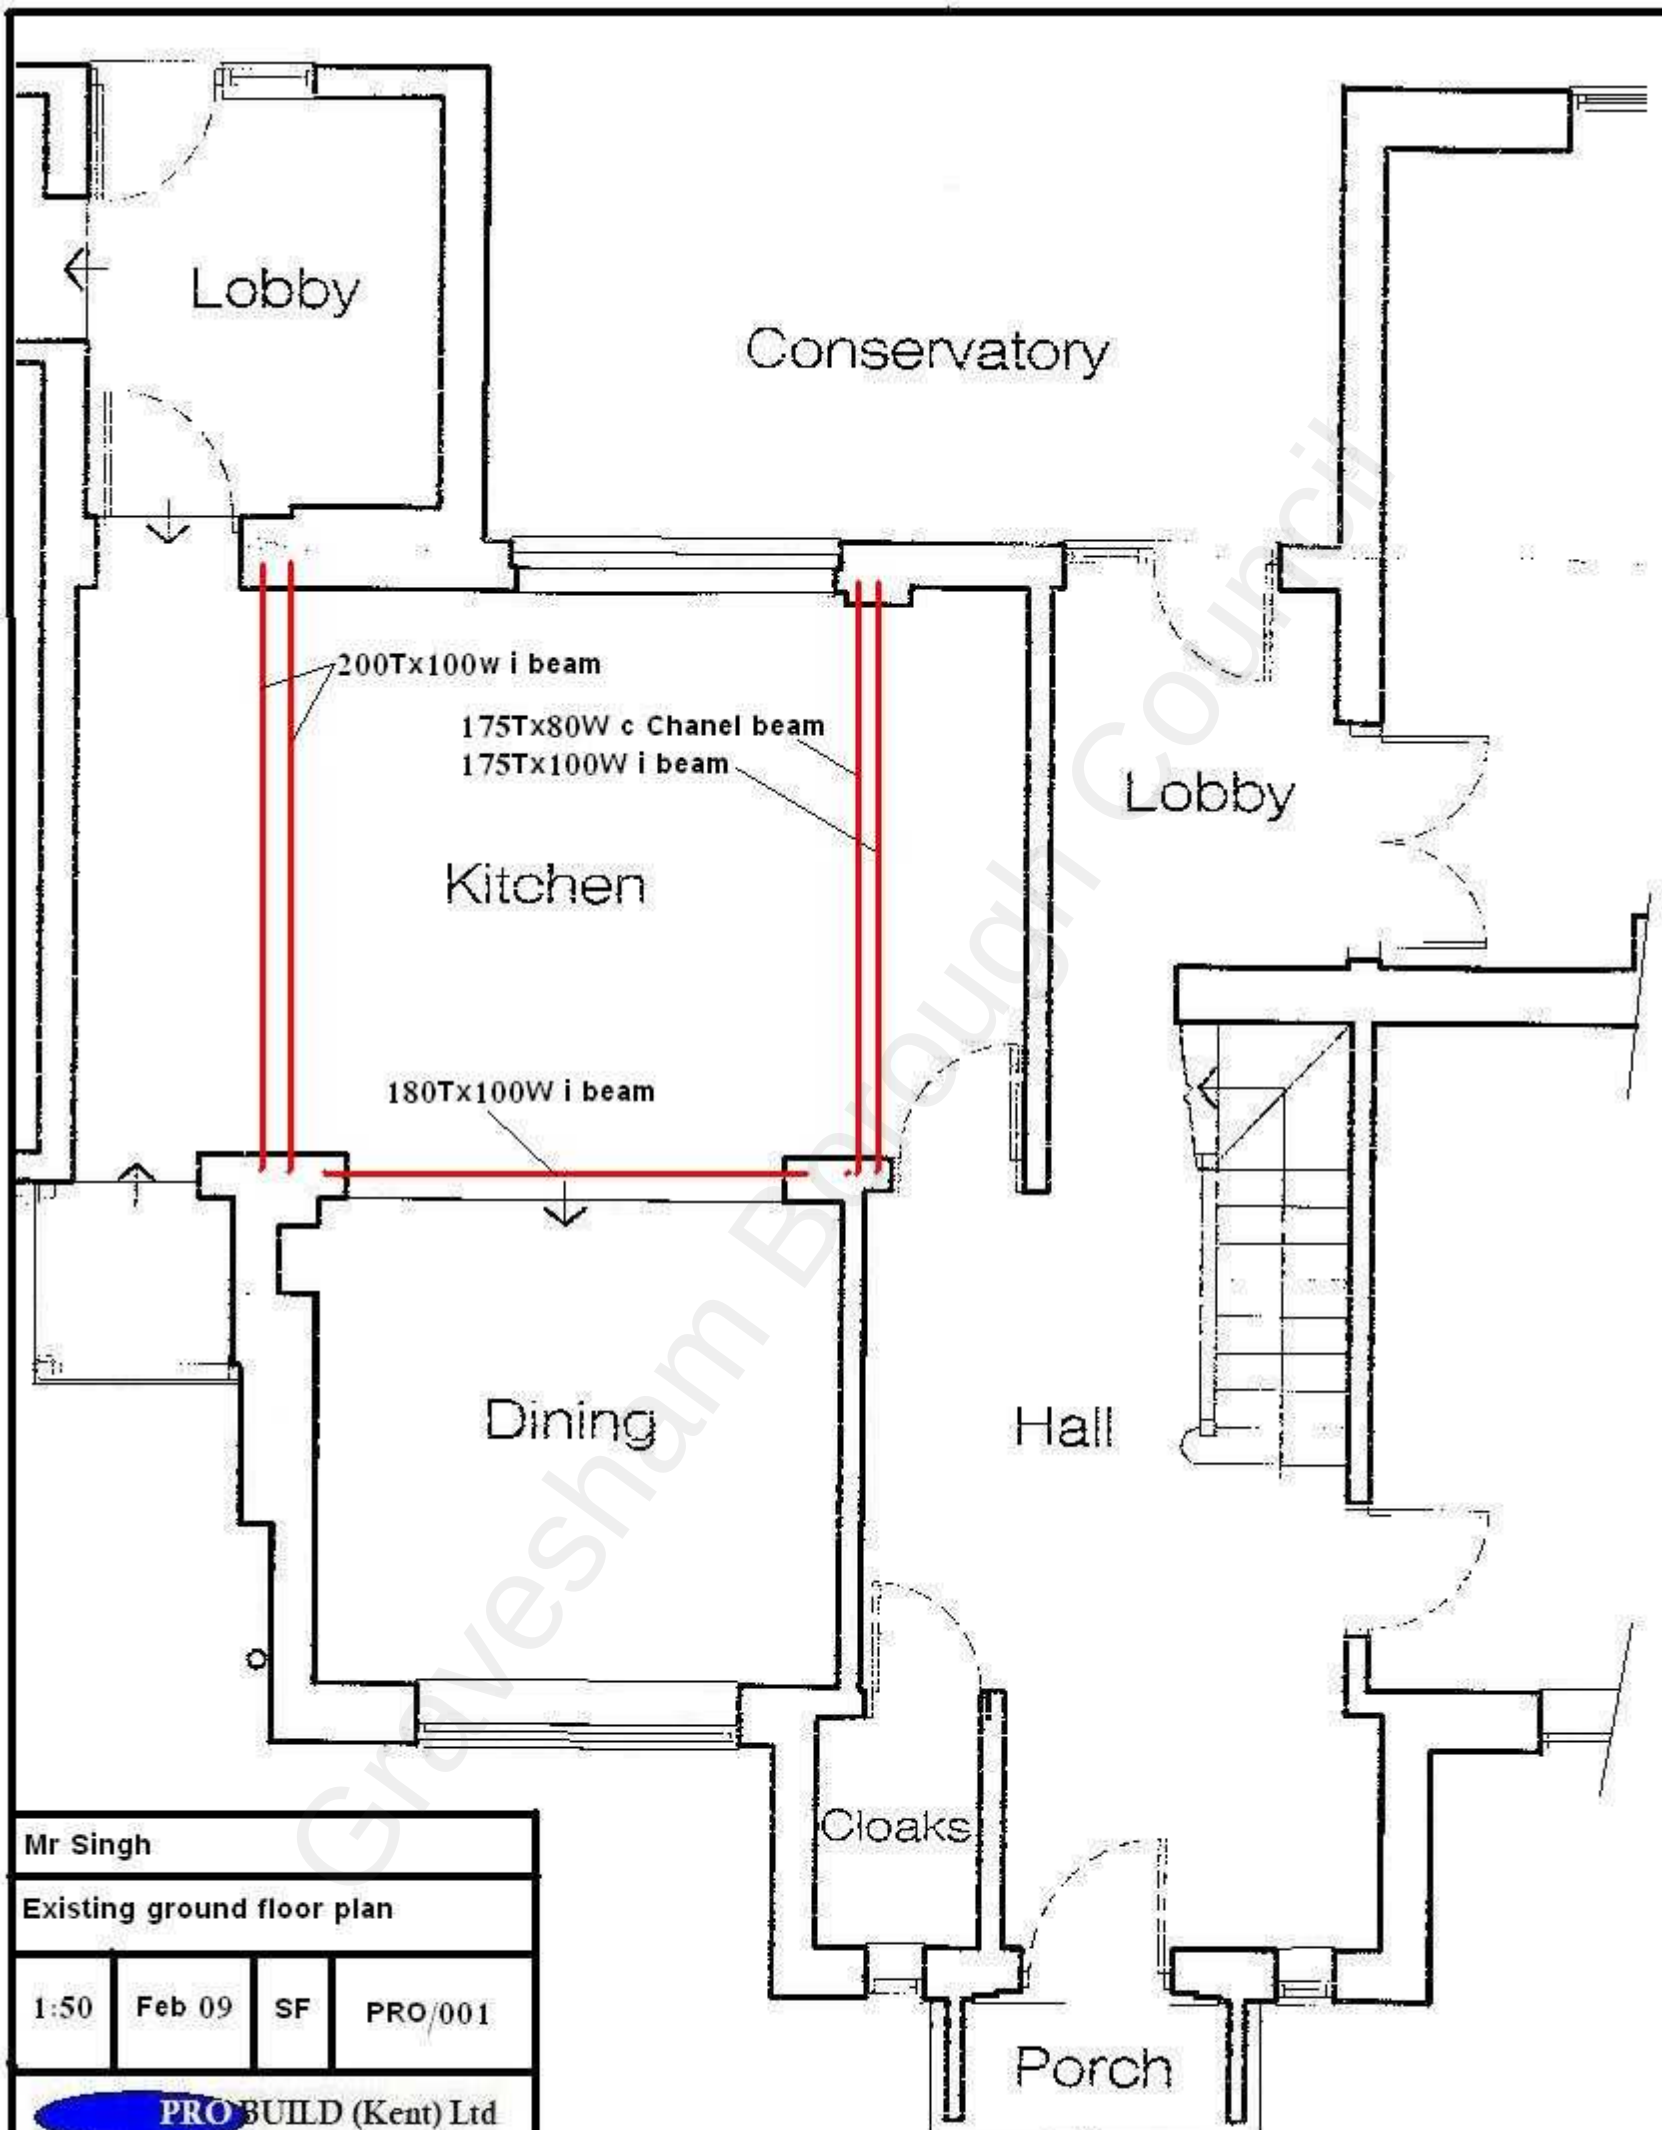

Mr Singh

Existing ground floor plan

1:50

Feb 09

SF


PRO/001


PRO BUILD (Kent) Ltd

Probuild House, Bysingwood Rd,
Faversham, Kent

01795 590064

salesatprobuild@aol.com

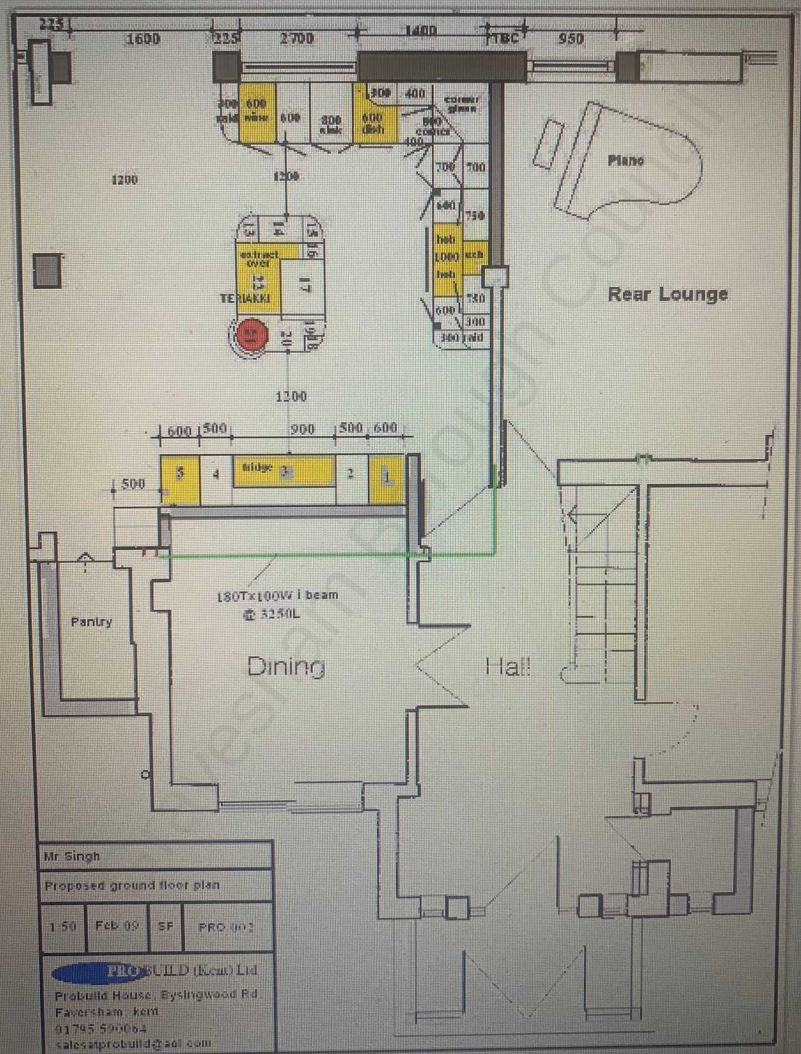

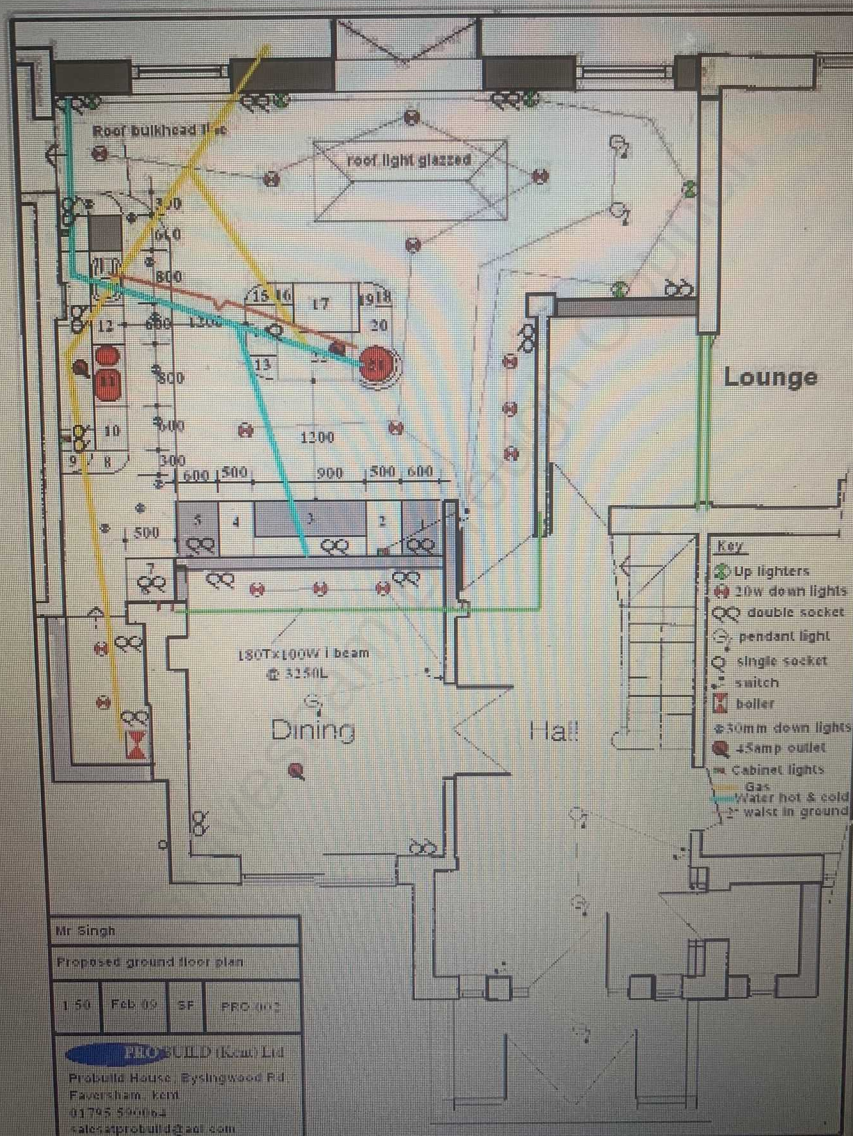

Mr Singh


Proposed ground floor plan

1.50 Feb 09 SF PRO (m)

PRO BUILD (Kent) Ltd

Probuild House, Bysingwood Rd,
Faversham, Kent
01795 590664
sales@probuild@aol.com

Slide show

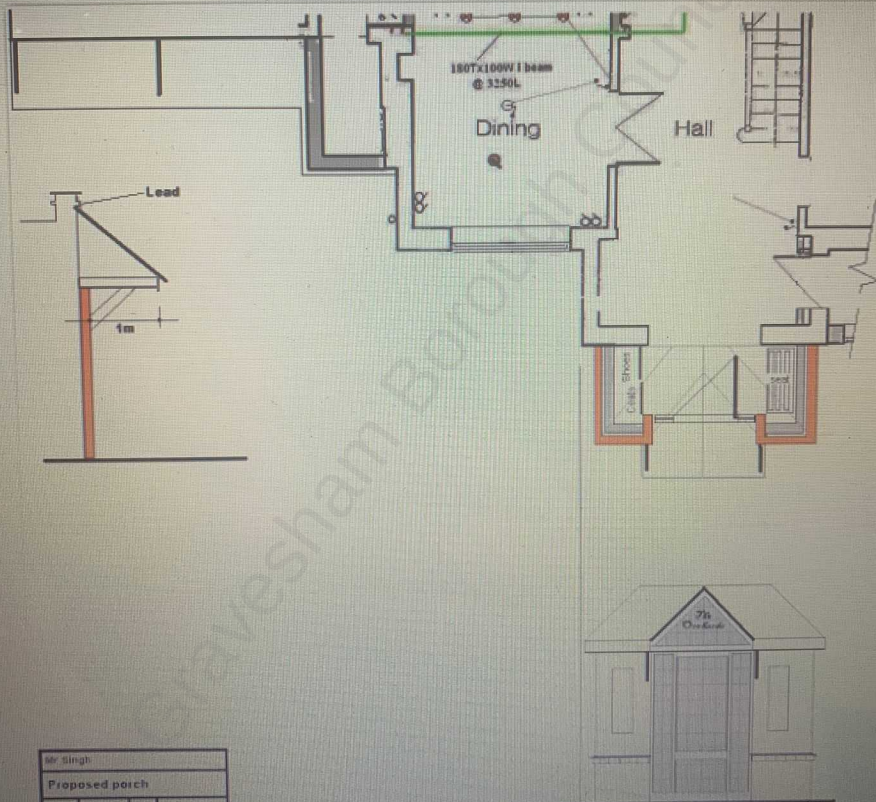

Mr Singh			
Proposed porch			
1.50	845.00	5P	PRQ-002
PRO BUILD (Kest) Ltd Probuild House: Rylingwood Rd Faversham, Kent G17 9A Simons sales@probuild.co.uk			

Slide show



Navigation icons: back, forward, home, search, and close.



acer