

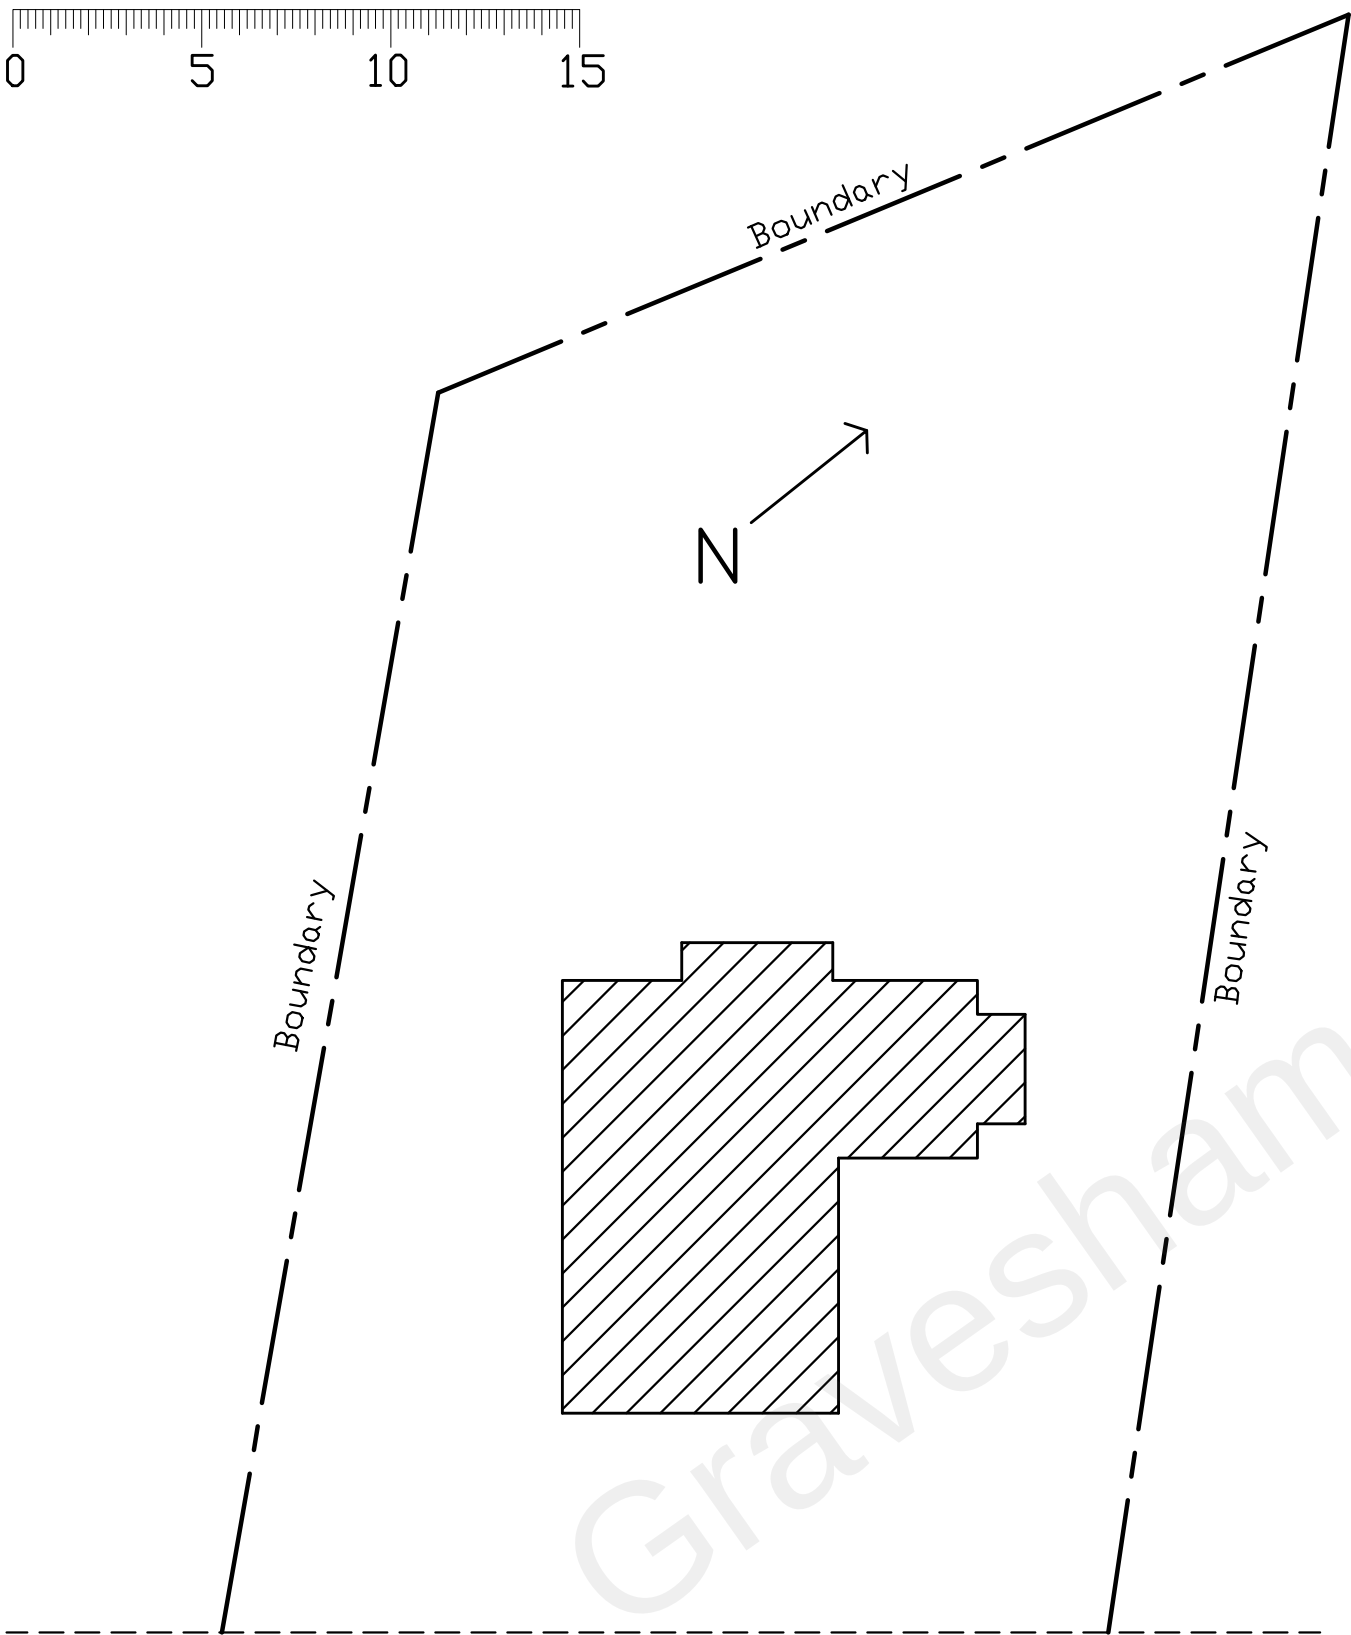


Scale:- 1:200

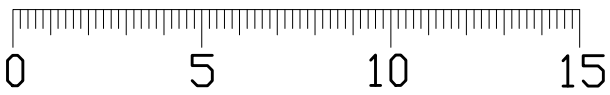

Existing Plan

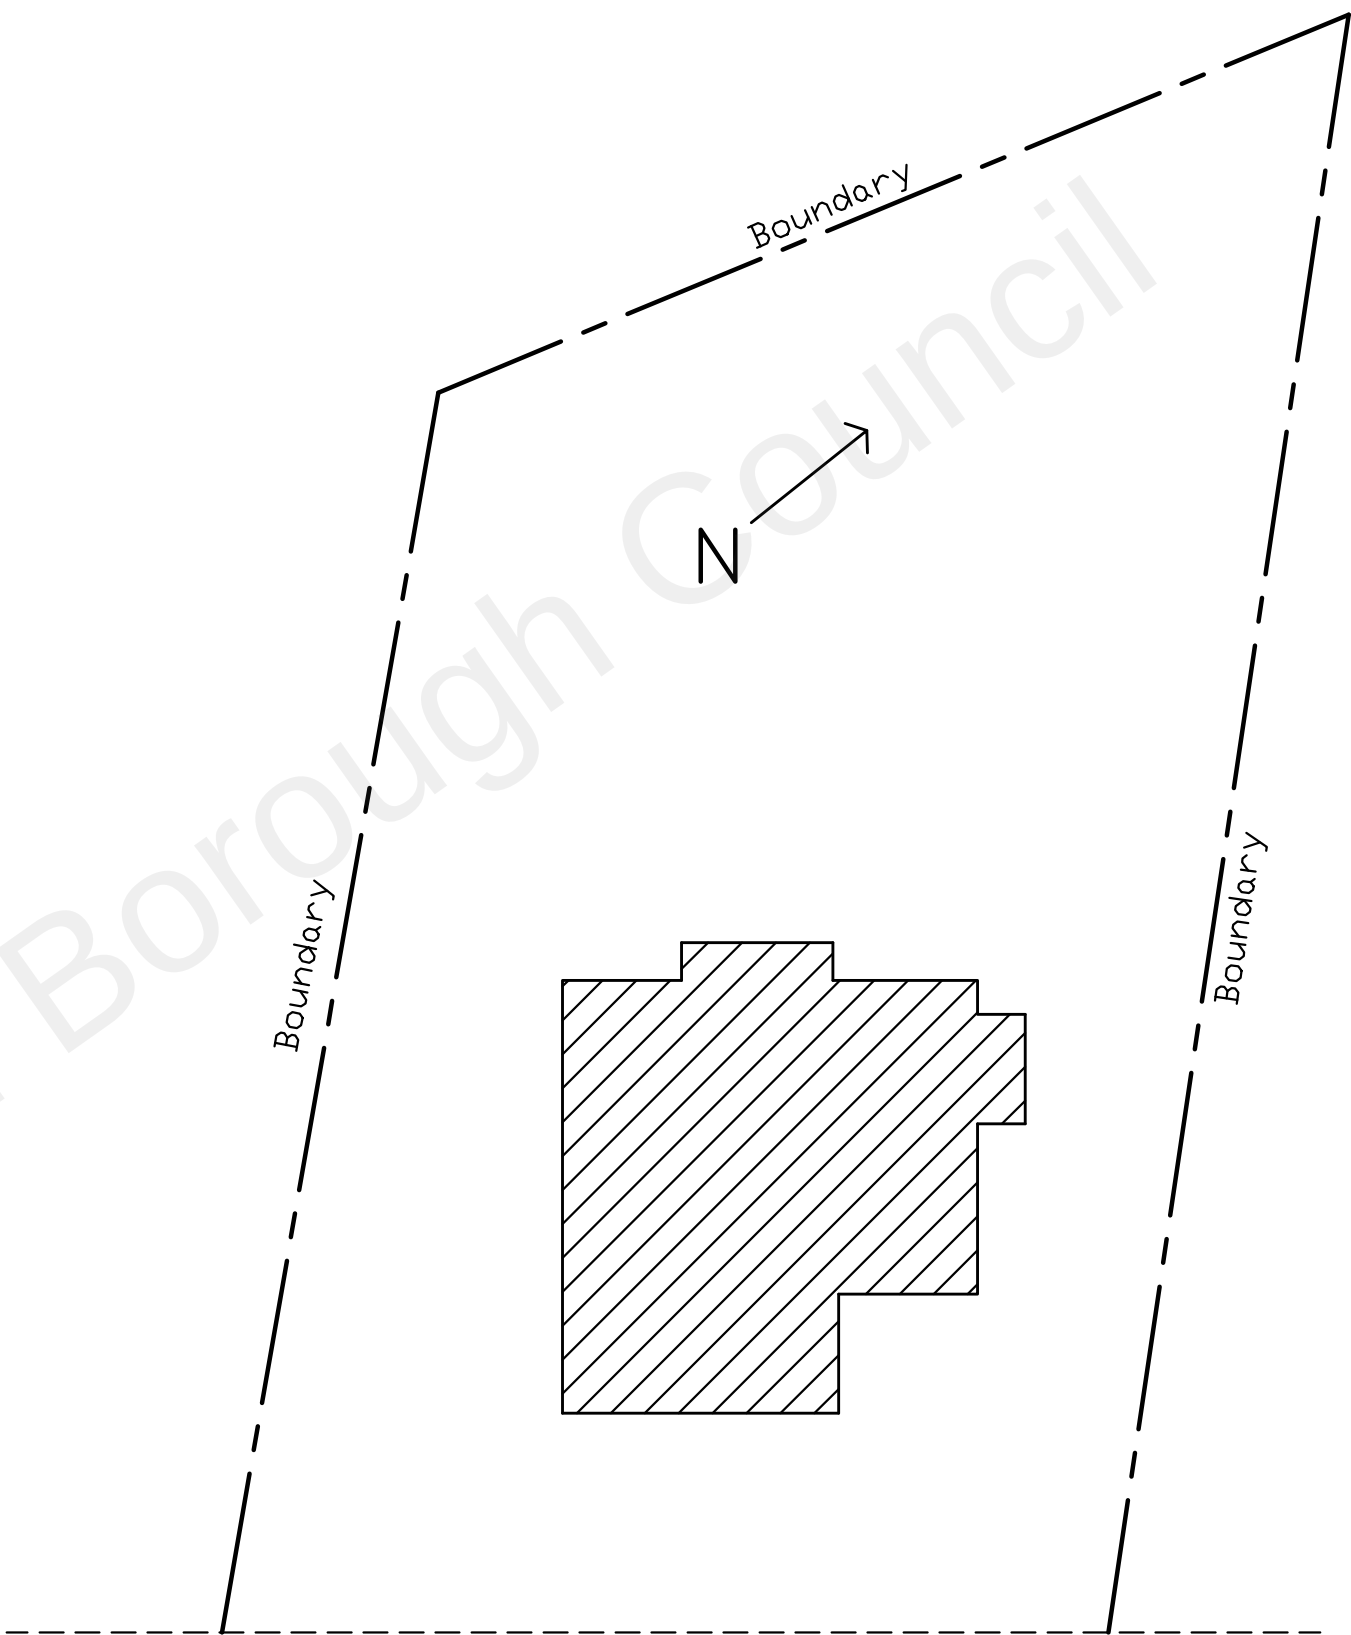

Proposed Plan

All Items, Notes, Dimensions & General Design Contained On This Drawing Are For Guidance Purposes Only. Nominated Builder Or Person Responsible For The Project Should Make A Thorough Check Prior To Commencement Of Works Against Site, Drainage Service Drawings, Current Building Regulations, British Standards & Codes Of Practice. The Originator (sJo) Will <u>Not</u> Accept Any Liability For Mistakes That Could Occur.	For:- Mr & Mrs Farrington 27 Upper Avenue Istead Rise Kent DA13 9DA	Proposed	Scale 1:200	Size A4	Drawn sJo
		Block Plan	Drawing No. 2210/01/BP		
			Revision	A	