




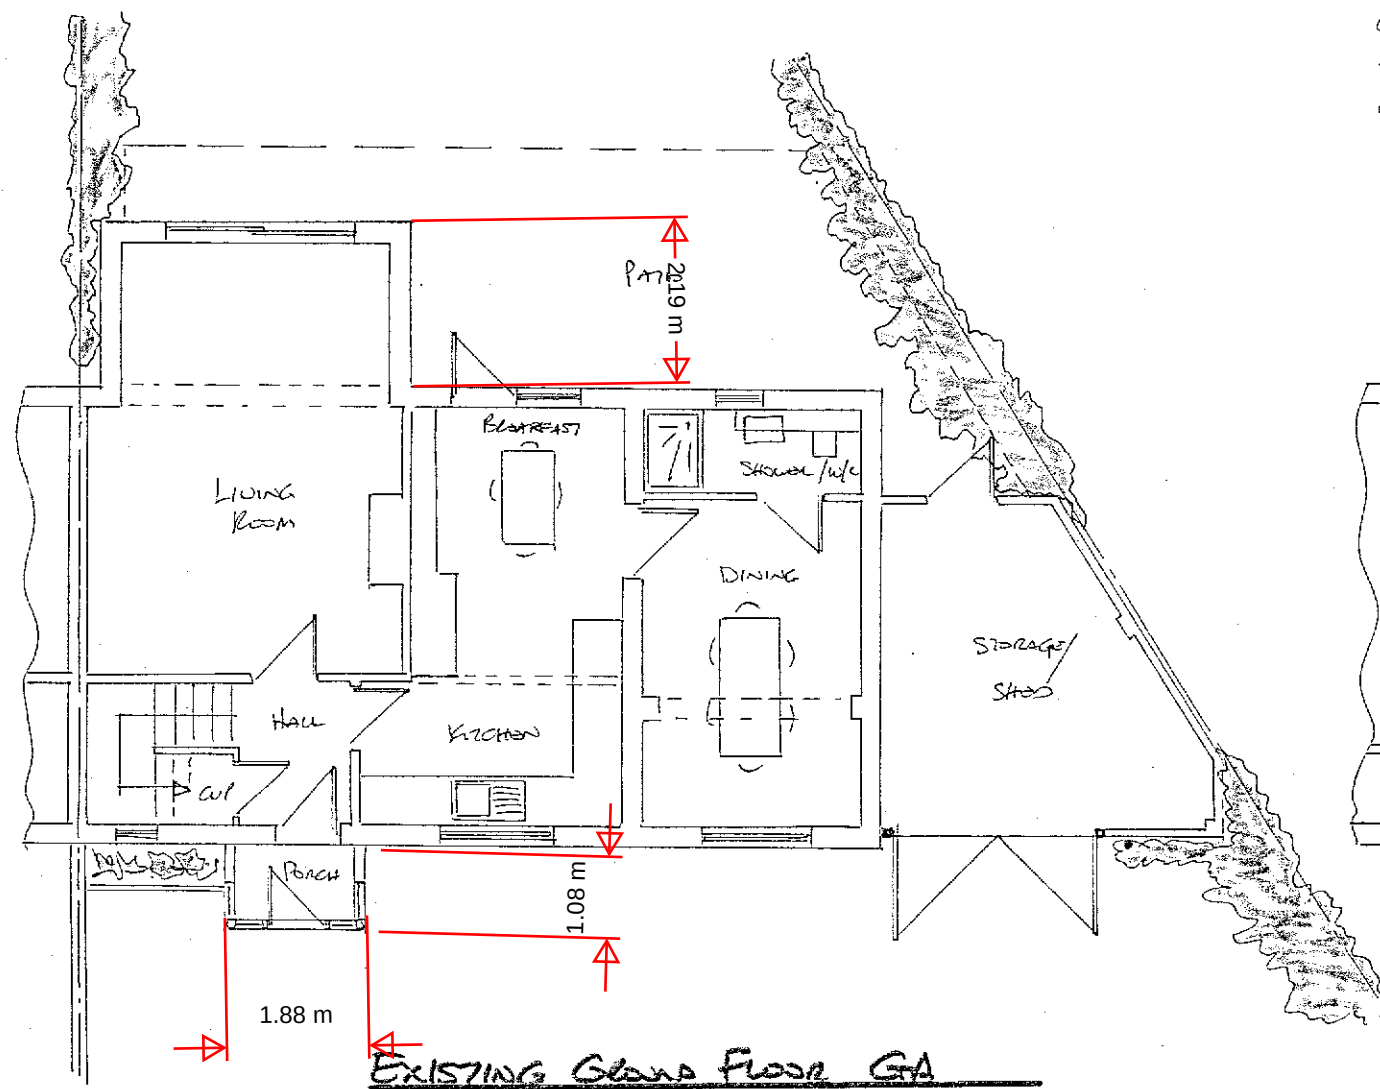


EXISTING GROUND FLOOR GA

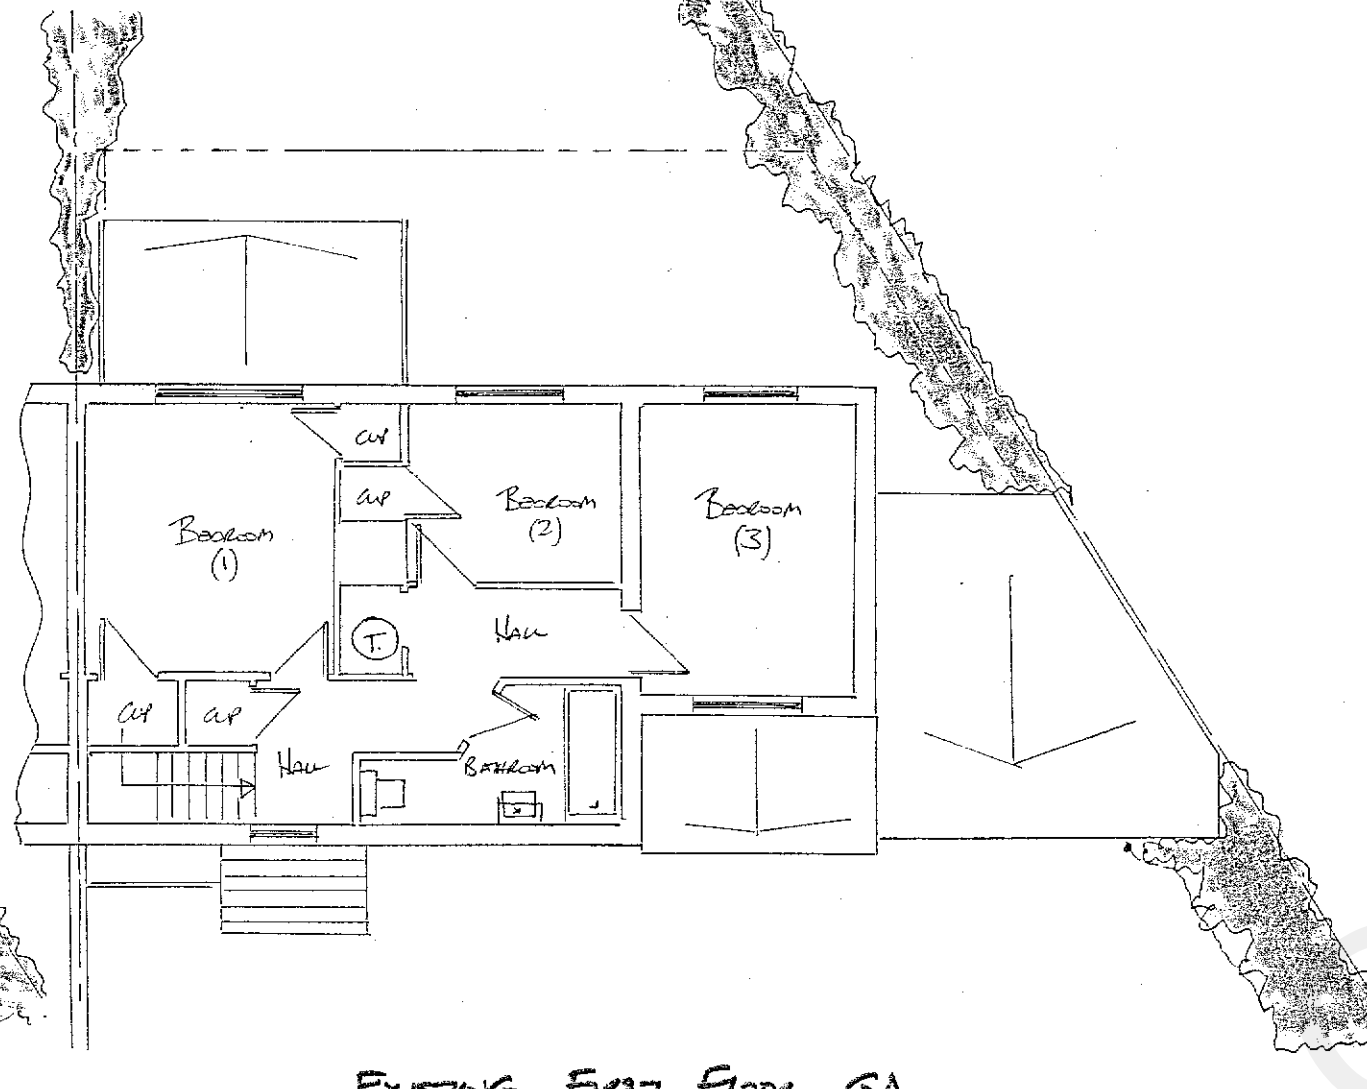


EXISTING FIRST FLOOR GA

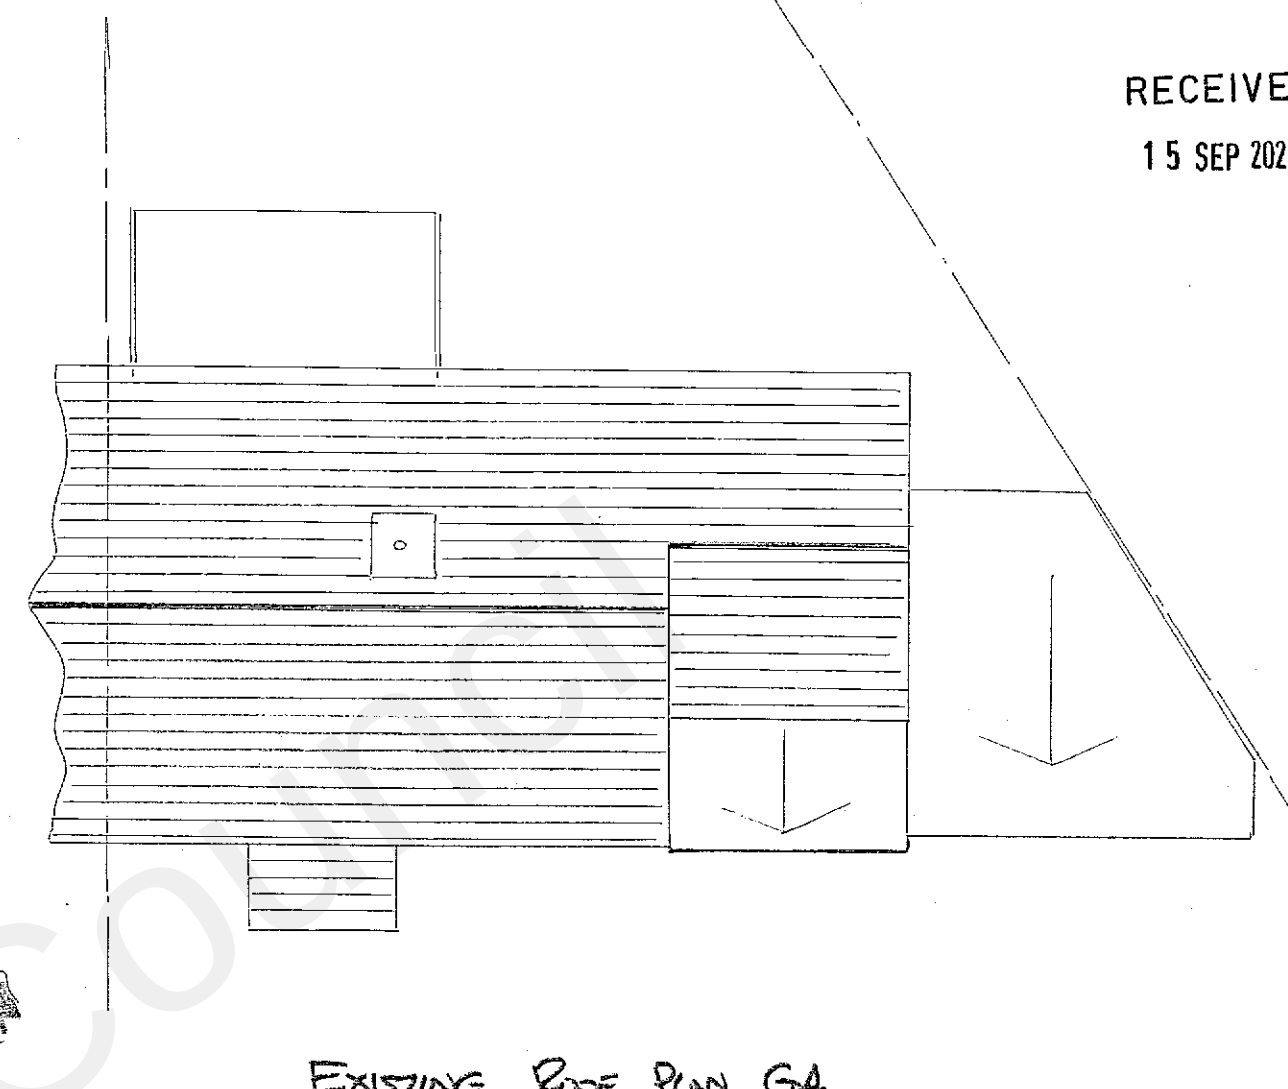

EXISTING ROOF PLAN GA

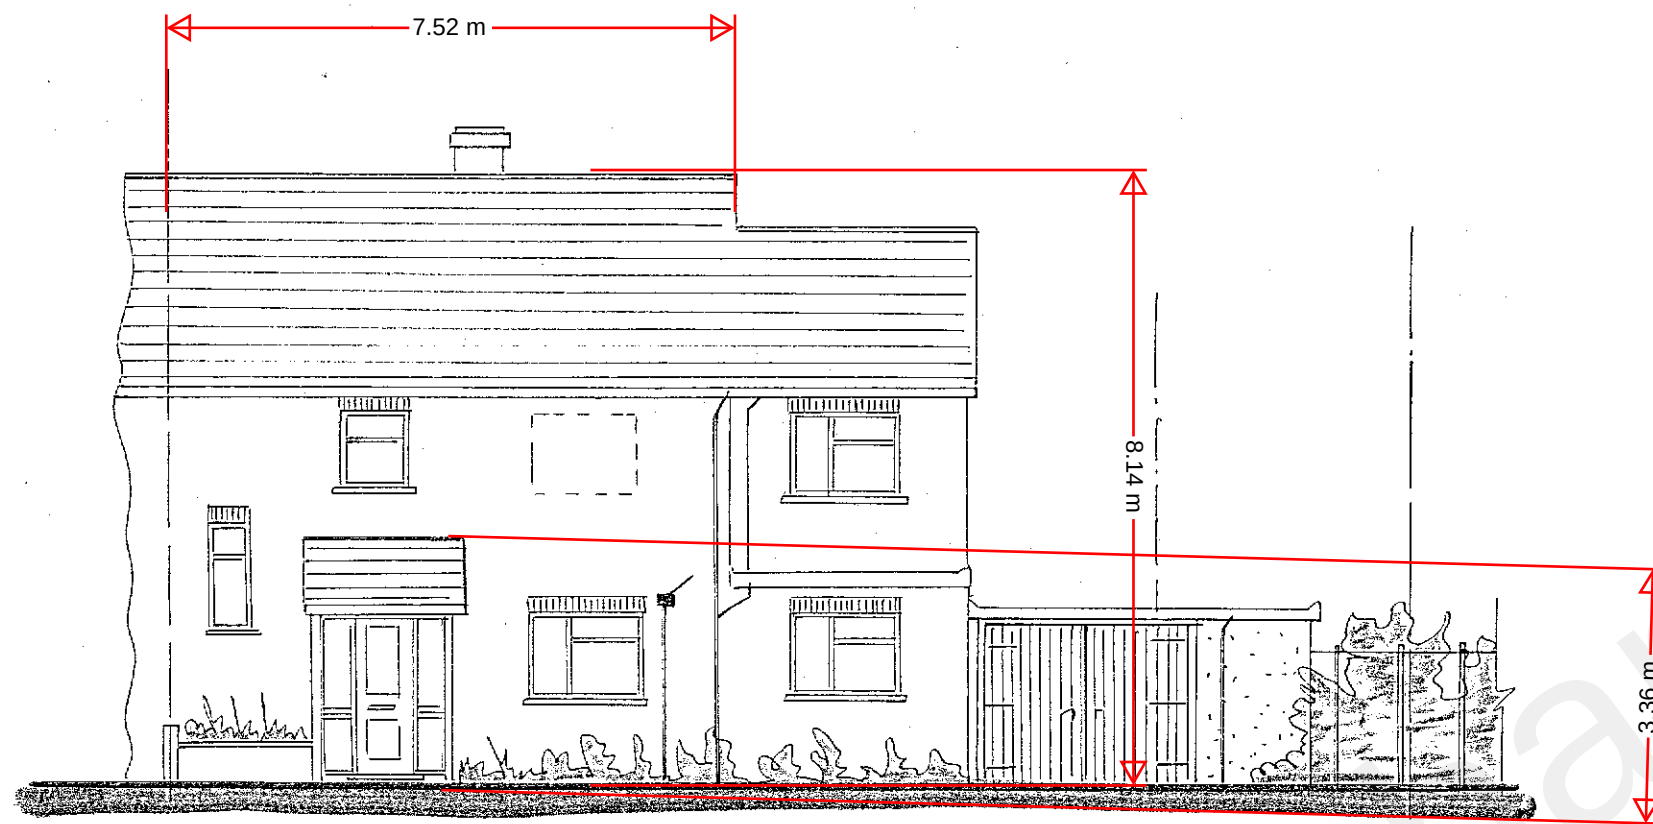


EXISTING FRONT ELEVATION

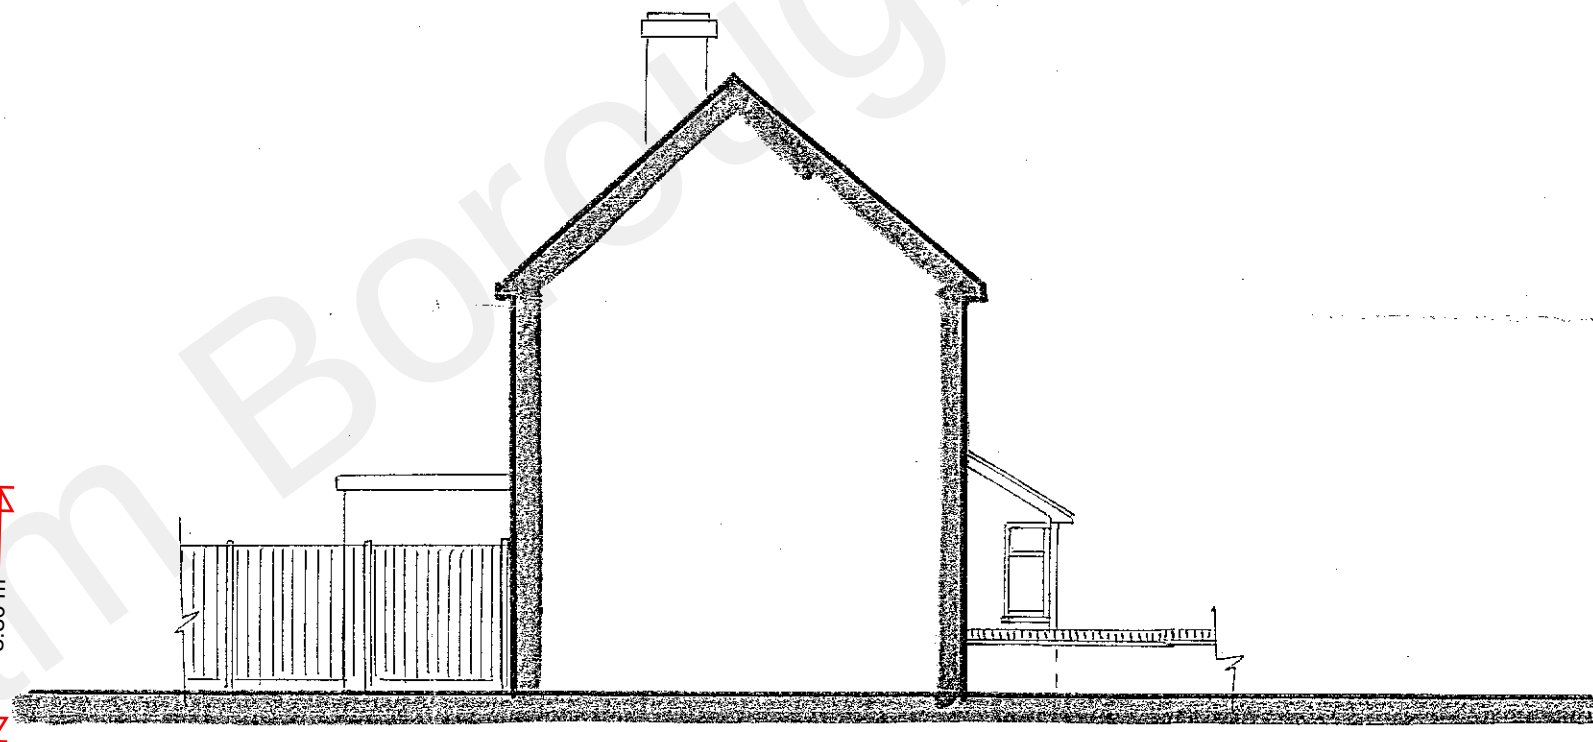


EXISTING SIDE ELEVATION



EXISTING REAR ELEVATION

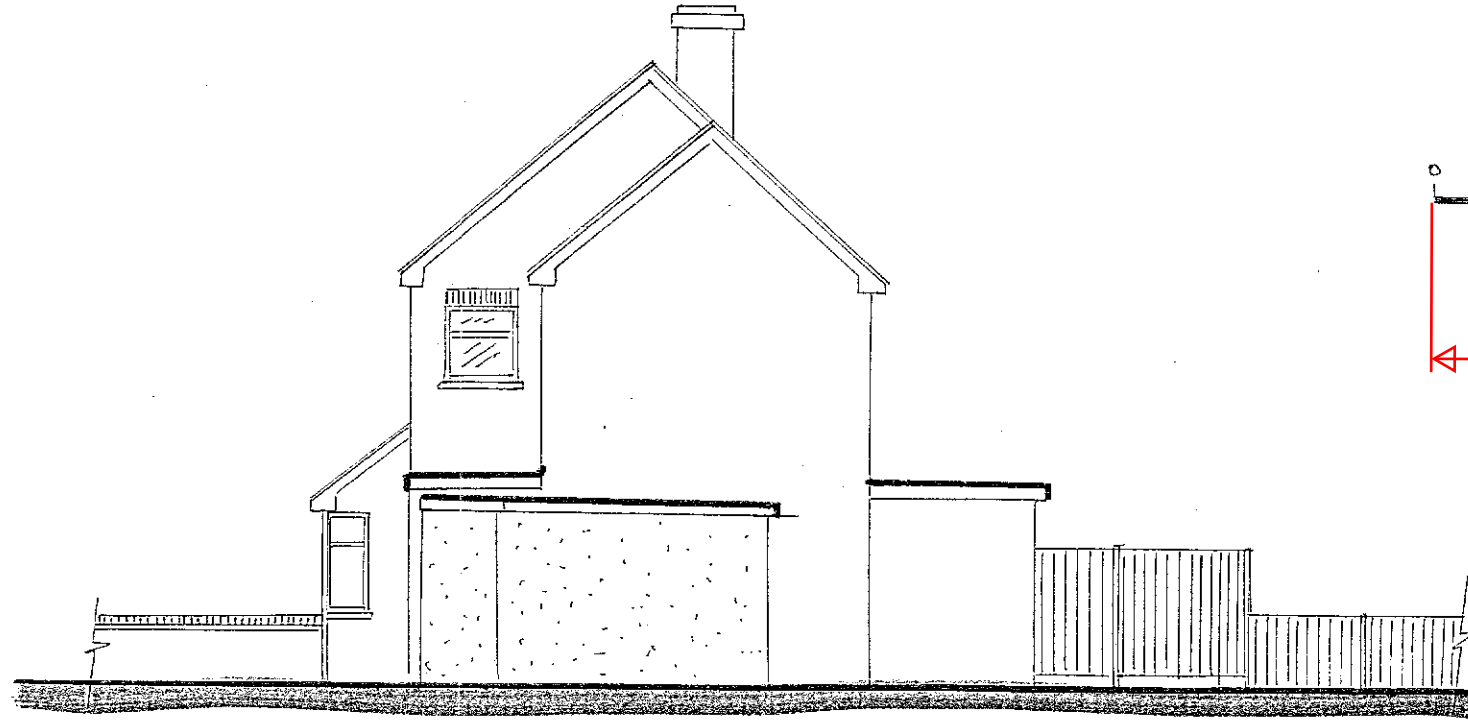

EXISTING SIDE ELEVATION

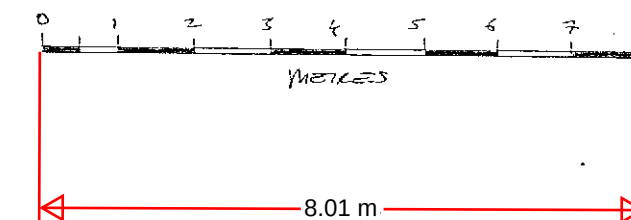

20211136

EXPLAN

|         |                                                         |
|---------|---------------------------------------------------------|
| DATE    | 15/09/2021                                              |
| SCALE   | 1:100 CAR                                               |
| PROJECT | 14 SUTTON FIELDS<br>COBHAM<br>GROVESEND<br>KENT DA2 3AS |
| DRAWING | DKM / 760 / 11                                          |
| REV     | CI                                                      |