




RECEIVED
15 SEP 2021

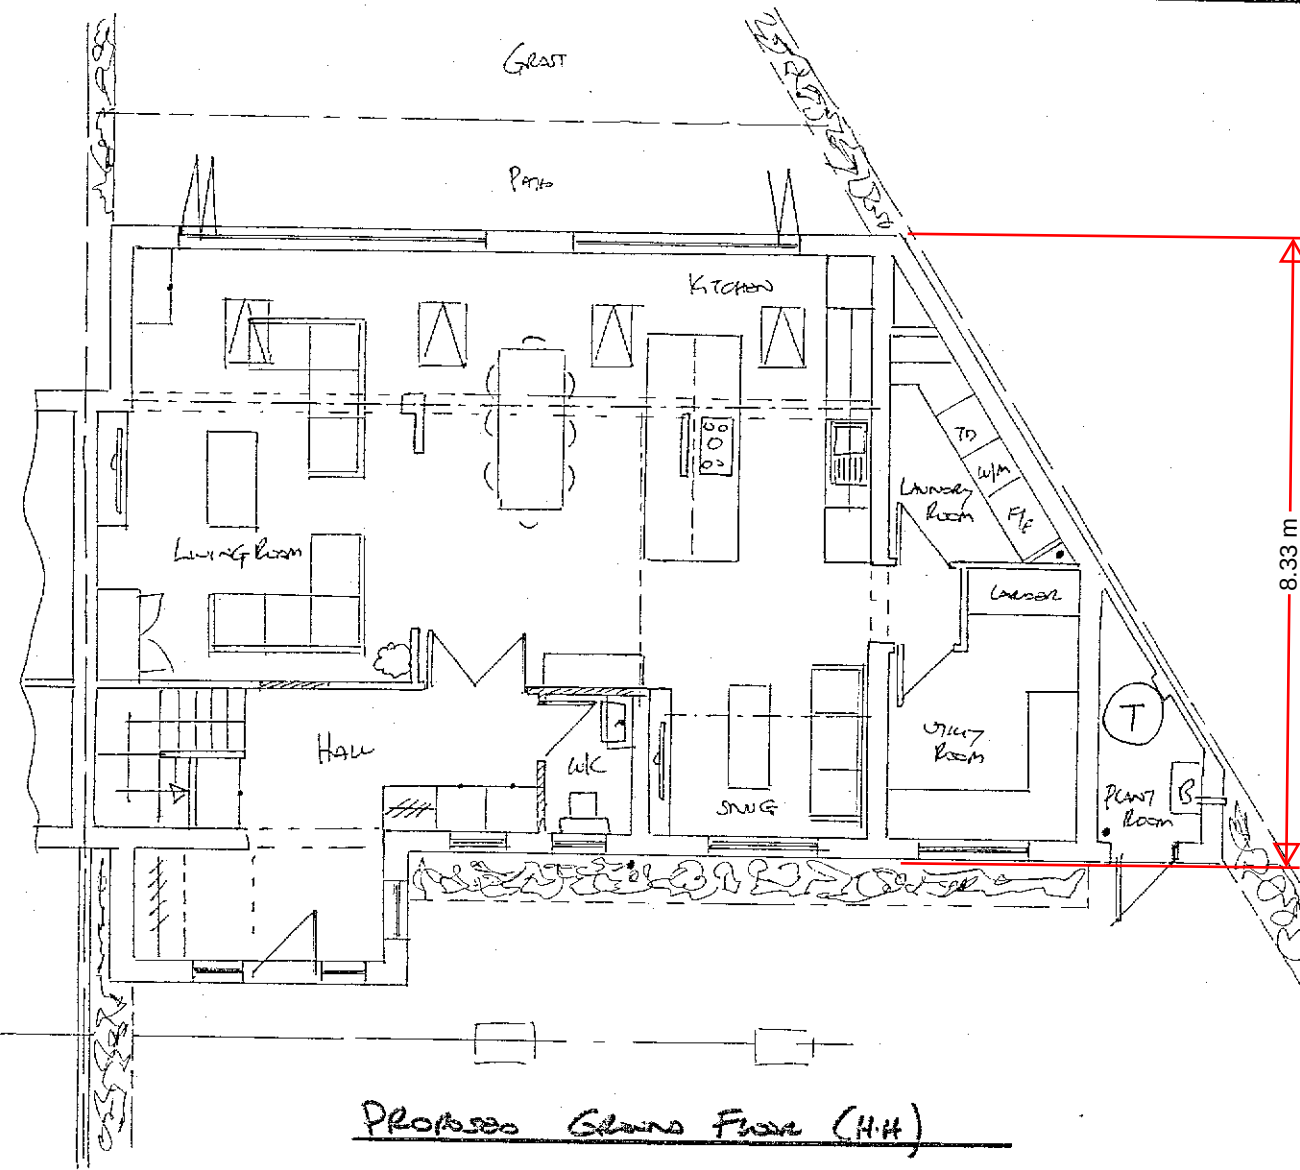


Proposed Ground Floor (H.H.)

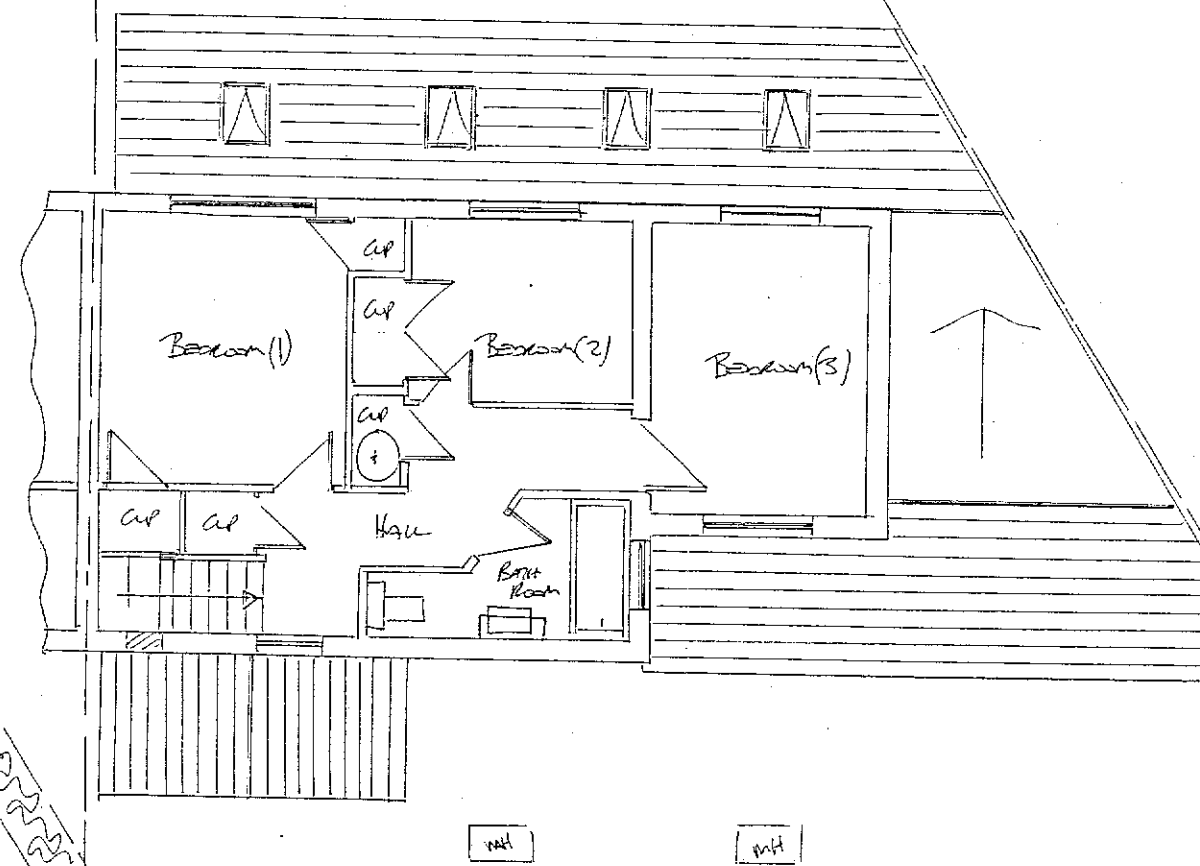


Proposed First Floor GA

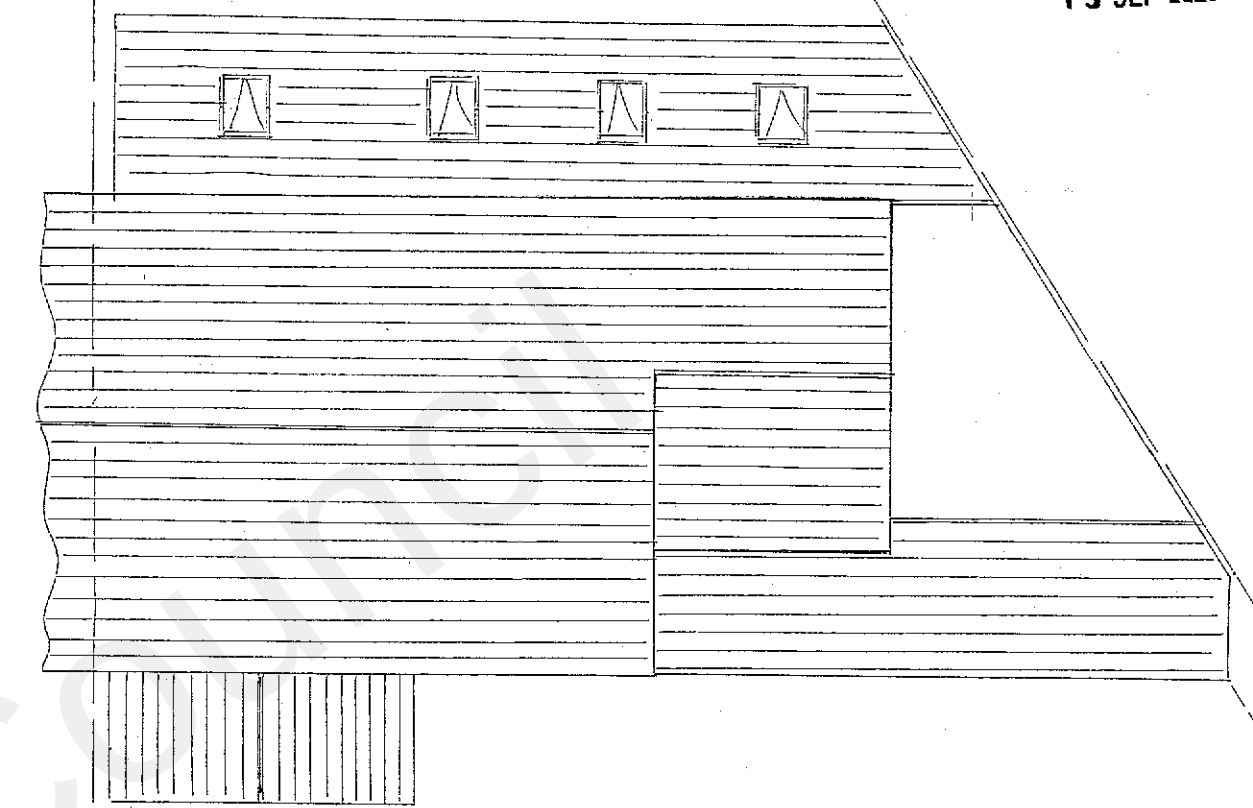


Proposed Roof Plan GA

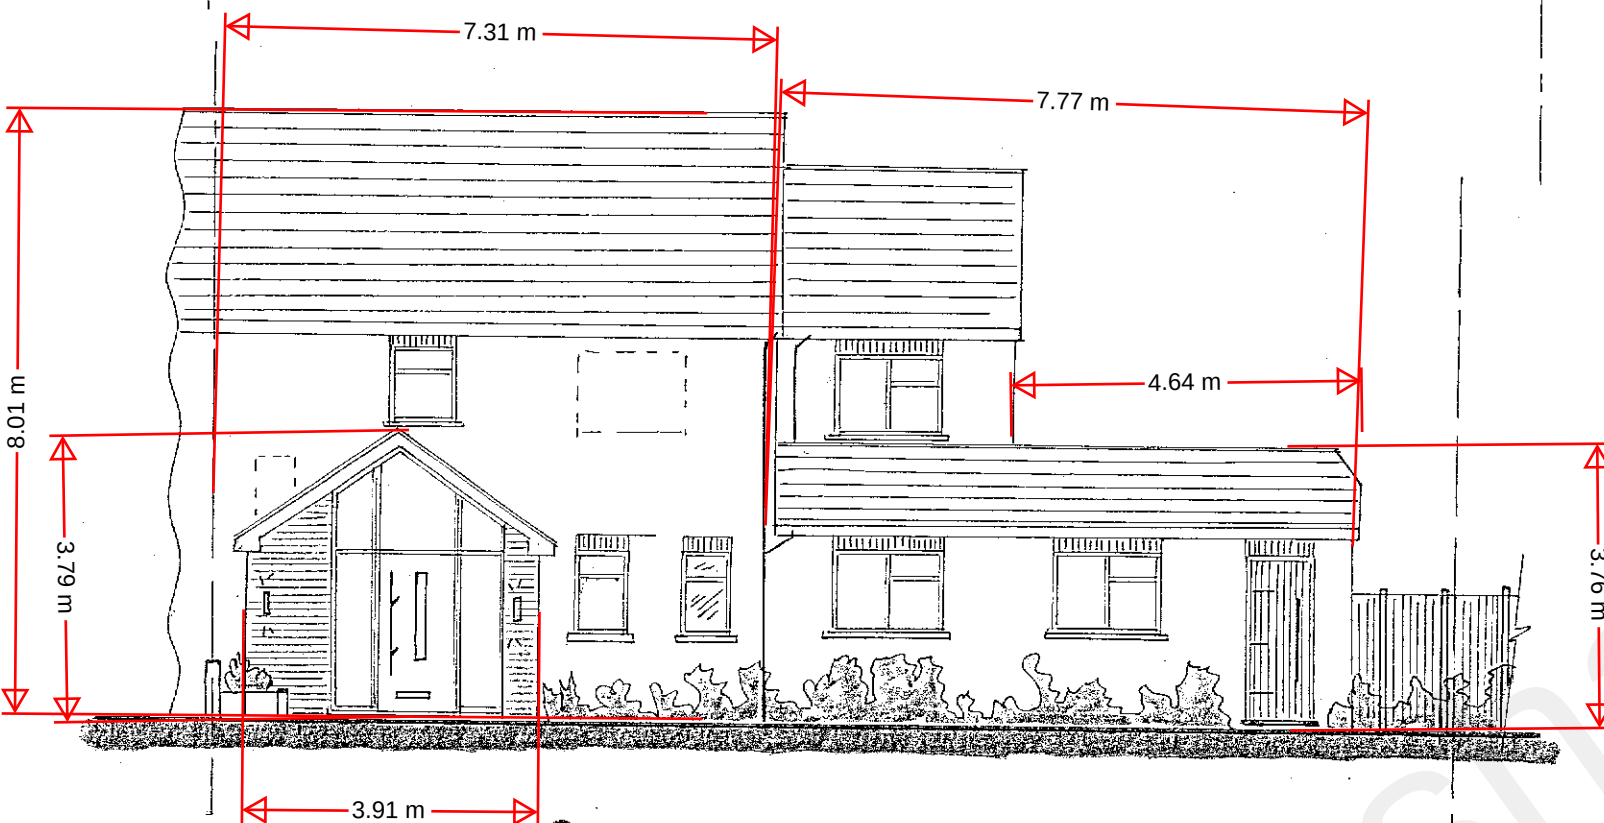


Proposed Front Elevation

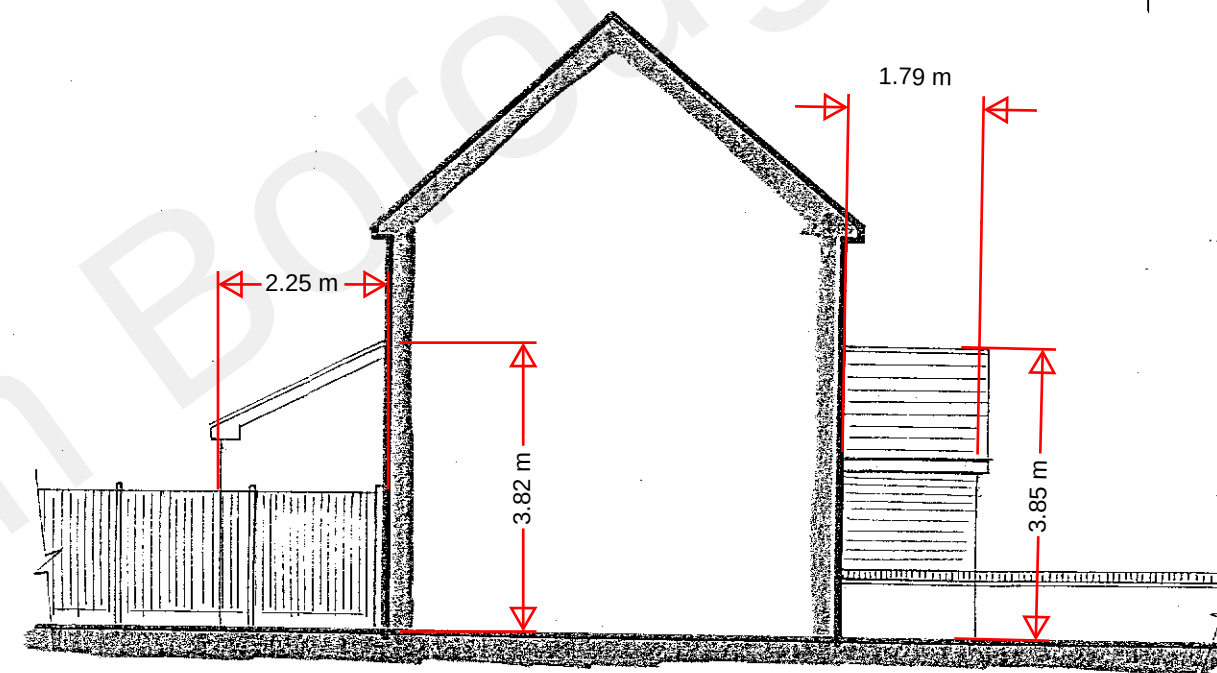


Proposed Side Elevation

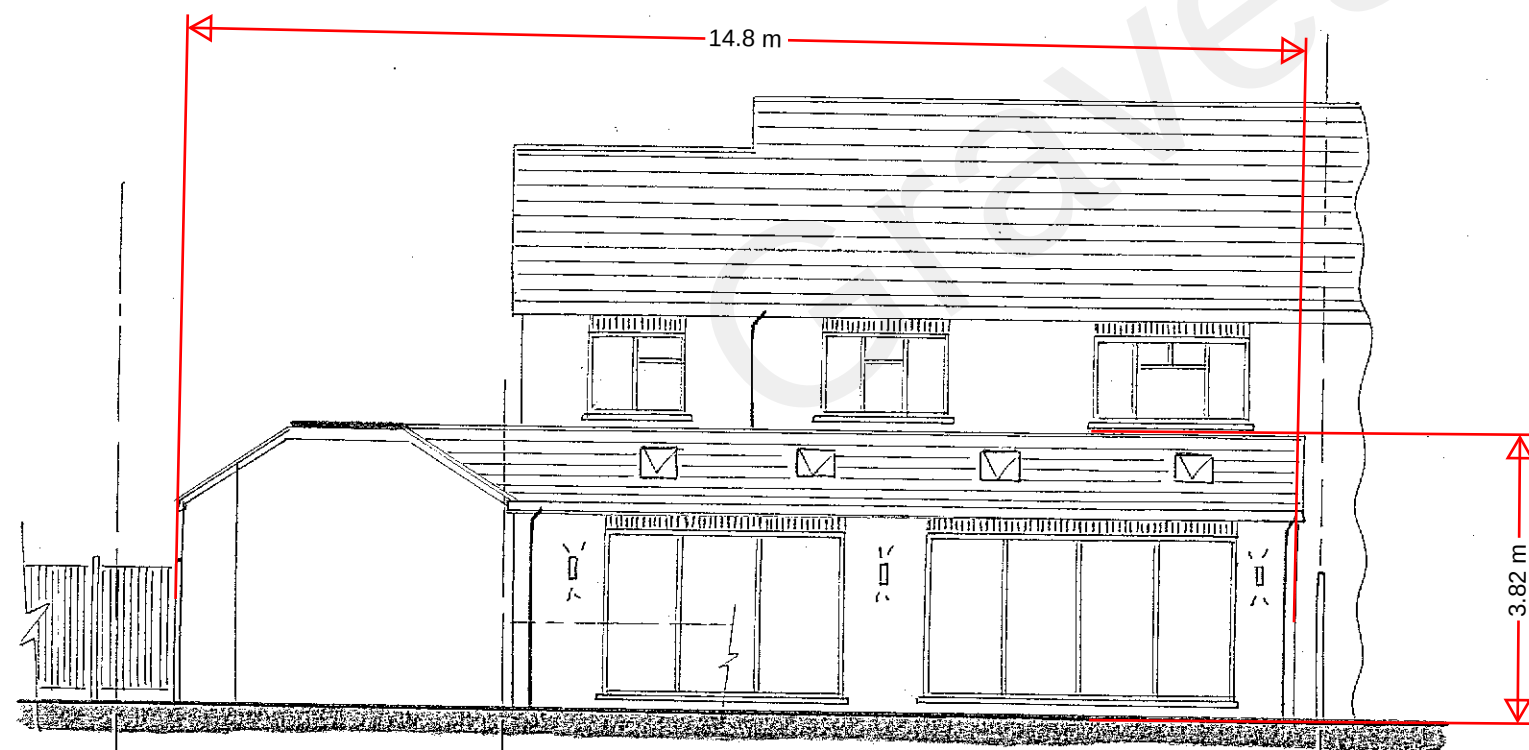

Proposed Rear Elevation

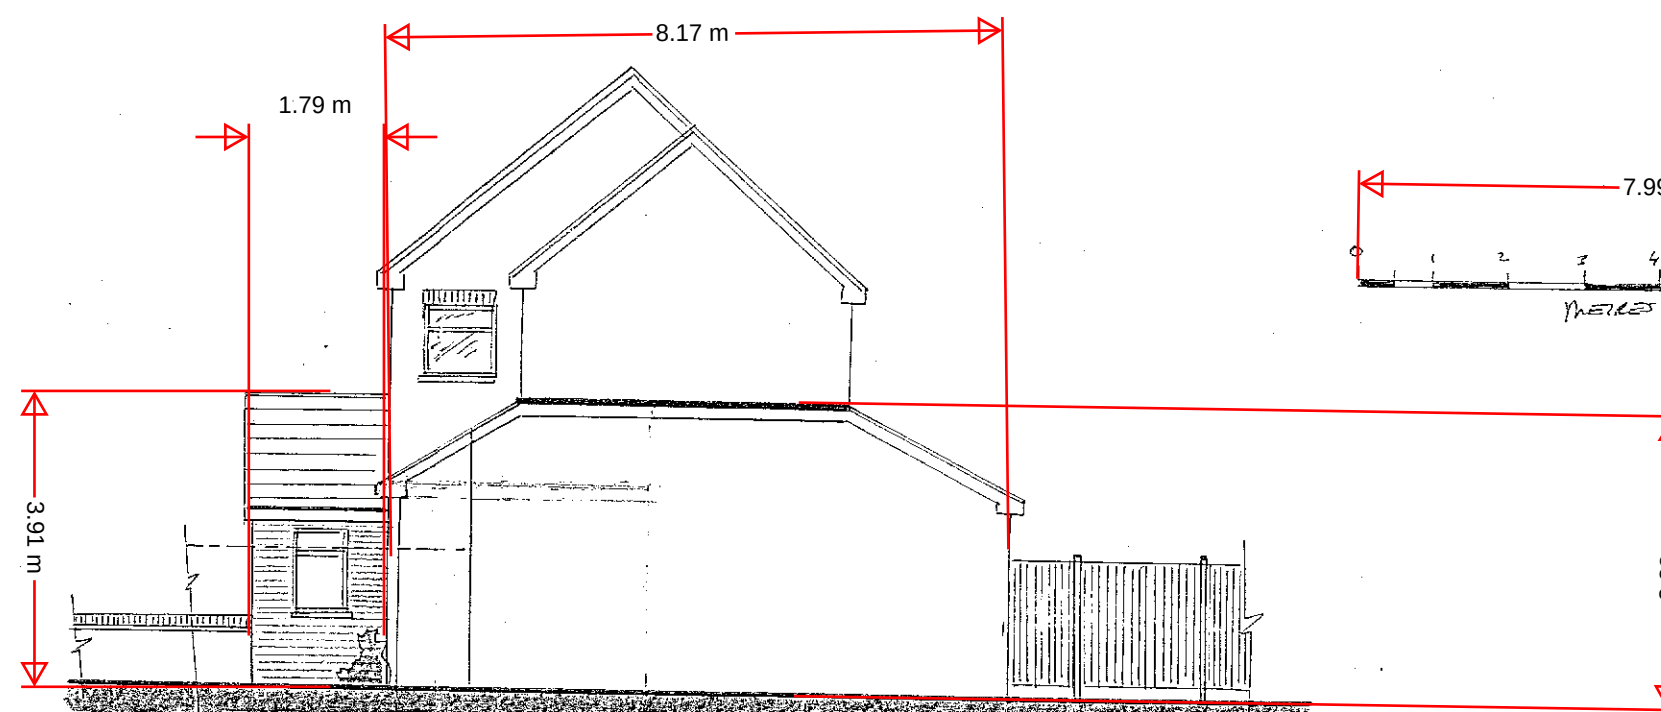

Proposed Side Elevation

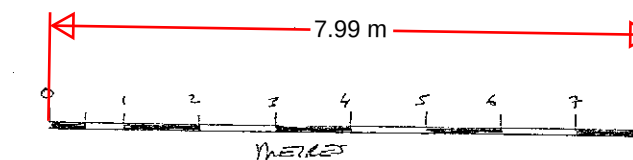

PROPLAN

20211136

2003 - STAIRS MARKED
+ MINOR CHANGES
2002 - ELEVATIONS CHANGED
+ WINDOW
2001 - CHANGES TO GROUND
+ FIRST
2000 - DRAFT
TITLE
PROPOSED ELEVATIONS
+ GA'S
(GREEN HOUSE HOUSE FOR
GROUND FLOOR ELEVATION)
DATE
AUG/2021
SCALE
1:100 EAZ
PROJECT
1/6 SCOTTISH FIELDS
COLUMBIA
GENEVA
KENT
DAR 3AS
DRAWING
DKM/2400/13 03