


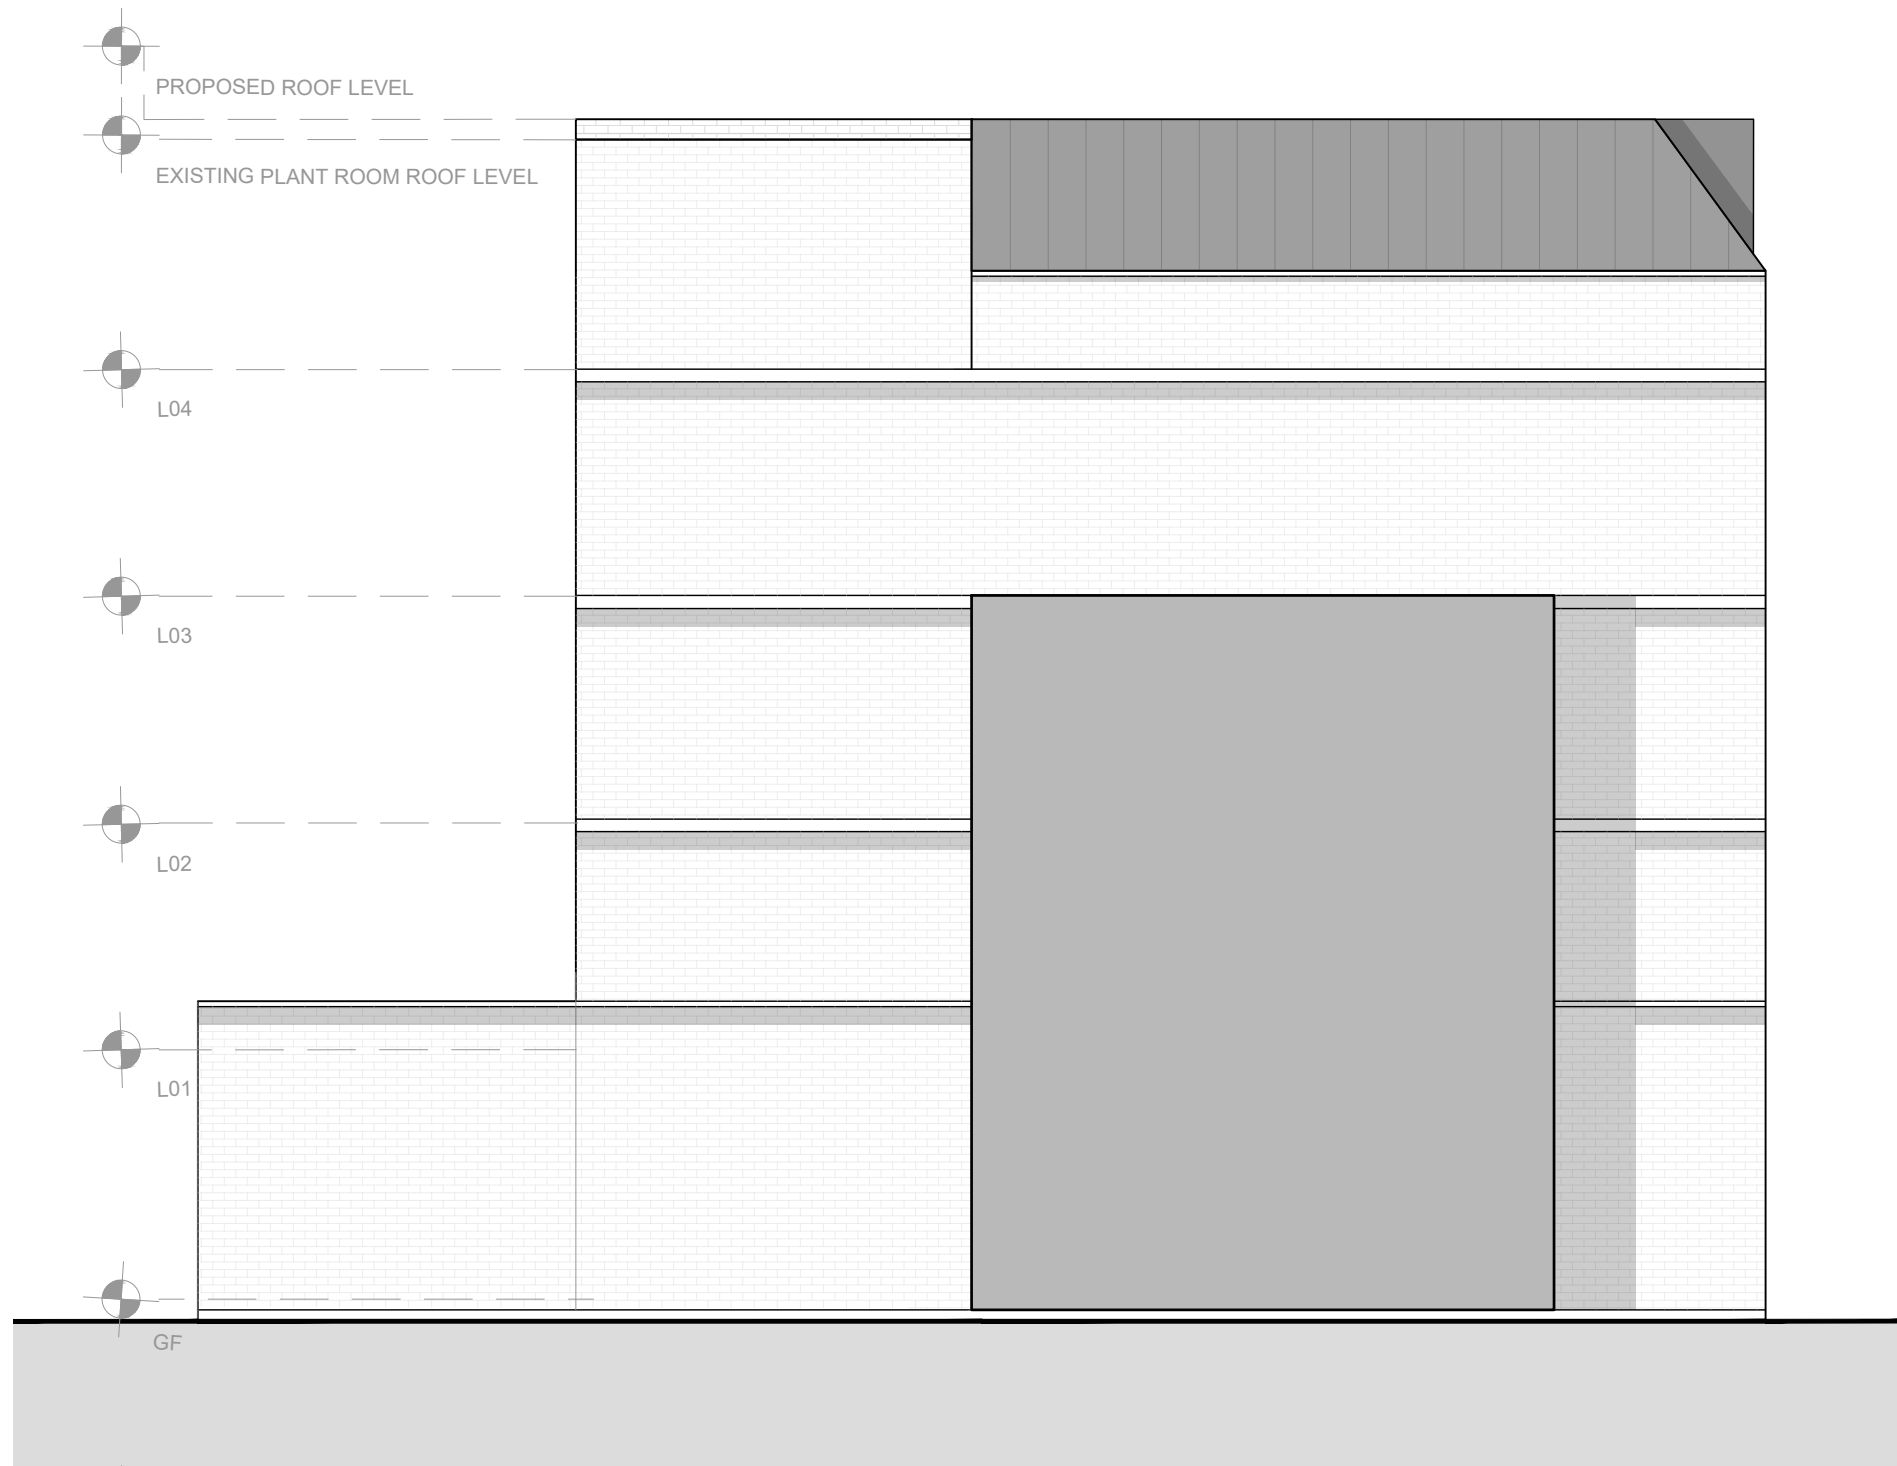


1 East Facing Proposed Elevation (Entrance from The Grove)



2 South Facing Proposed Elevation



3 West Facing Proposed Elevation

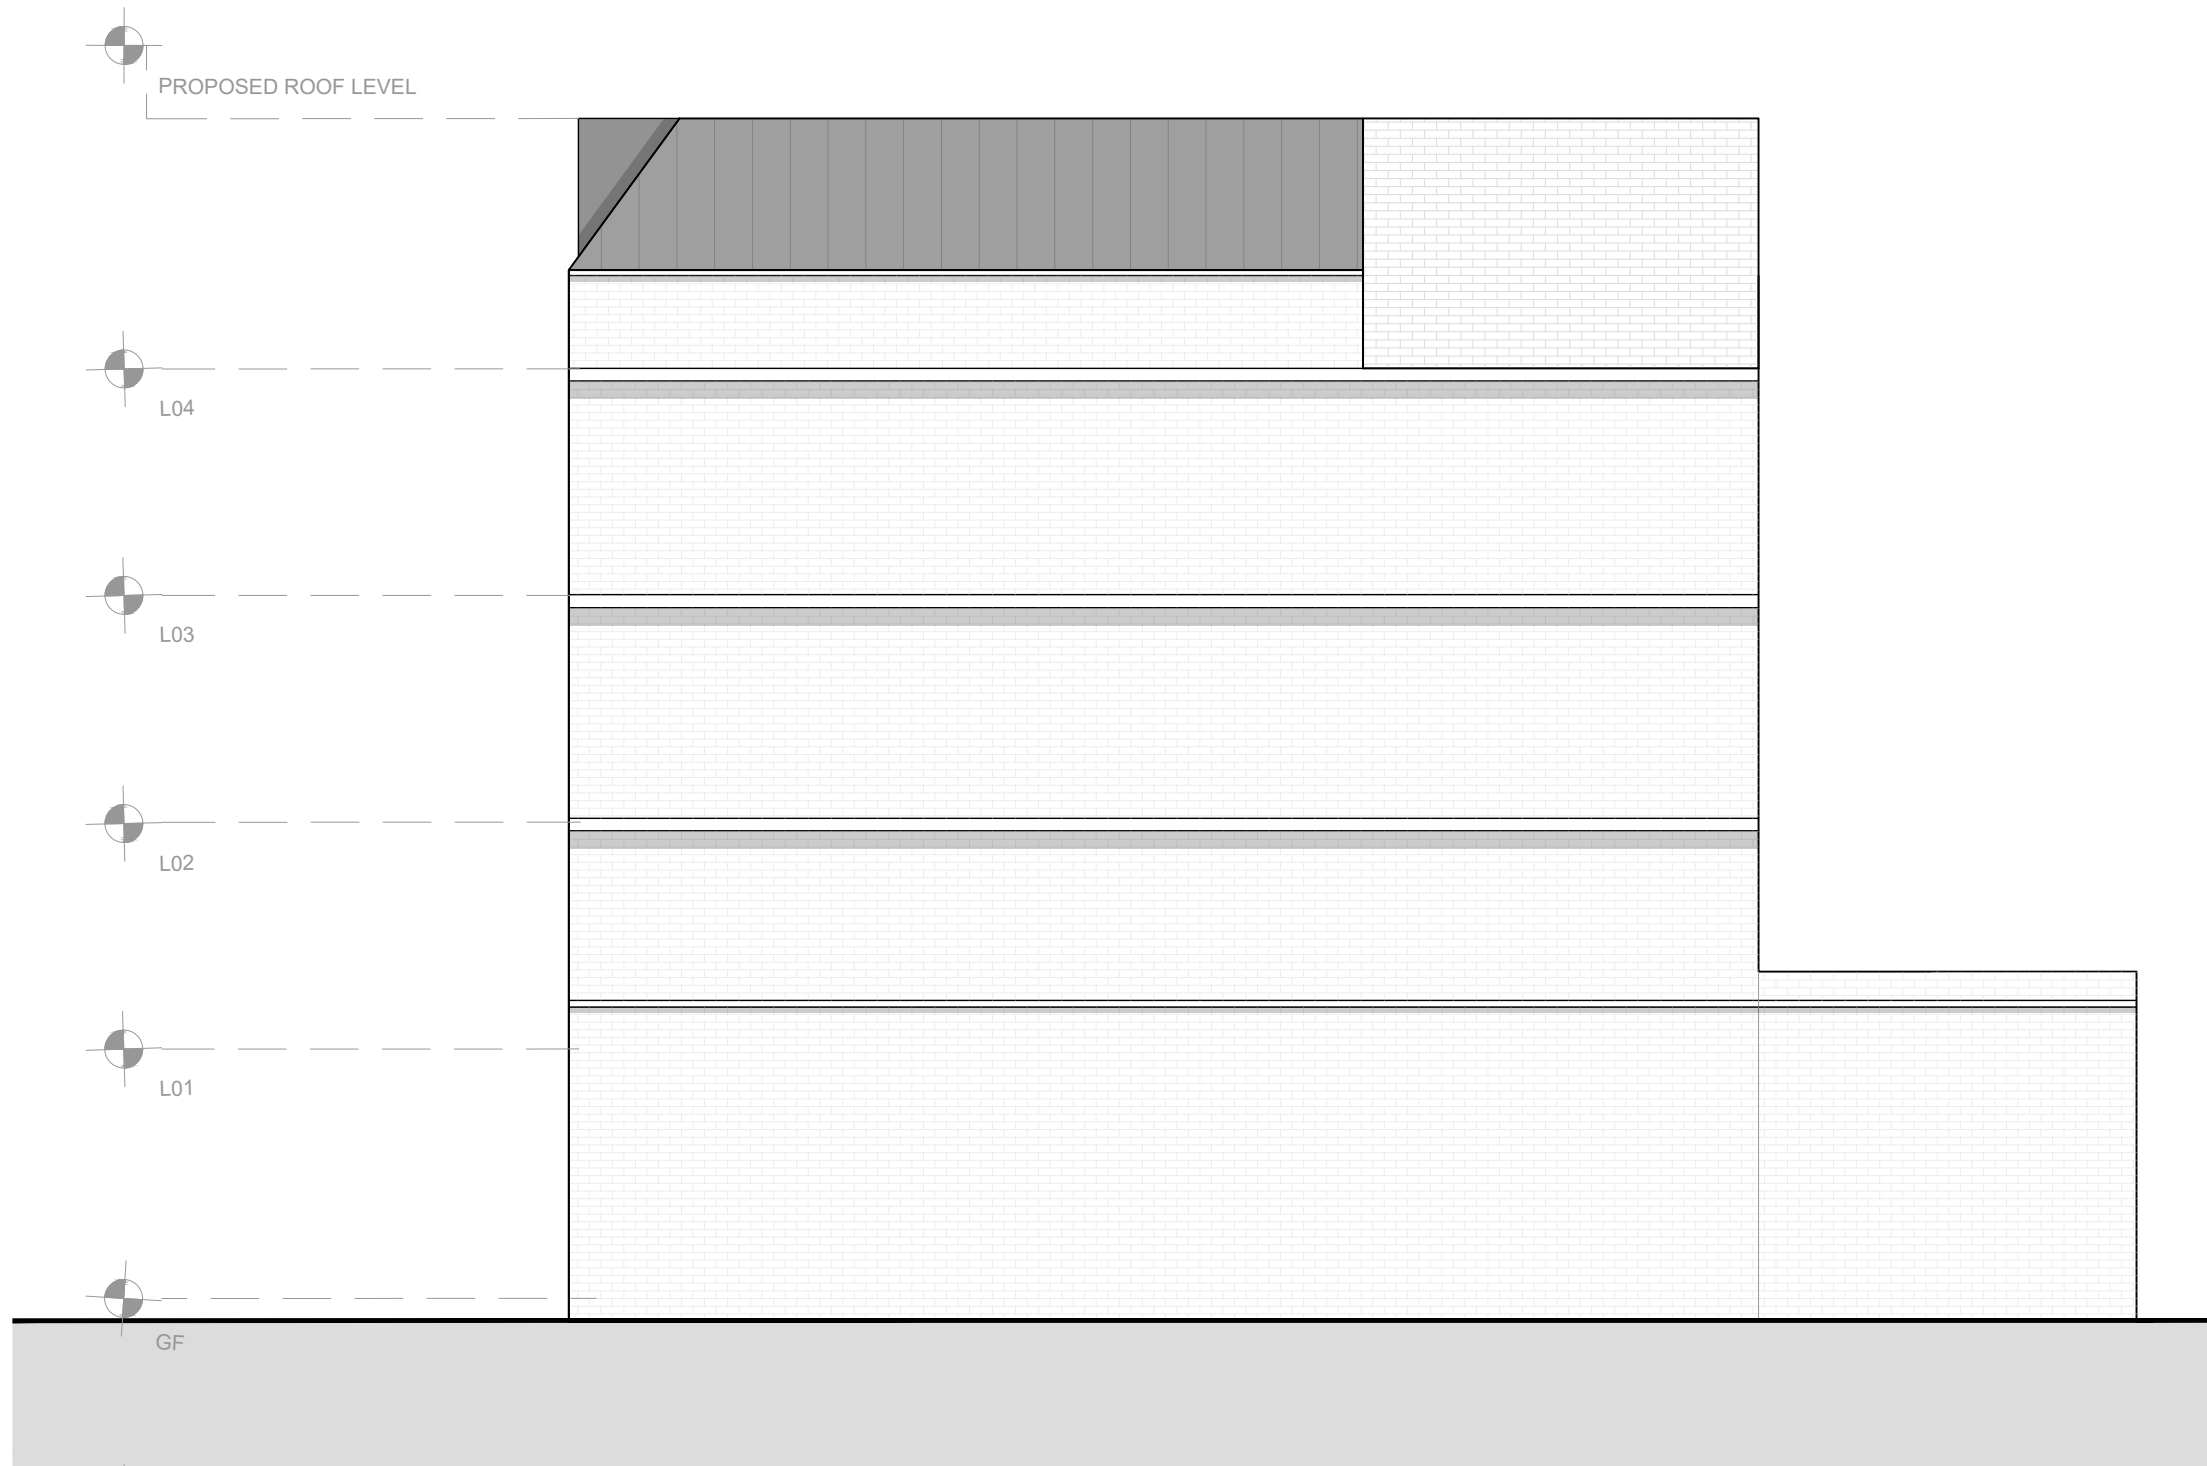

4 East Facing Proposed Elevation

Hollaway

London | 1 The Acton Street | London | WC1X 9BG
T +44 (0) 20 7095 5425 | E London@hollawaystudio.co.uk | W www.hollawaystudio.co.uk

Kent | The Tranway Stables | Ramport Road | Rythe | Kent | CT21 5BG
T +44 (0) 1303 260 515 | E Kent@hollawaystudio.co.uk | W www.hollawaystudio.co.uk

Project | 44-46 THE GROVE
GRAVESEND,----

Client | THE SUBSTANTIA GROUP

Title | PROPOSED ELEVATIONS

Status | PLANNING

Scale@A1 1:50 Date | JUL 25 Drawn | AD Chk'd | MWJ

Project Number Drawing Number Revision
22.0101 200.020 P0

This drawing is the copyright of Hollaway Studio and should not be copied or reproduced without written consent.
All dimensions are to be checked on site prior to fabrication and the architect notified of any discrepancy.
Do not scale from this drawing.

