

KEY TO MATERIALS

1

New high performance flat roof membrane

2

Facing brickwork to match existing (main house)

3






White upvc double glazed windows / doors to match existing (main house)

4


Plain roof tiling to match existing (main house)

5


T&G timber cladding

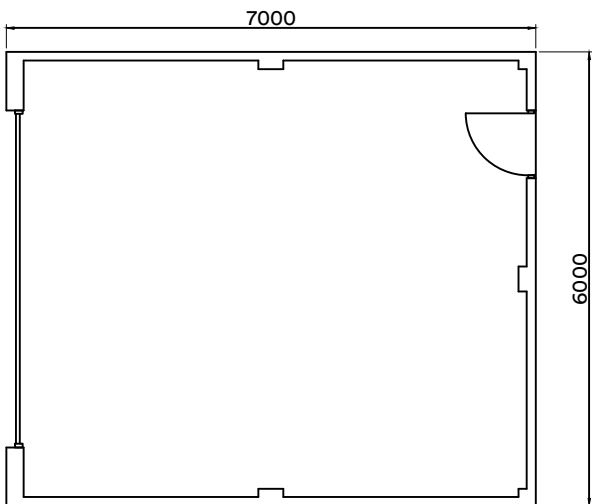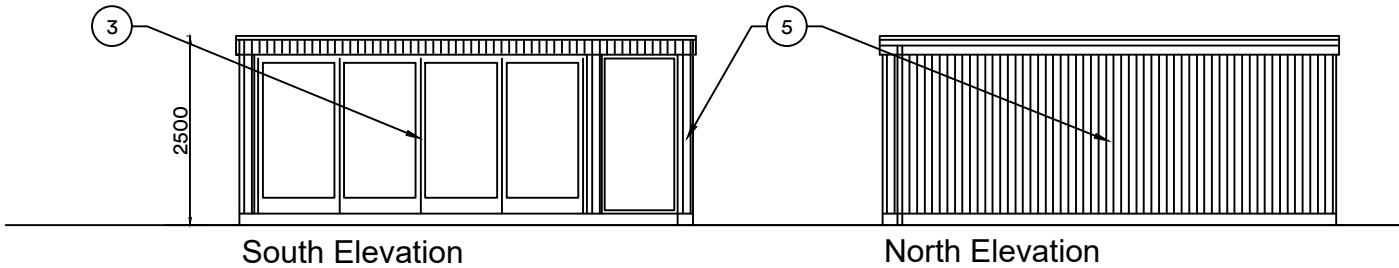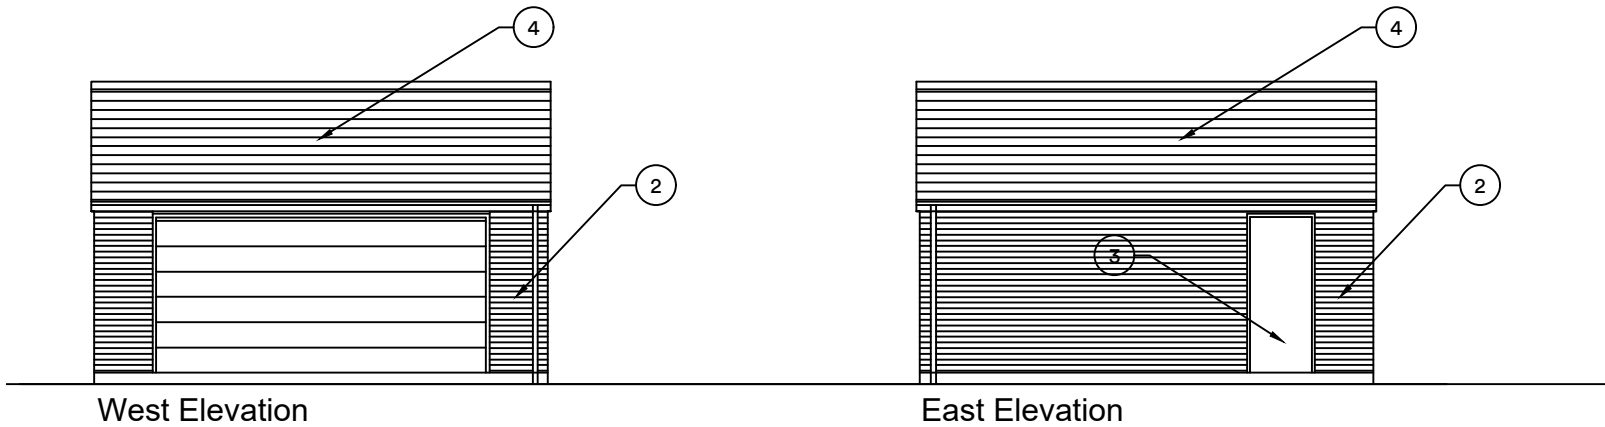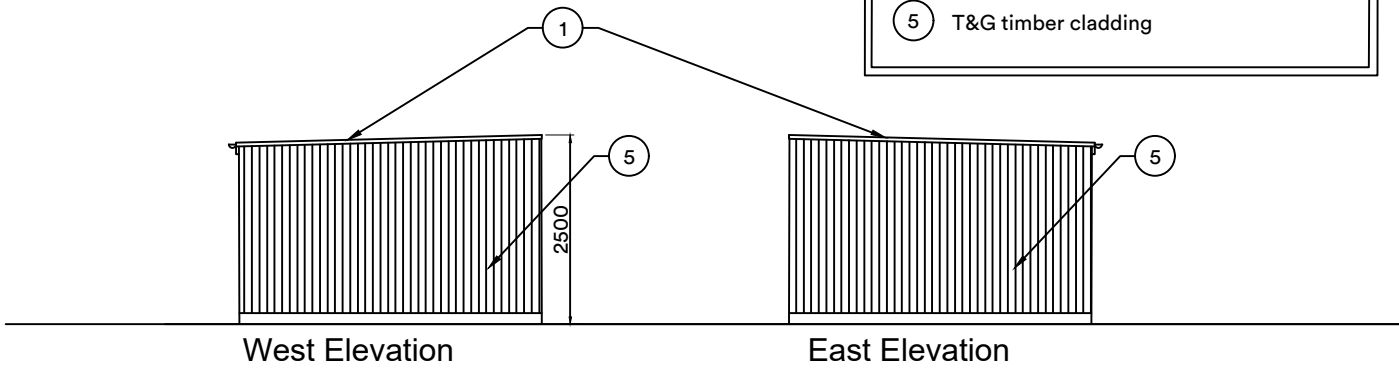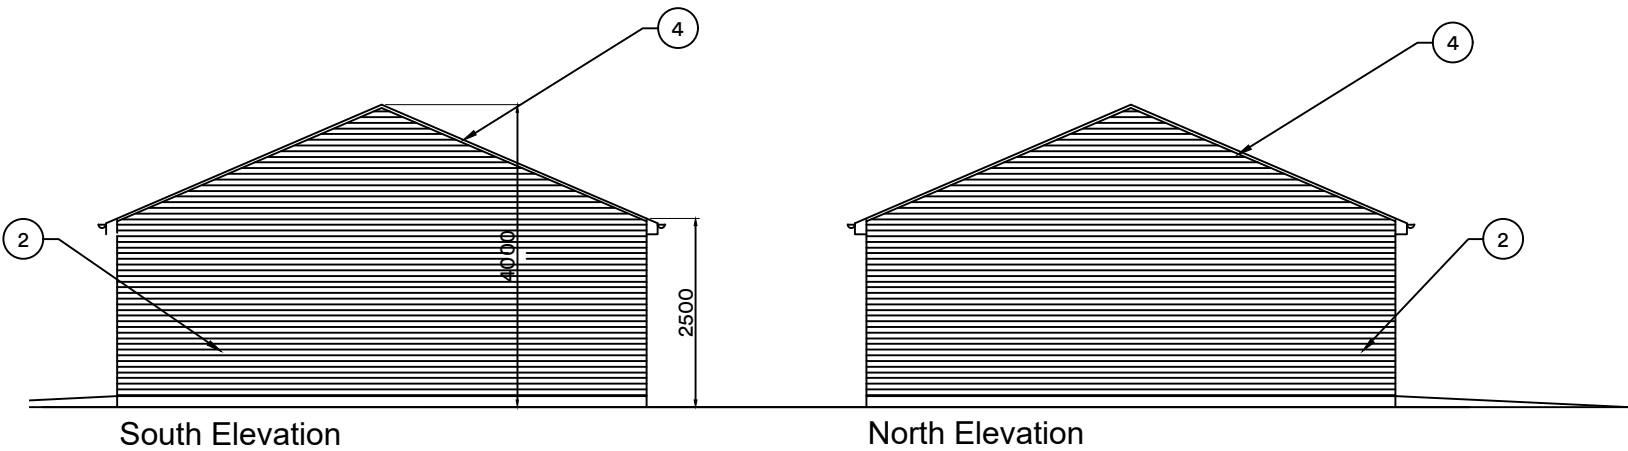

Garage

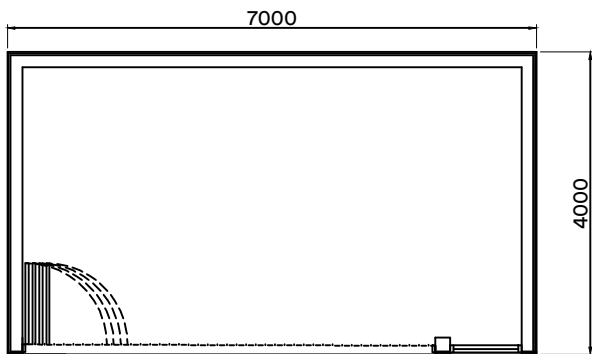

Summer House

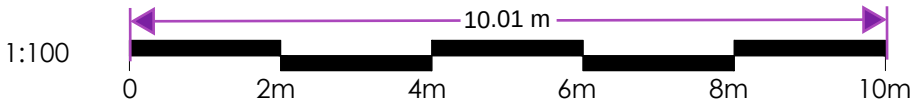

Proposed Permitted Development at Tawahi, Telegraph Hill, Higham, Rochester		PROPOSED GARAGE & SUMMER HOUSE	Drg.No: 207
Scale: 1:100@A3	Date: March 25		