

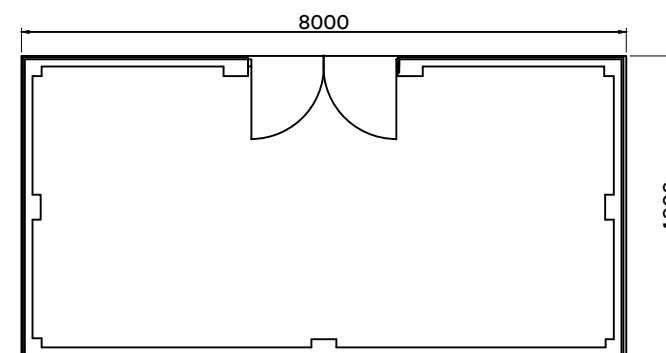
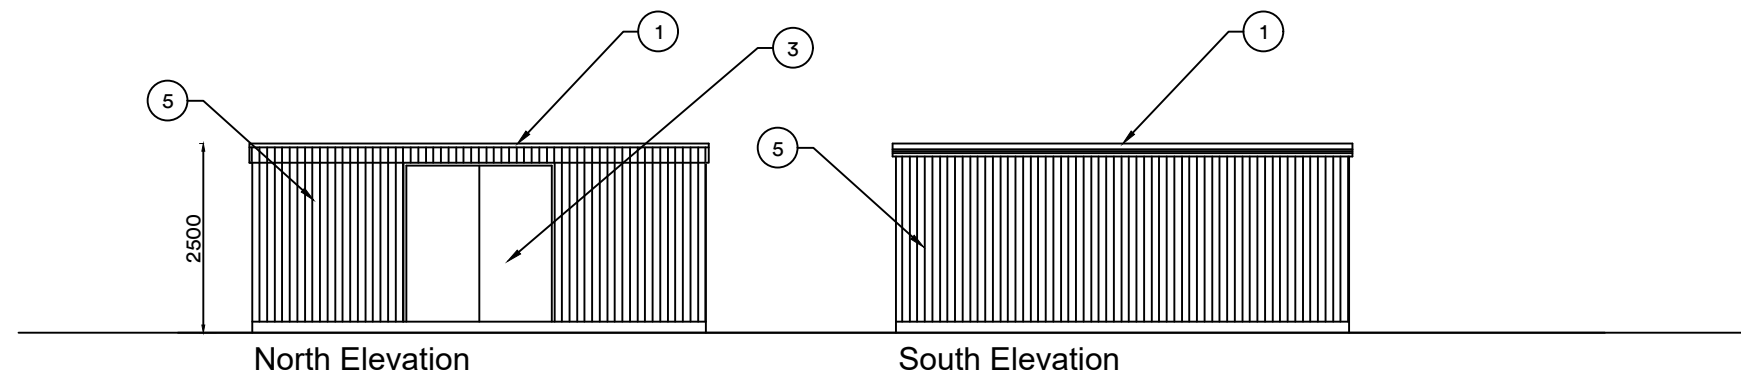


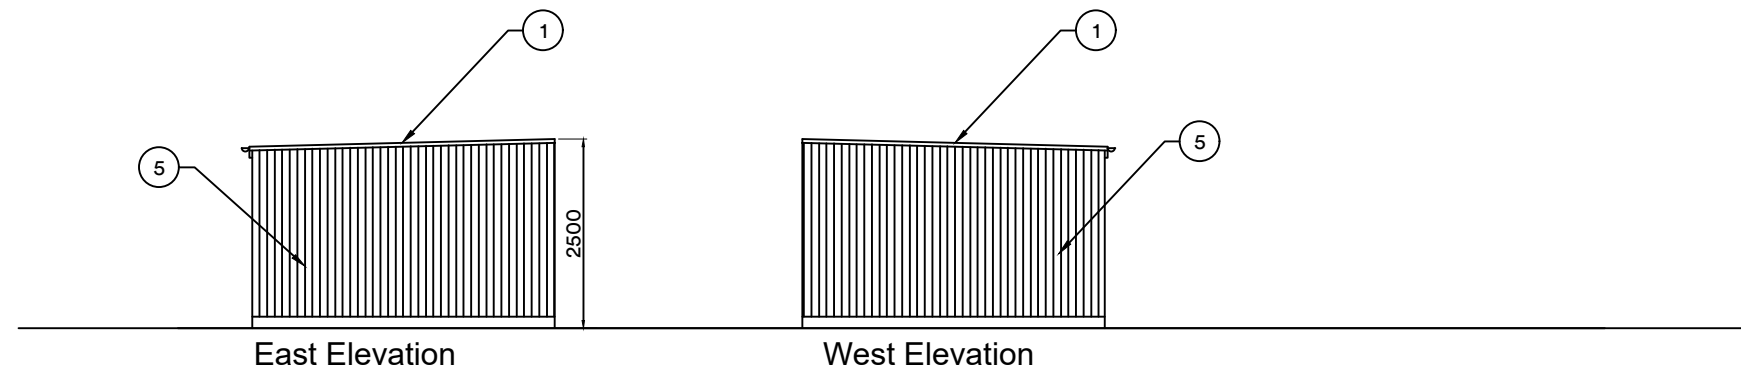

Workshop

- KEY TO MATERIALS**
- (1) New high performance flat roof membrane
 - (2) Facing brickwork to match existing (main house)
 - (3) White upvc double glazed windows / doors to match existing (main house)
 - (4) Plain roof tiling to match existing (main house)
 - (5) T&G timber cladding

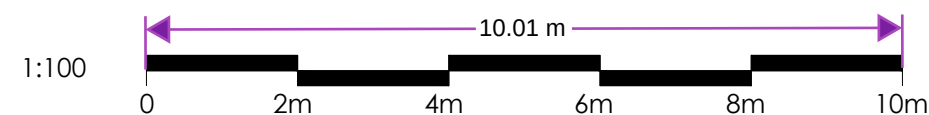

Proposed Permitted Development at
Tawahi, Telegraph Hill, Higham,
Rochester

Scale: 1:100@A3

Date: March 25

**PROPOSED
WORKSHOP**

Drg.No:
209