


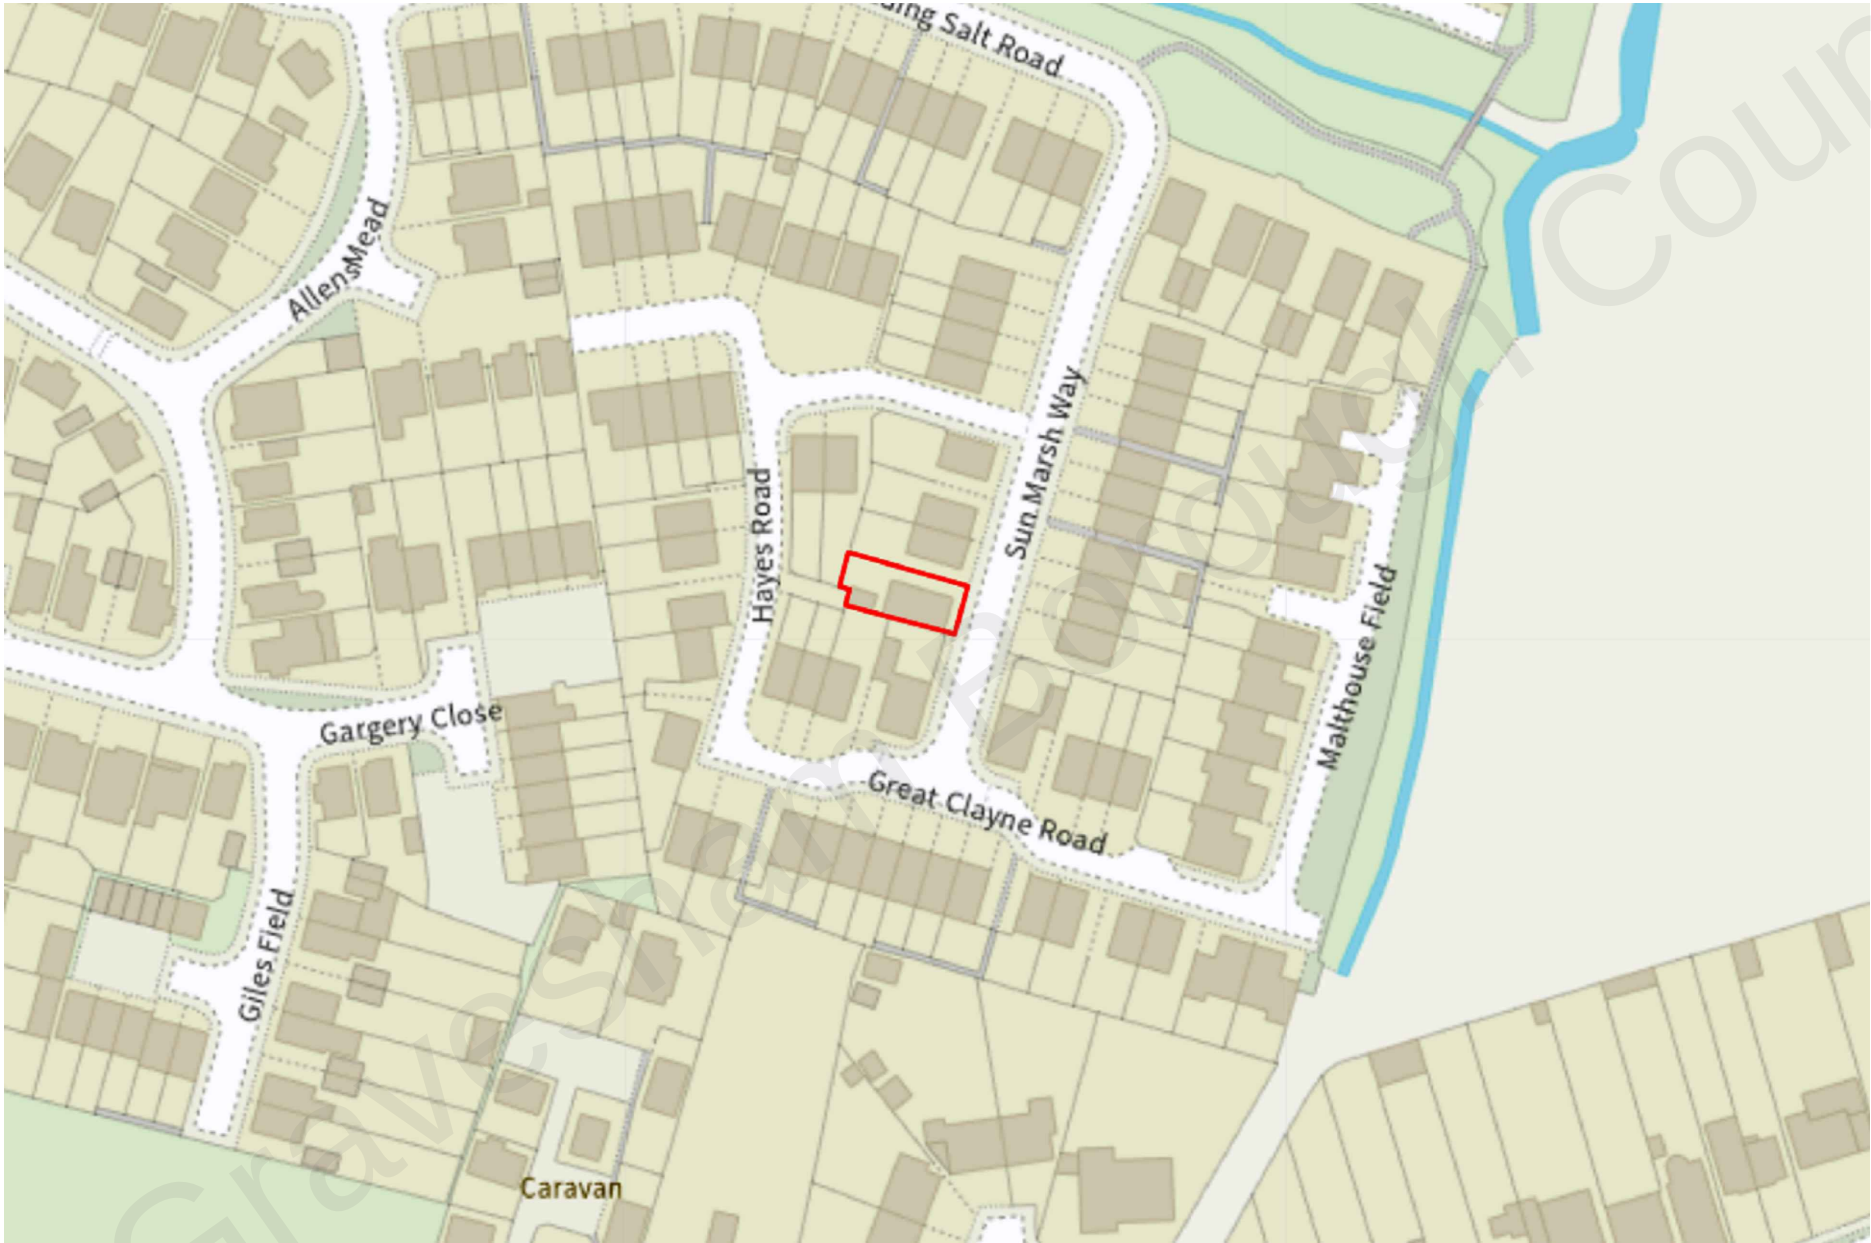


ARCHITECTURAL DESIGN:



1 BLUETT STREET
MAIDSTONE ME14 2UG

ALL DIMENSIONS TO BE CHECKED ON SITE.
DRAWING TO BE READ IN CONJUNCTION WITH
STRUCTURAL ENGINEER'S DRAWINGS

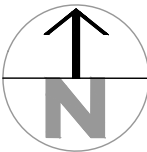

PRELIMINARY	☐	INFORMATION	☐
APPROVAL	☐	CONSTRUCTION	☐
TENDER	☐	*	☐
PLANNING	☒	*	☐
RECORD	☐	*	☐

CLIENT:

**MARIUS
RESIDENCE**

PROJECT ADDRESS:

**#14 SUN MARSH WY
GRAVESEND
DA12 2FE**

DRAWN:

JOM@GI

CHECKED:

BMAC

REV	DESCRIPTION	DATE

DRAWING TITLE:

**SITE
LOCATION**

JOB CODE

2022/352

DATE

Oct. 22

SCALE

1/1250

DRAWING NUMBER

A.01