


49 Ingoldsby Road Gravesend DA12 2LF

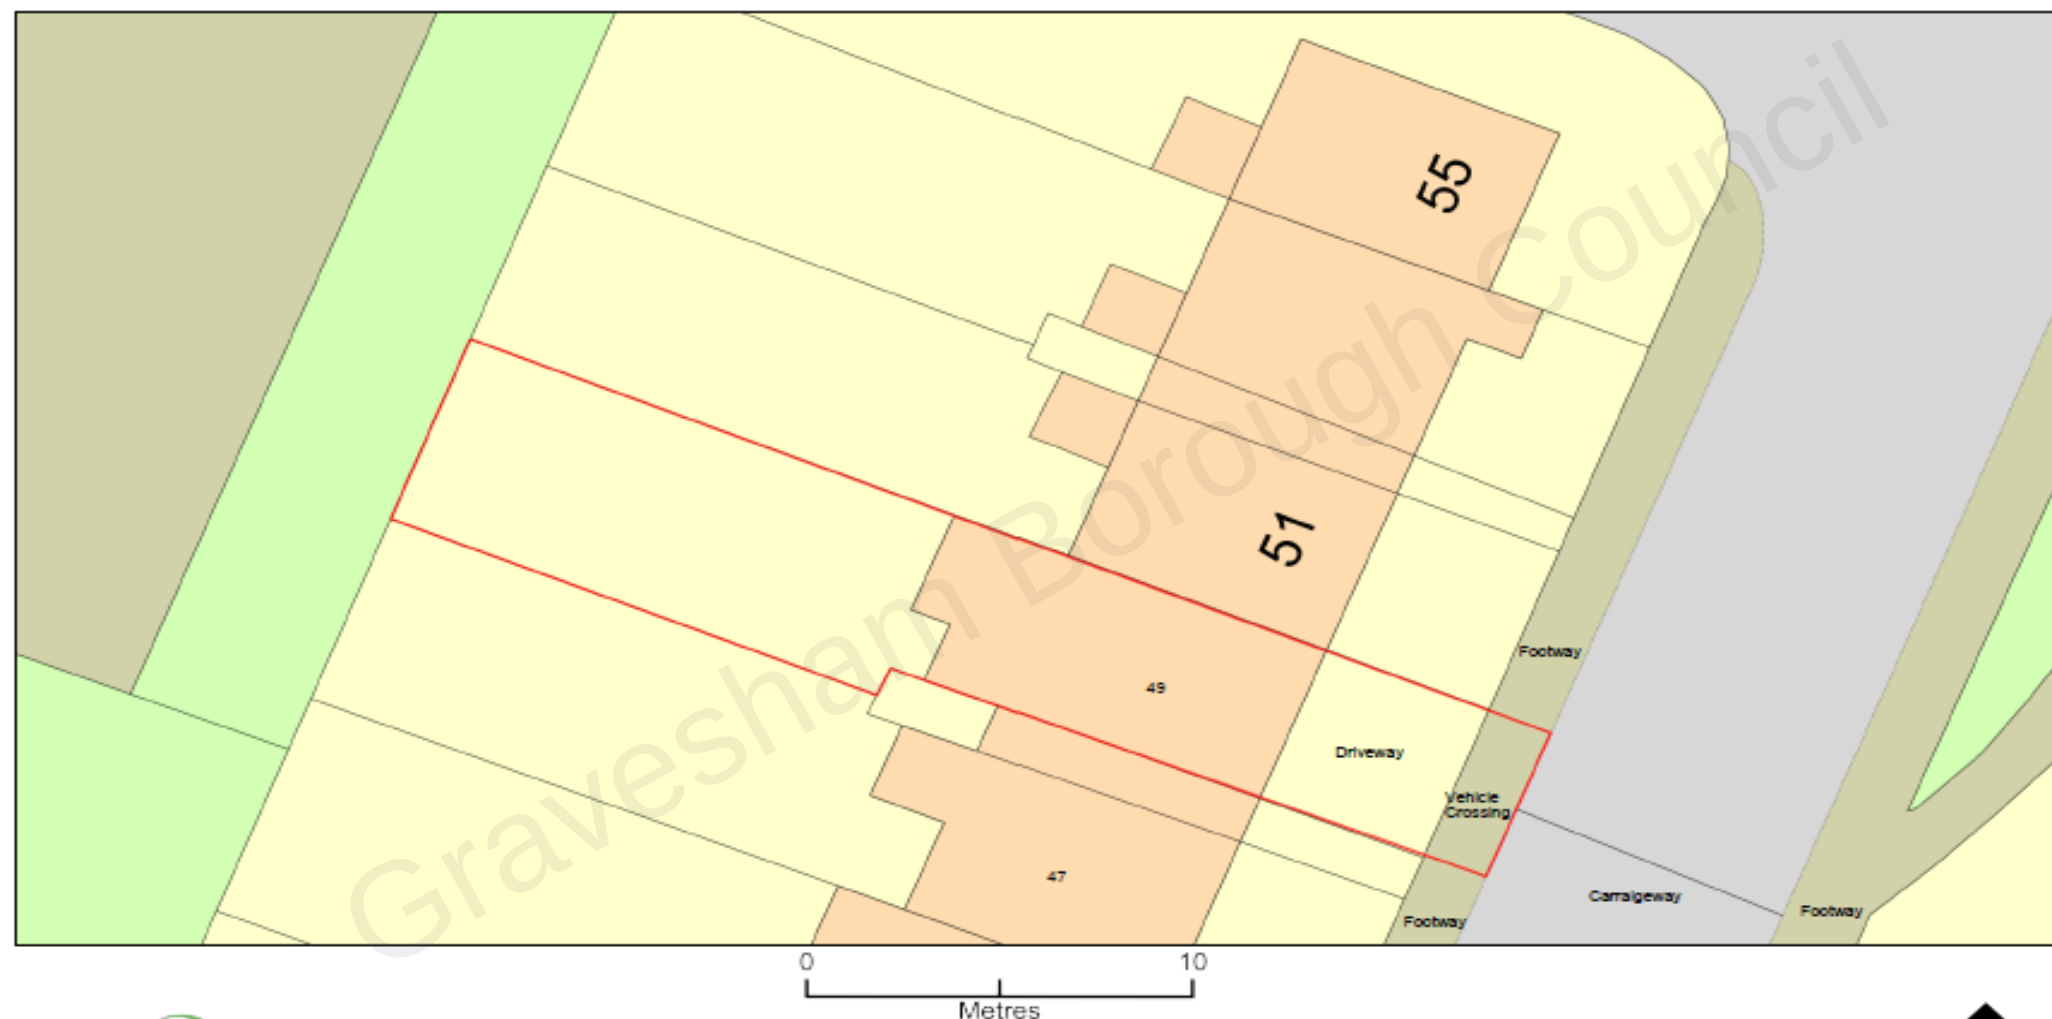

Plan Produced for: Samuel Nicol
Date Produced: 22 Sep 2021
Plan Reference Number: TQRQM21263155820561
Scale: 1:200 @ A4

© Crown copyright and database rights 2021 OS 100042766