


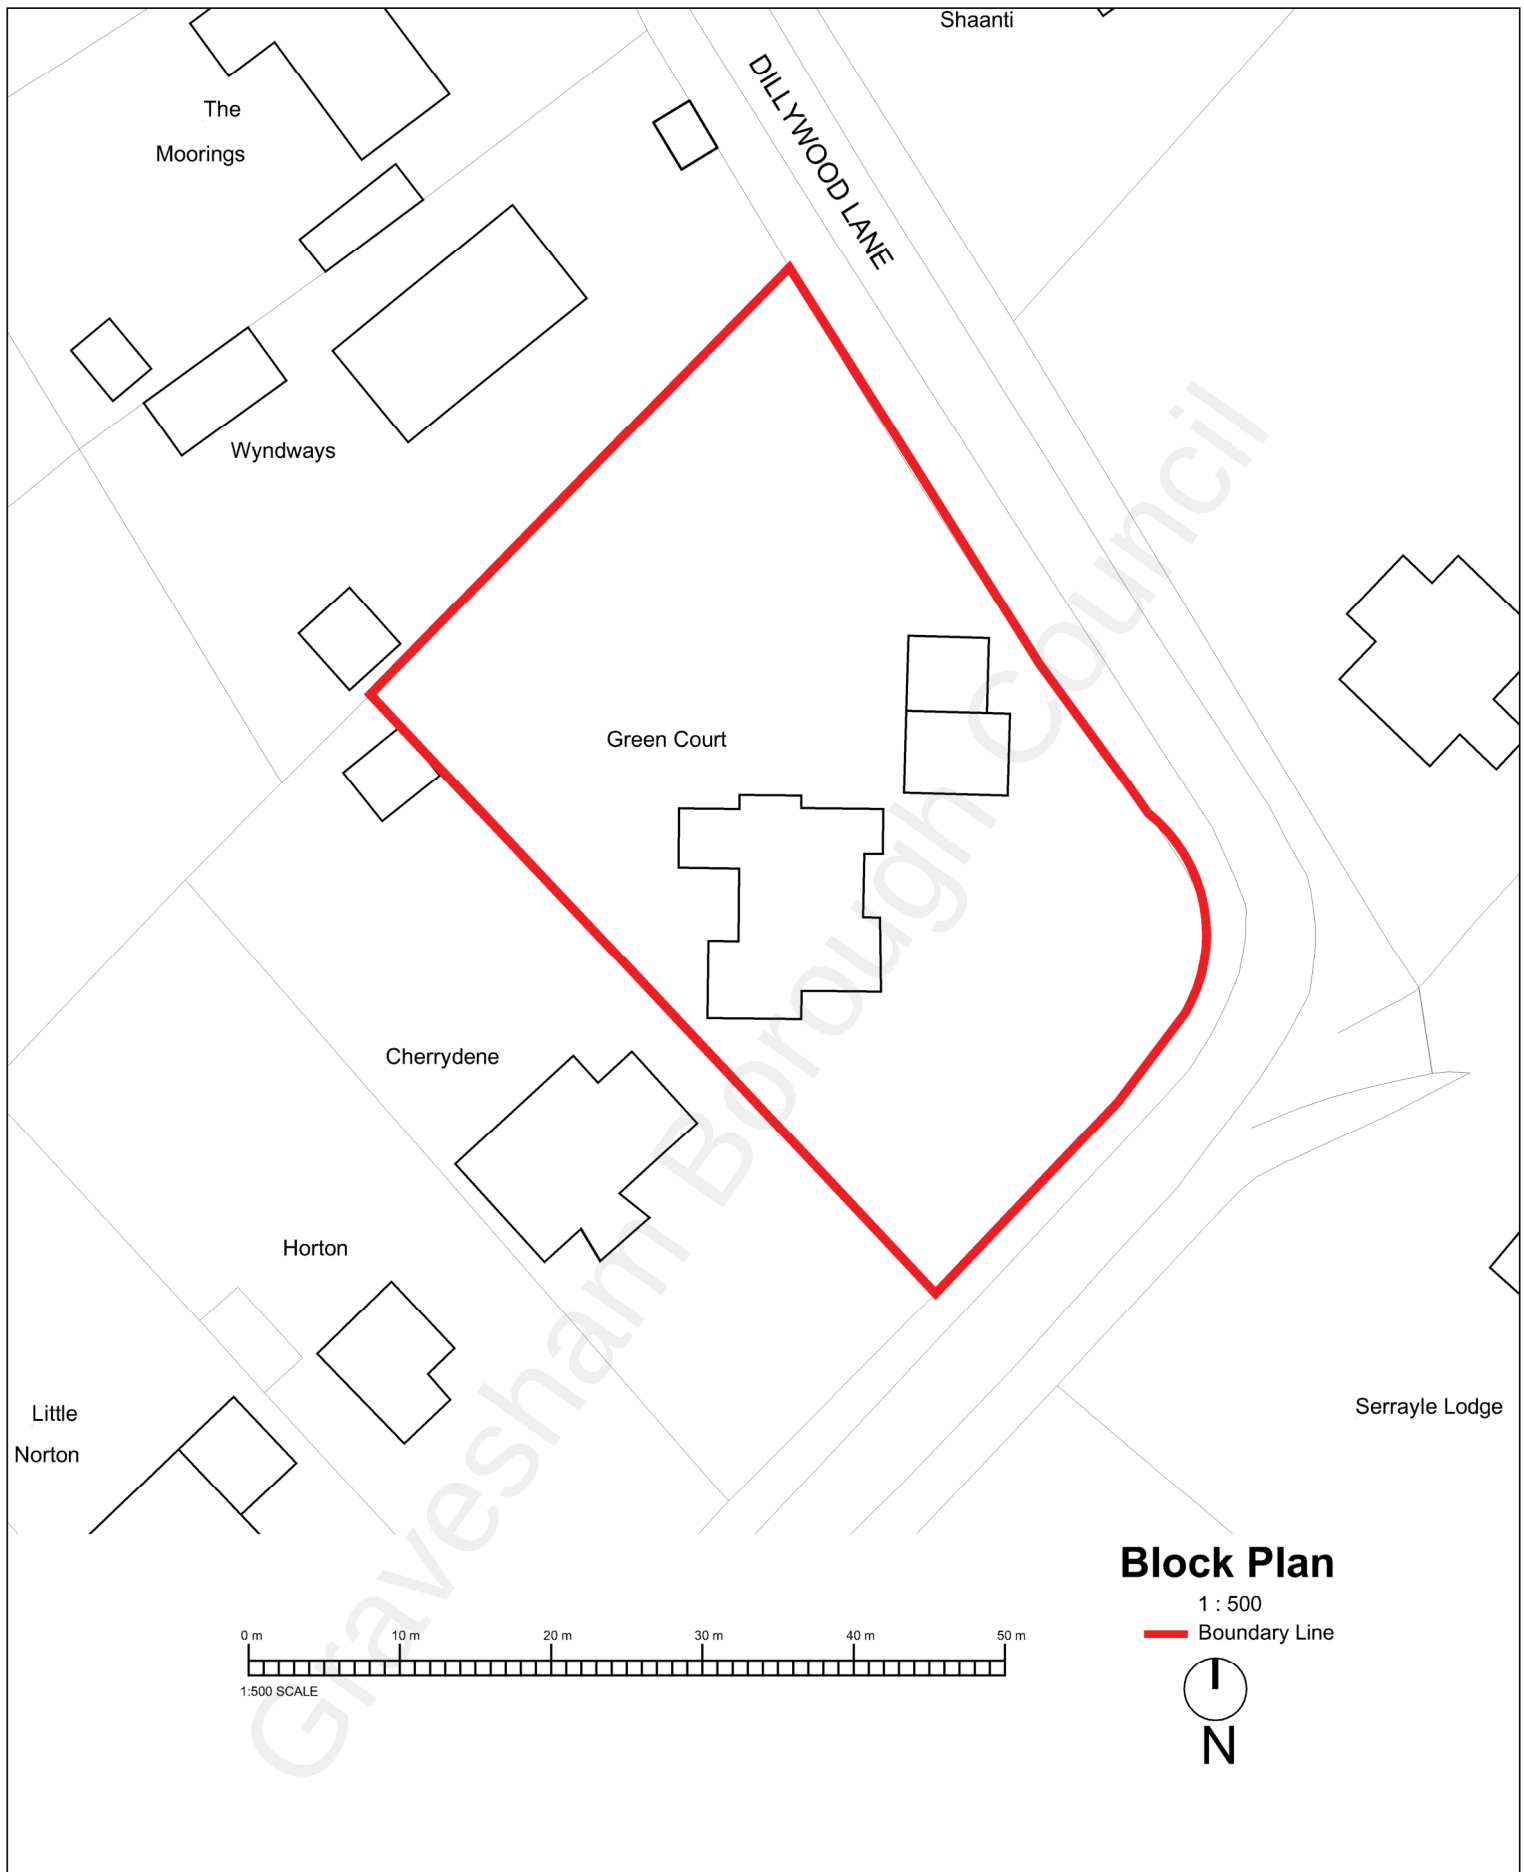

This drawing is protected under copyright



PROJECT

Green Court, Dillywood Lane  
Higham, ME3 7NT

SHEET

Existing Block Plan

CLIENT

Fisher

Date  
31/08/22

Project Number  
433

Scale (@ A4)  
1 : 500

REV

Drawn by  
AK

Checked by  
AK

DRAWING NUMBER

PL100