

Copyright in the design and this drawing is the property of RESI.

Reproduction in whole or in part is forbidden without written sanction of RESI.

All dimensions to be cross-checked on site prior to completing a Planning, structural engineering, the party wall process and construction.

Print to scale (as actual size)

NOTES

Proposed loft area ca. 23.14 m²

DRAINAGE KEYS

 RWP Rainwater downpipe

 SVP Soil vent pipe

 Flow direction

 Sewer pipes

GENERAL KEYS

 Boundary line

 Existing walls

 Existing removed

 Proposed walls

 Proposed Rooflight

REV	DESCRIPTION	DRN	CHK
PP13	PLANNING DRAWINGS	AJ	FD
		09.11.2022	09.11.2022



Job Title
Two storey extension at
23 Vicarage Lane, DA12 4TF

Drawing Status
Planning Drawings

Client
Alan Ring

Drawing Title
Proposed Loft Plan


Scale
1/50 @ A2, 1/100 @ A4

Date
November 22

Drawn
AJ

Checked
FD

Drawing No.
22-0975 - 08

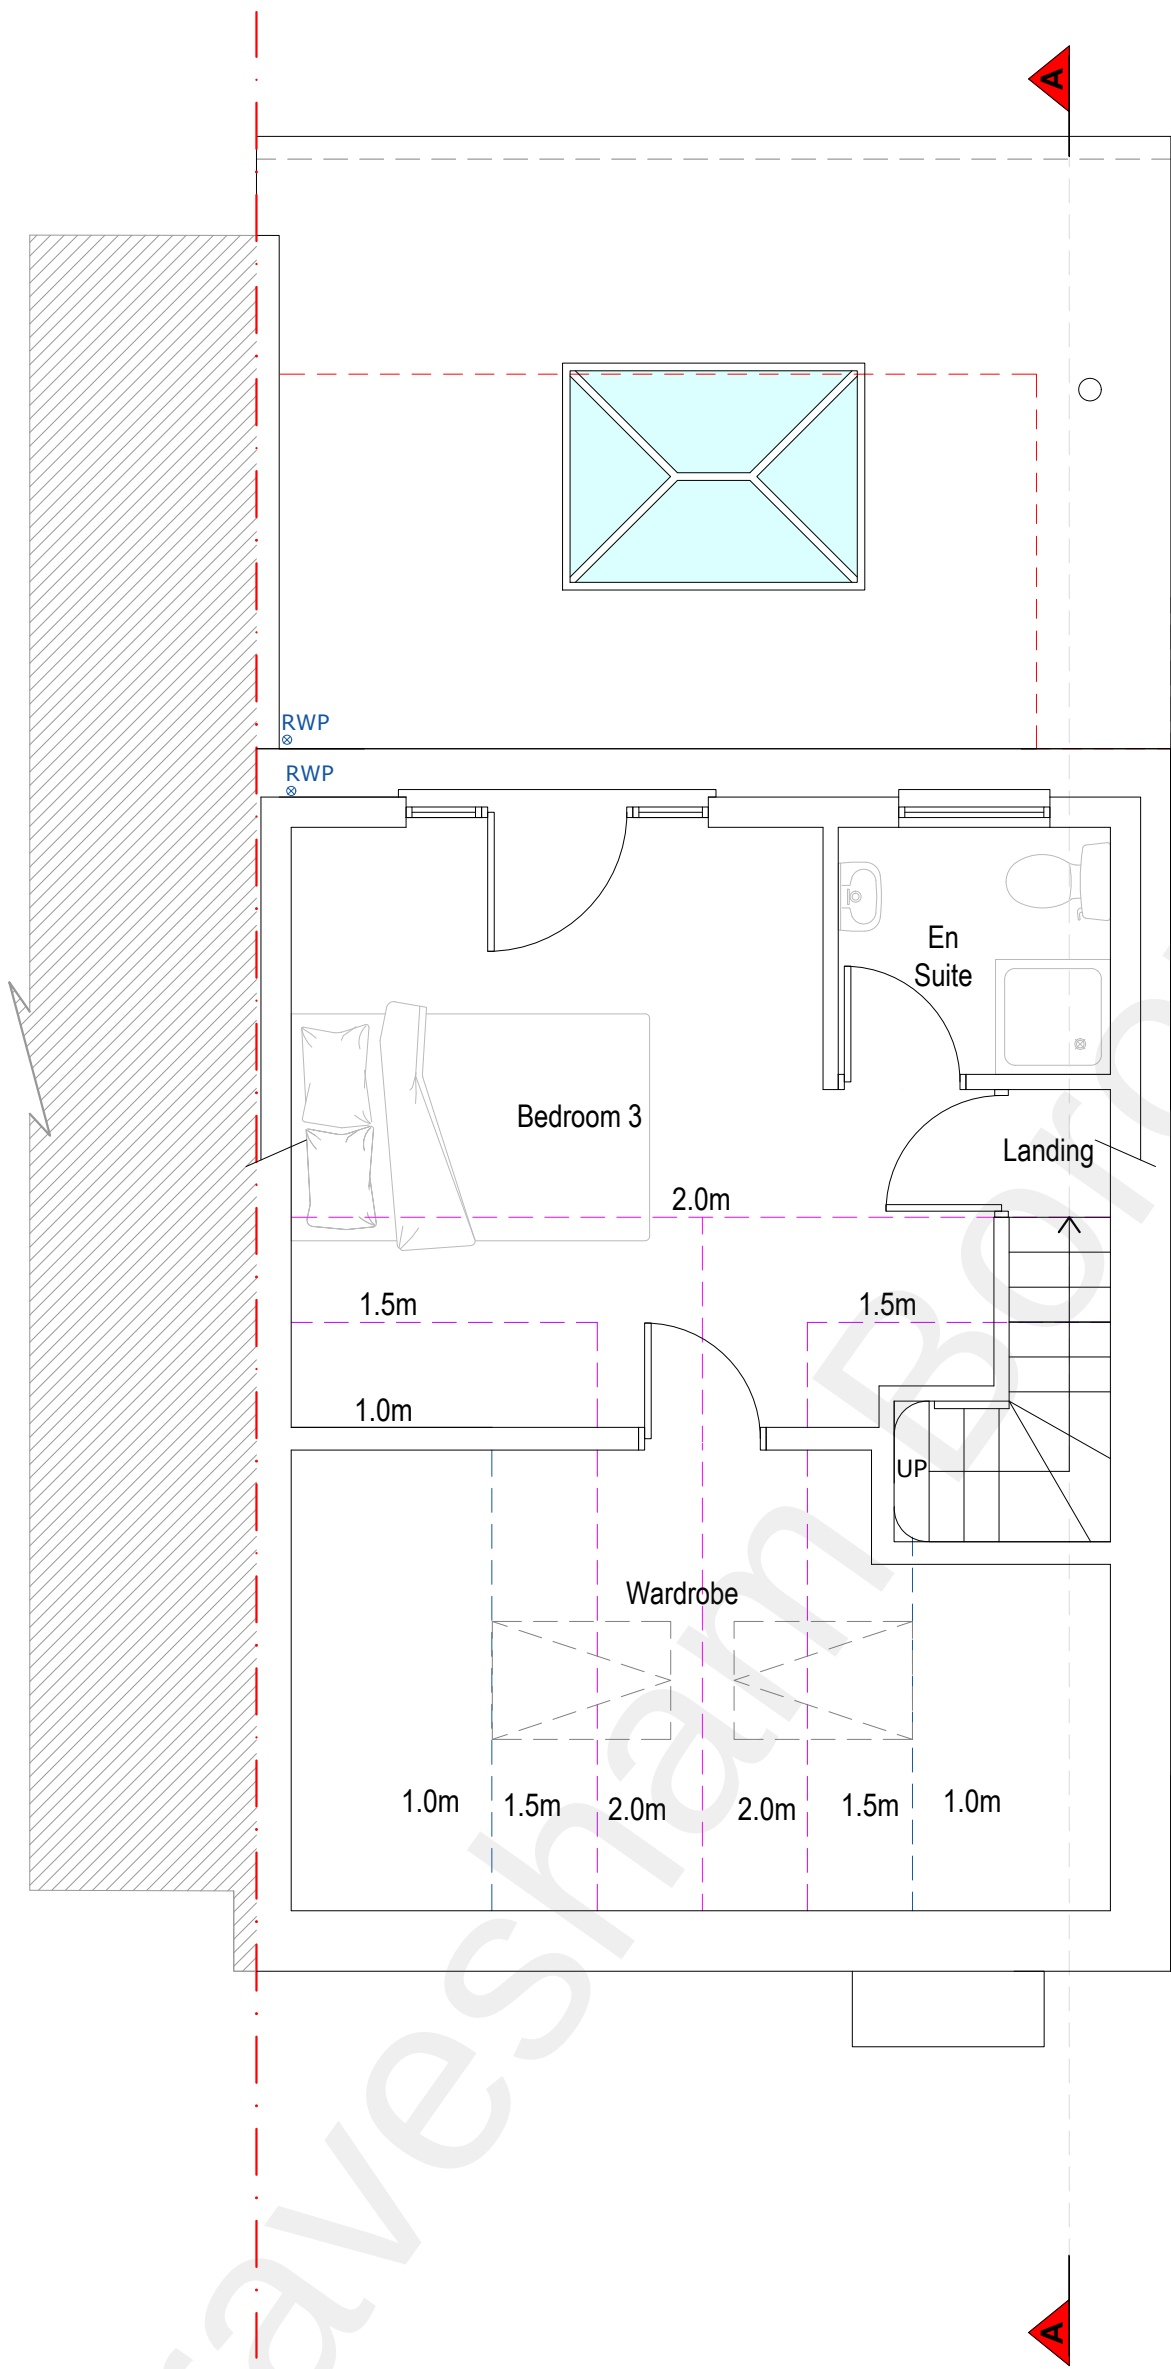

Proposed Loft Plan

