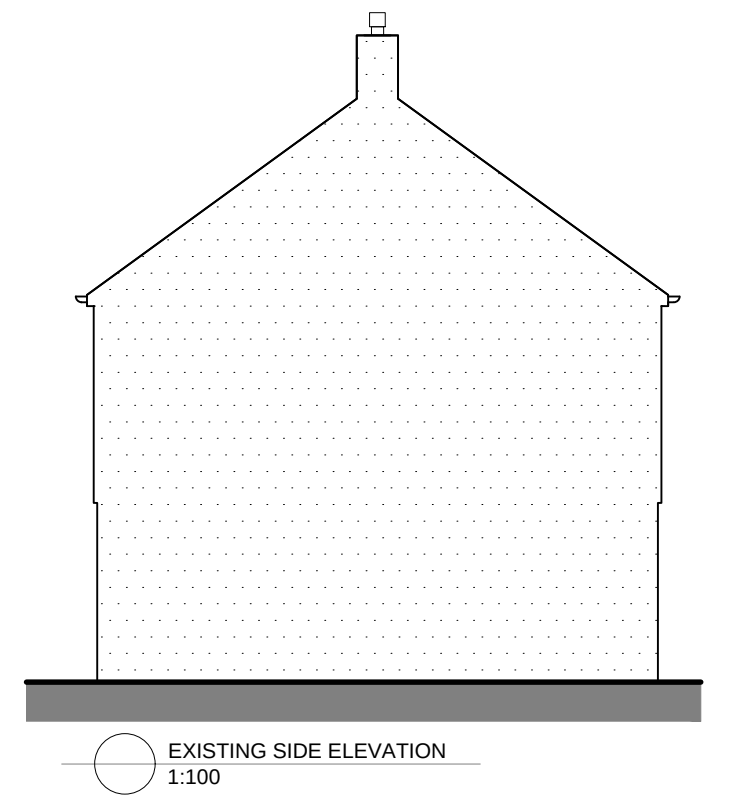
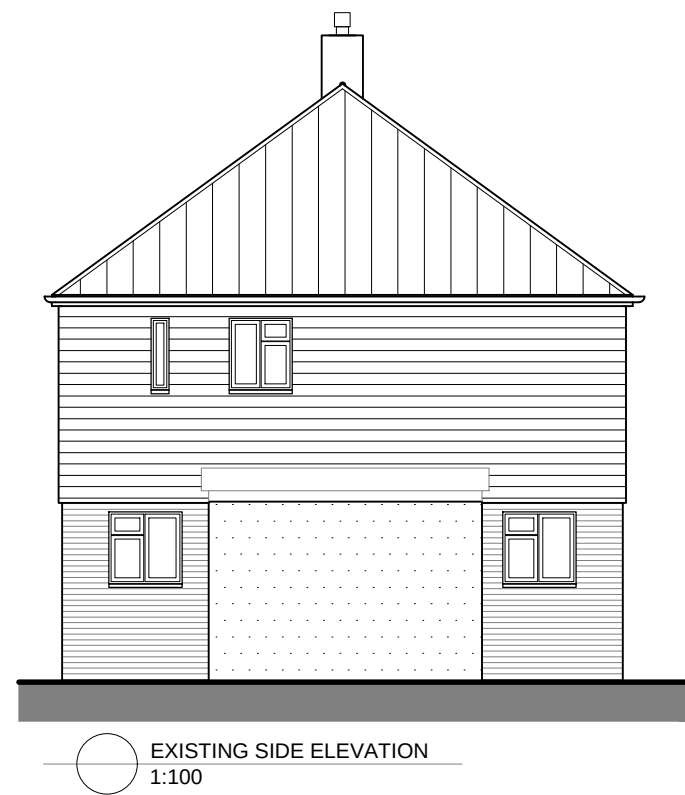
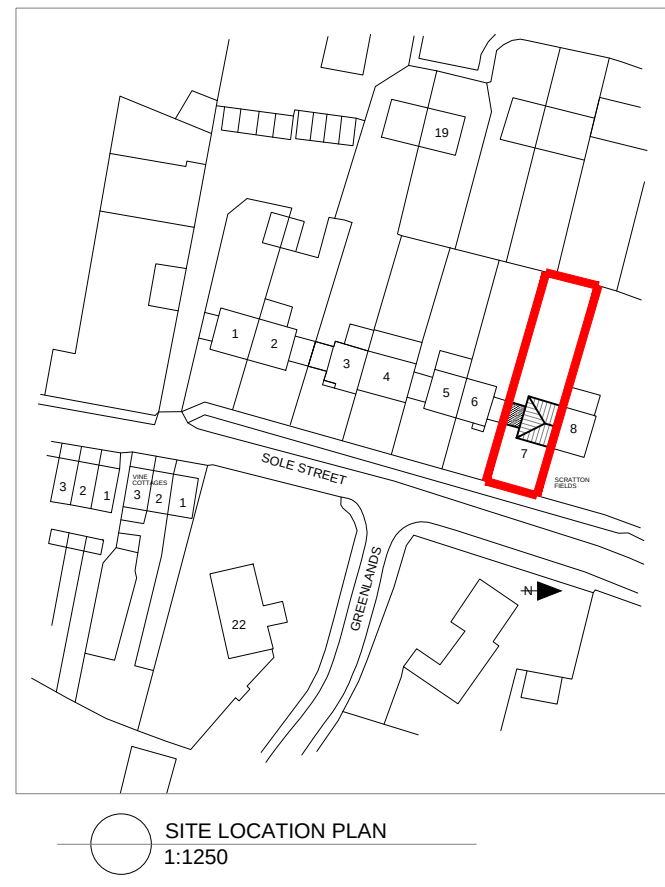
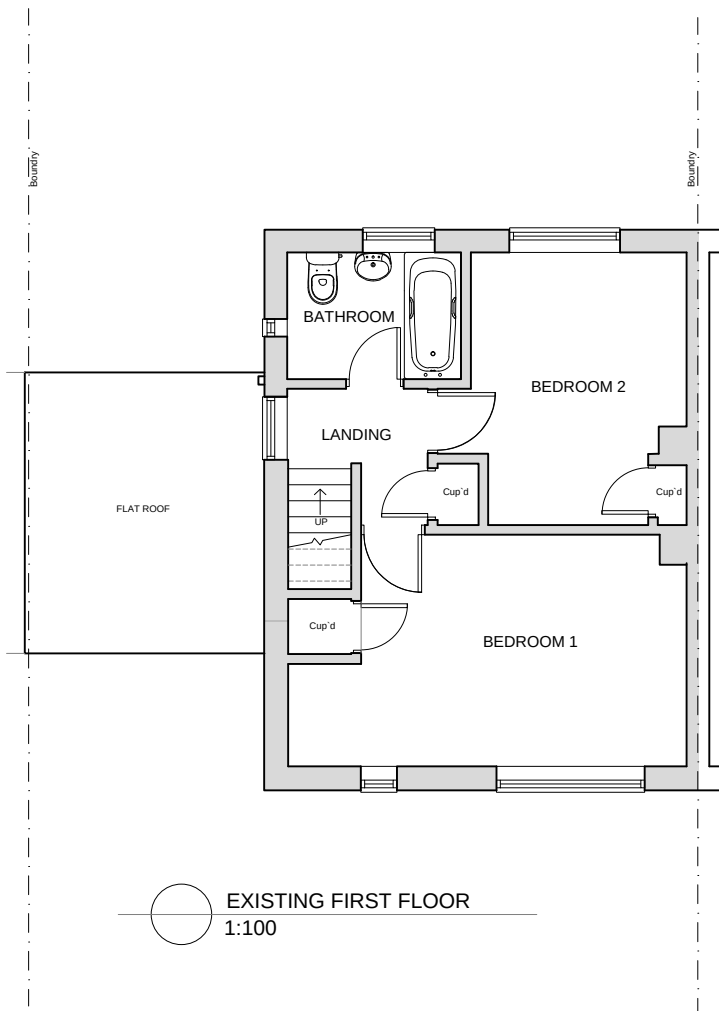
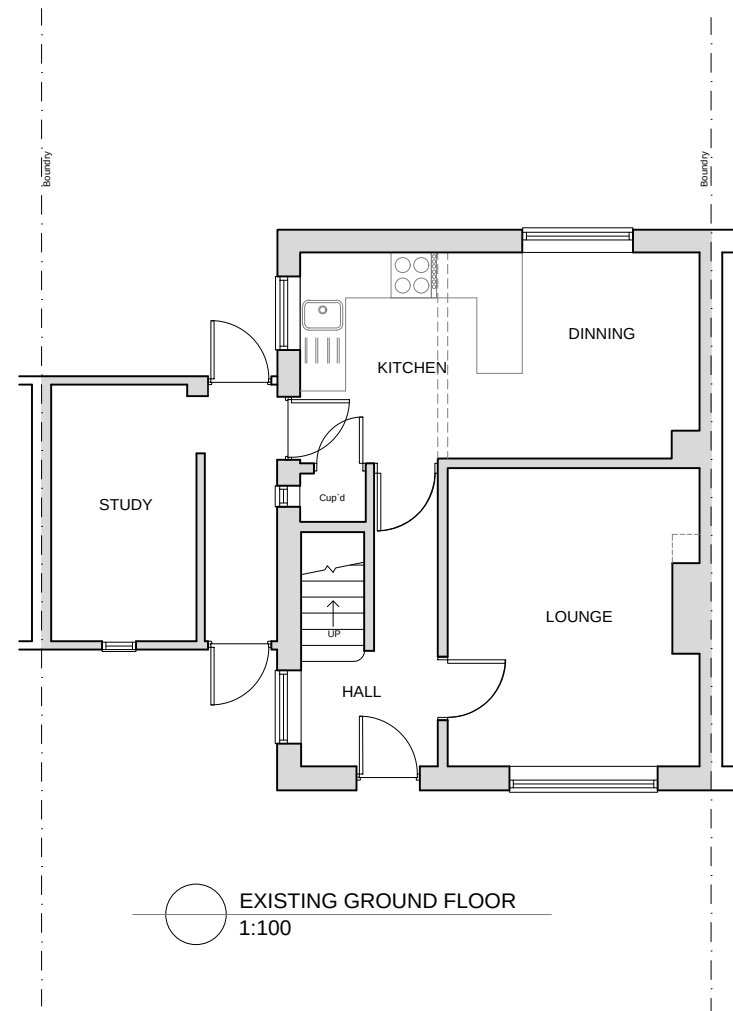


JOB TITLE 7 SCRATTON FIELDS SOLE STREET COBHAM DA123AS		DRAWING TITLE EXISTING PLANS & ELEVATIONS EXISTING BLOCK PLAN & SITE LOCATION PLAN	
		SCALE 1:100@A2	DRAWING NUMBER SF 01
		DATE MAY2024	REVISION