


Proposed fencing elevation
1:100



Proposed fencing plan
1:100

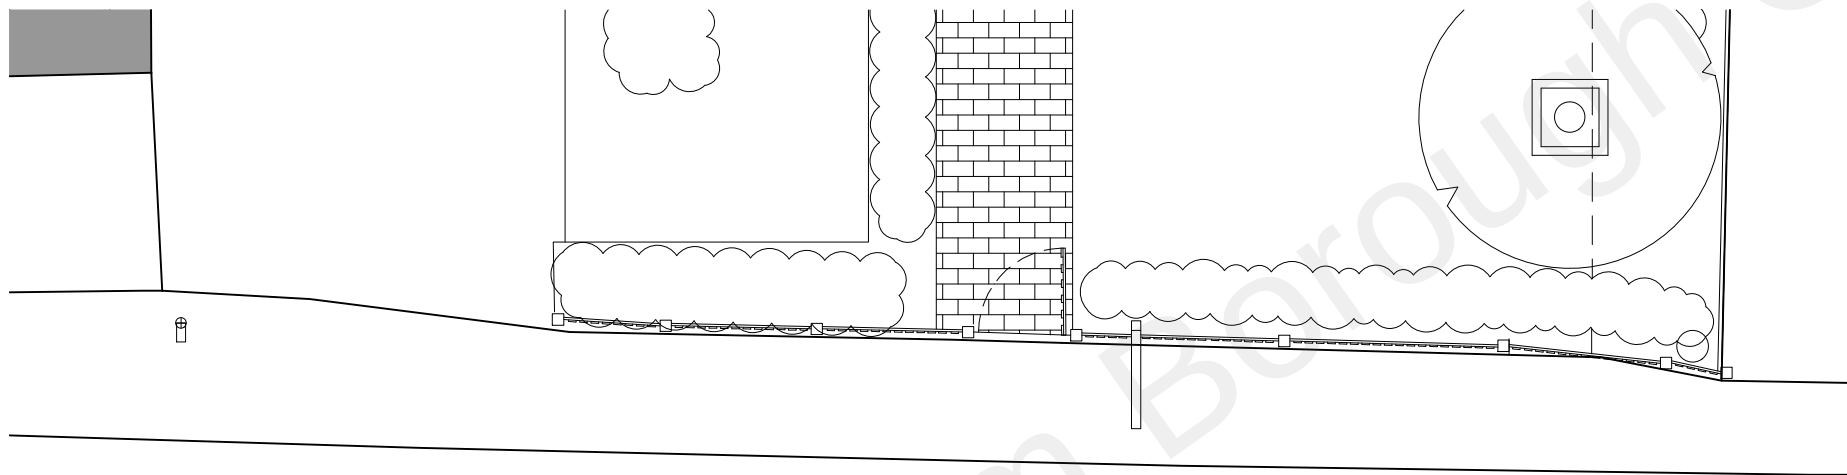

2 The Parade, Ash Road, Hartley
Longfield, Kent DA3 8BG

Tel: 01474 703705
www.grahamsimpkinplanning.co.uk
Email: webmail@grahamsimpkinplanning.co.uk

Project Title Millers Cottage PH, 31 Shrubby Road, Gravesend, Kent, DA12 1JW		Job No 3554
Drawing Title Proposed Fencing	Drawing No 10	Revision -
Date 22.09.2022	Drawn by DA	Checked by JB
Scale 1:100 @ A3	Note	

