


The Self-Build House
Company Limited.

CROWN LODGE, CRANSTON ROAD, EAST GRINSTEAD
WEST SUSSEX RH19 3BJ



FOR			
JOHN MASON			
SITE			
DOWNHILL HERON HILL LANE CULVERSTONE MEOPHAM KENT DA13 0DT			
TITLE			
ELEVATIONS			
C/No.		O/No.	SCALE
2312			1:100
JOB TECHNICIAN		DRAWING NUMBER	
		04	
DESIGN	DRAWN	CHKD	DATE
	MK		21/5/24
			REV A

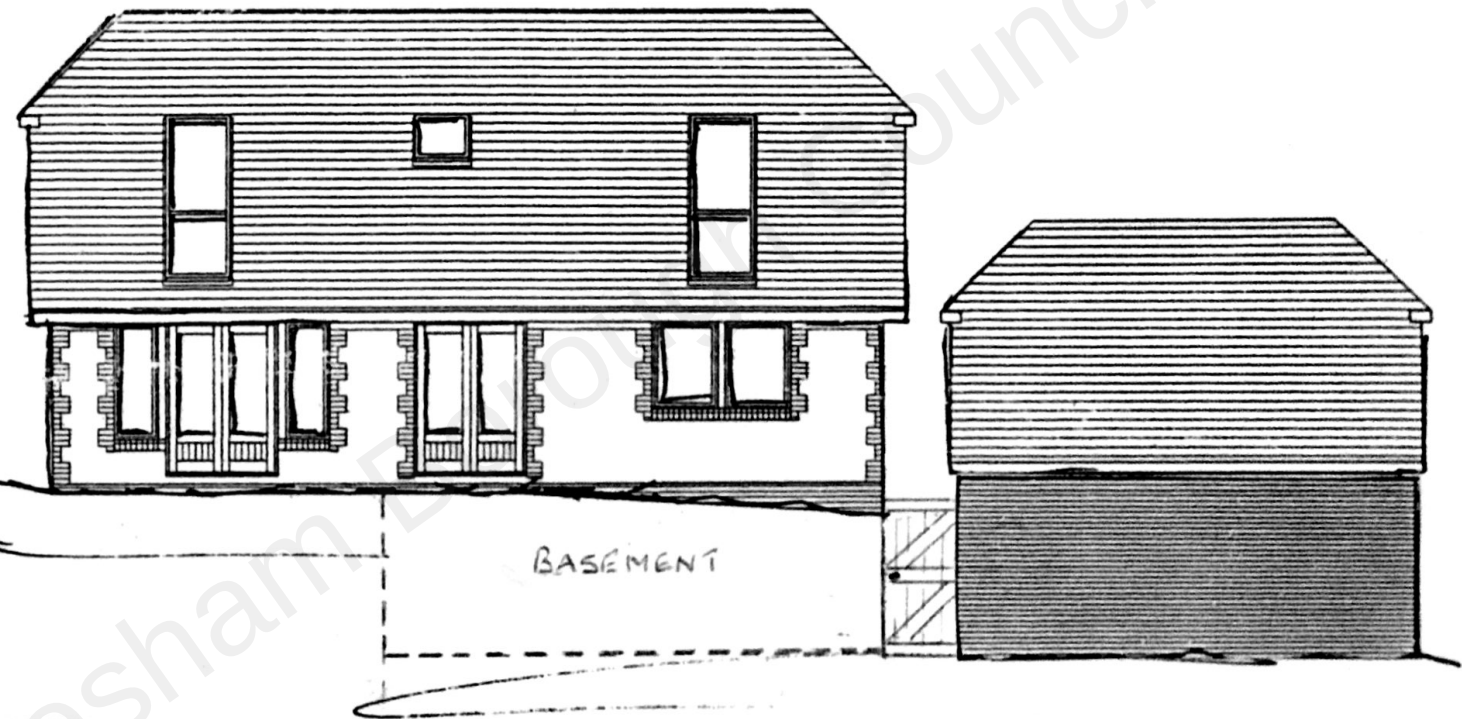

SOUTH

